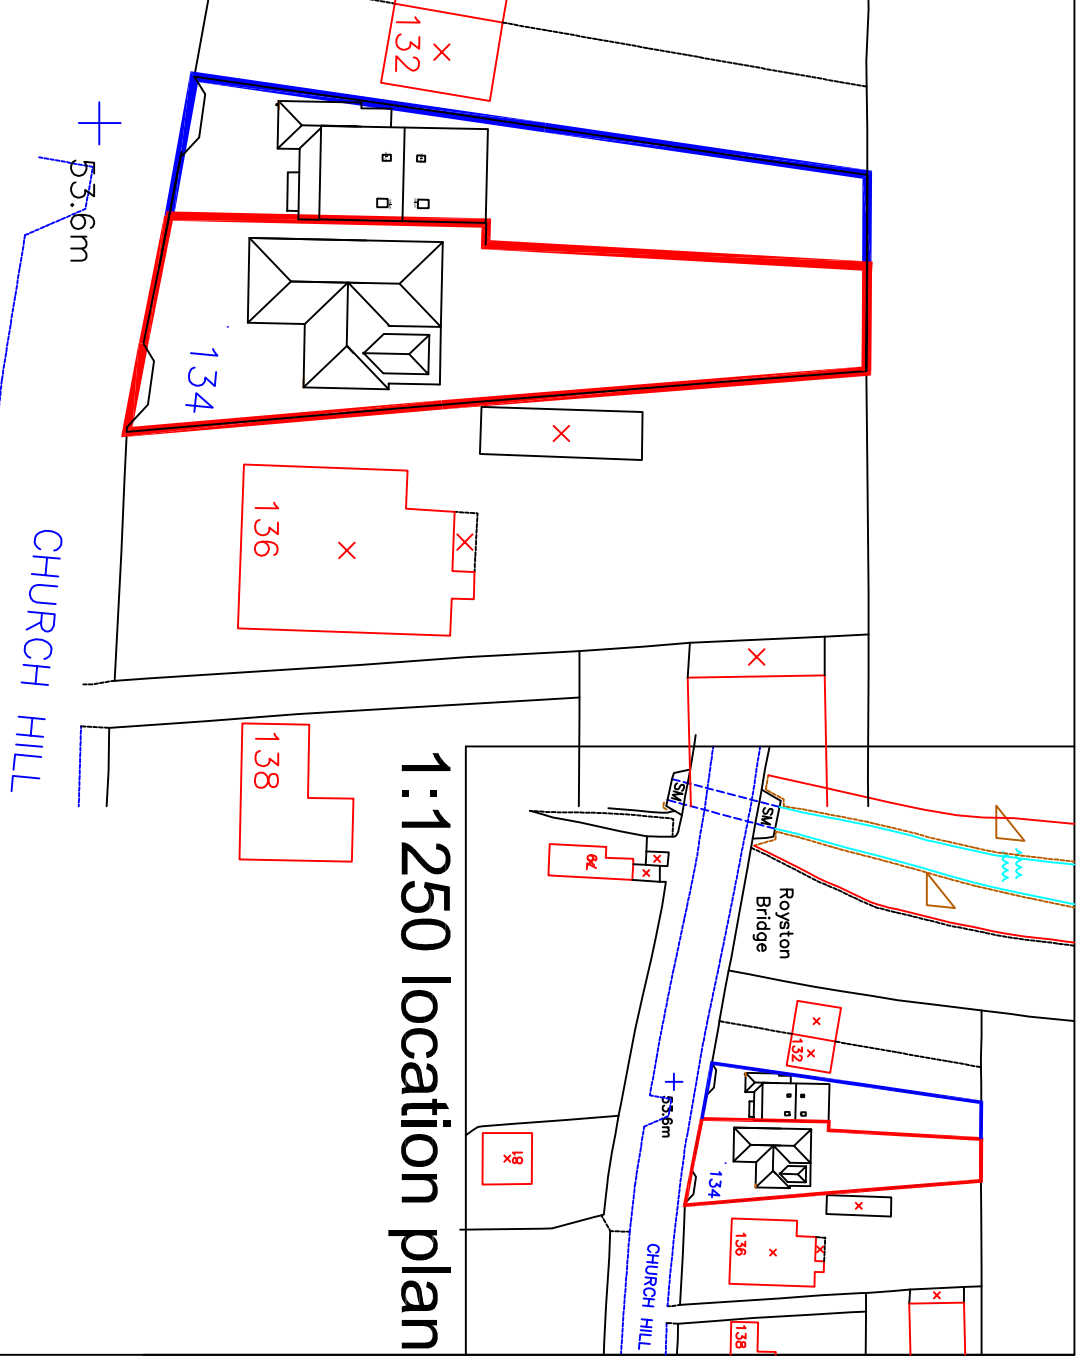
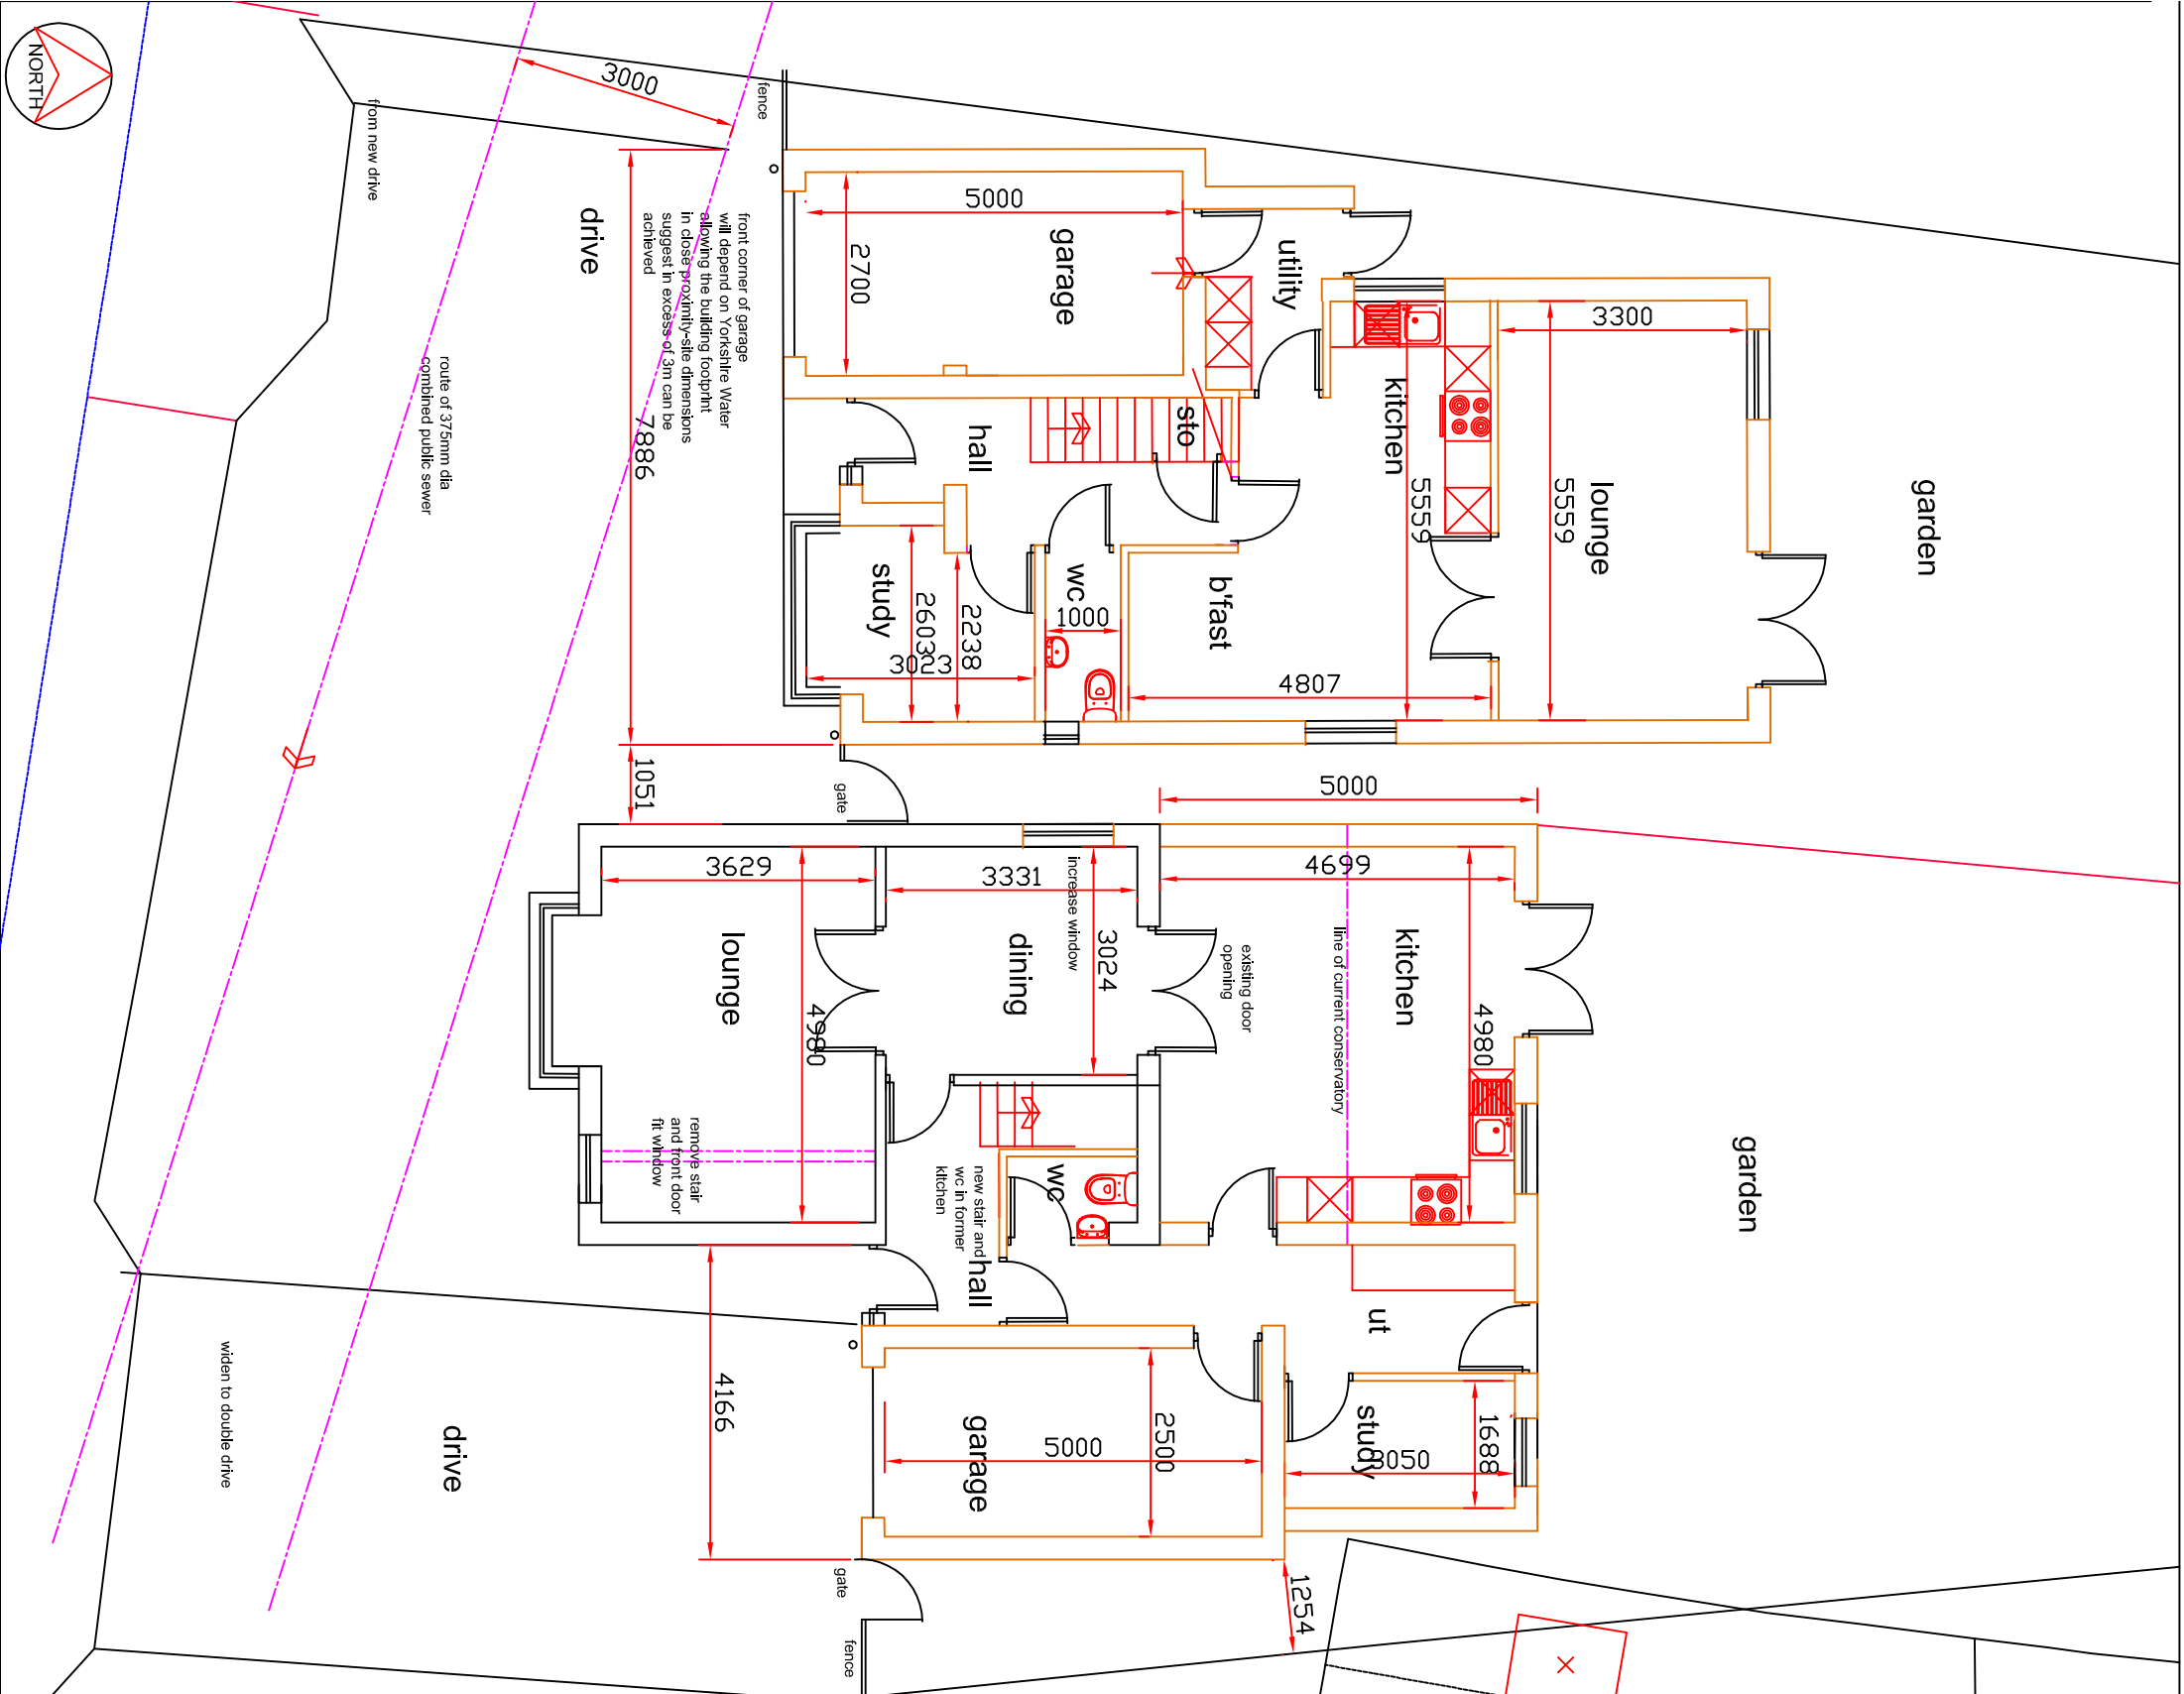


extensions at 134 church hill

1:100 ground floor

plans as proposed

Scale 1 to 100 @A3

0 1 5 10

J. Murray
Architectural Services

4 BROOKSIDE CLOSE, HACKENTHORPE
SHEFFIELD S12 4LE 0114 247 0802

TITLE
extensions to
134 church hill

CLIENT
shaw

plans as proposed

DATE 9.3.09 SCALE 1:100

DRAWING No.
s/09/01

REVISION