
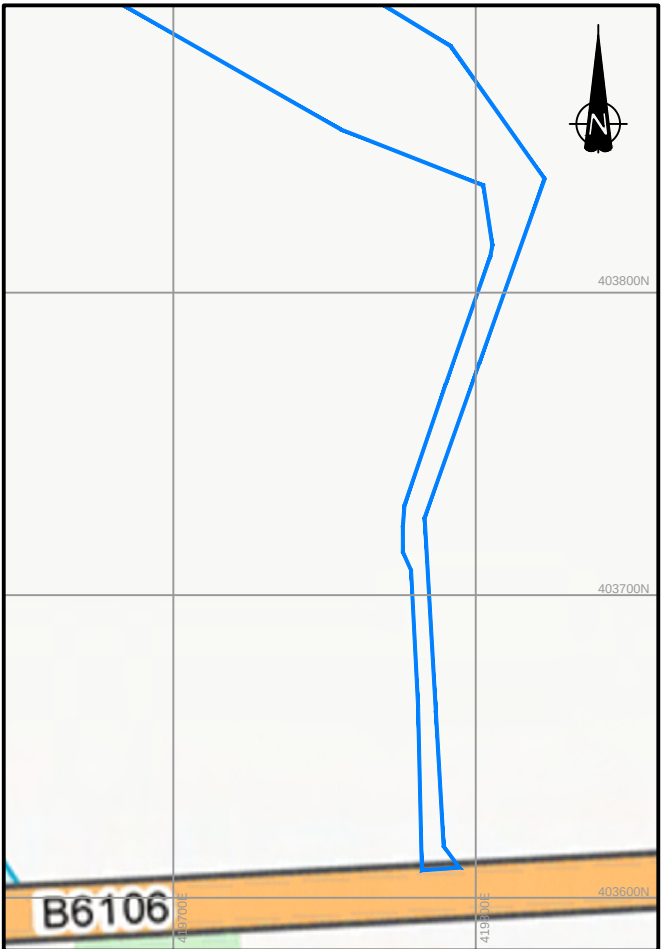


DO NOT SCALE FROM THIS DRAWING

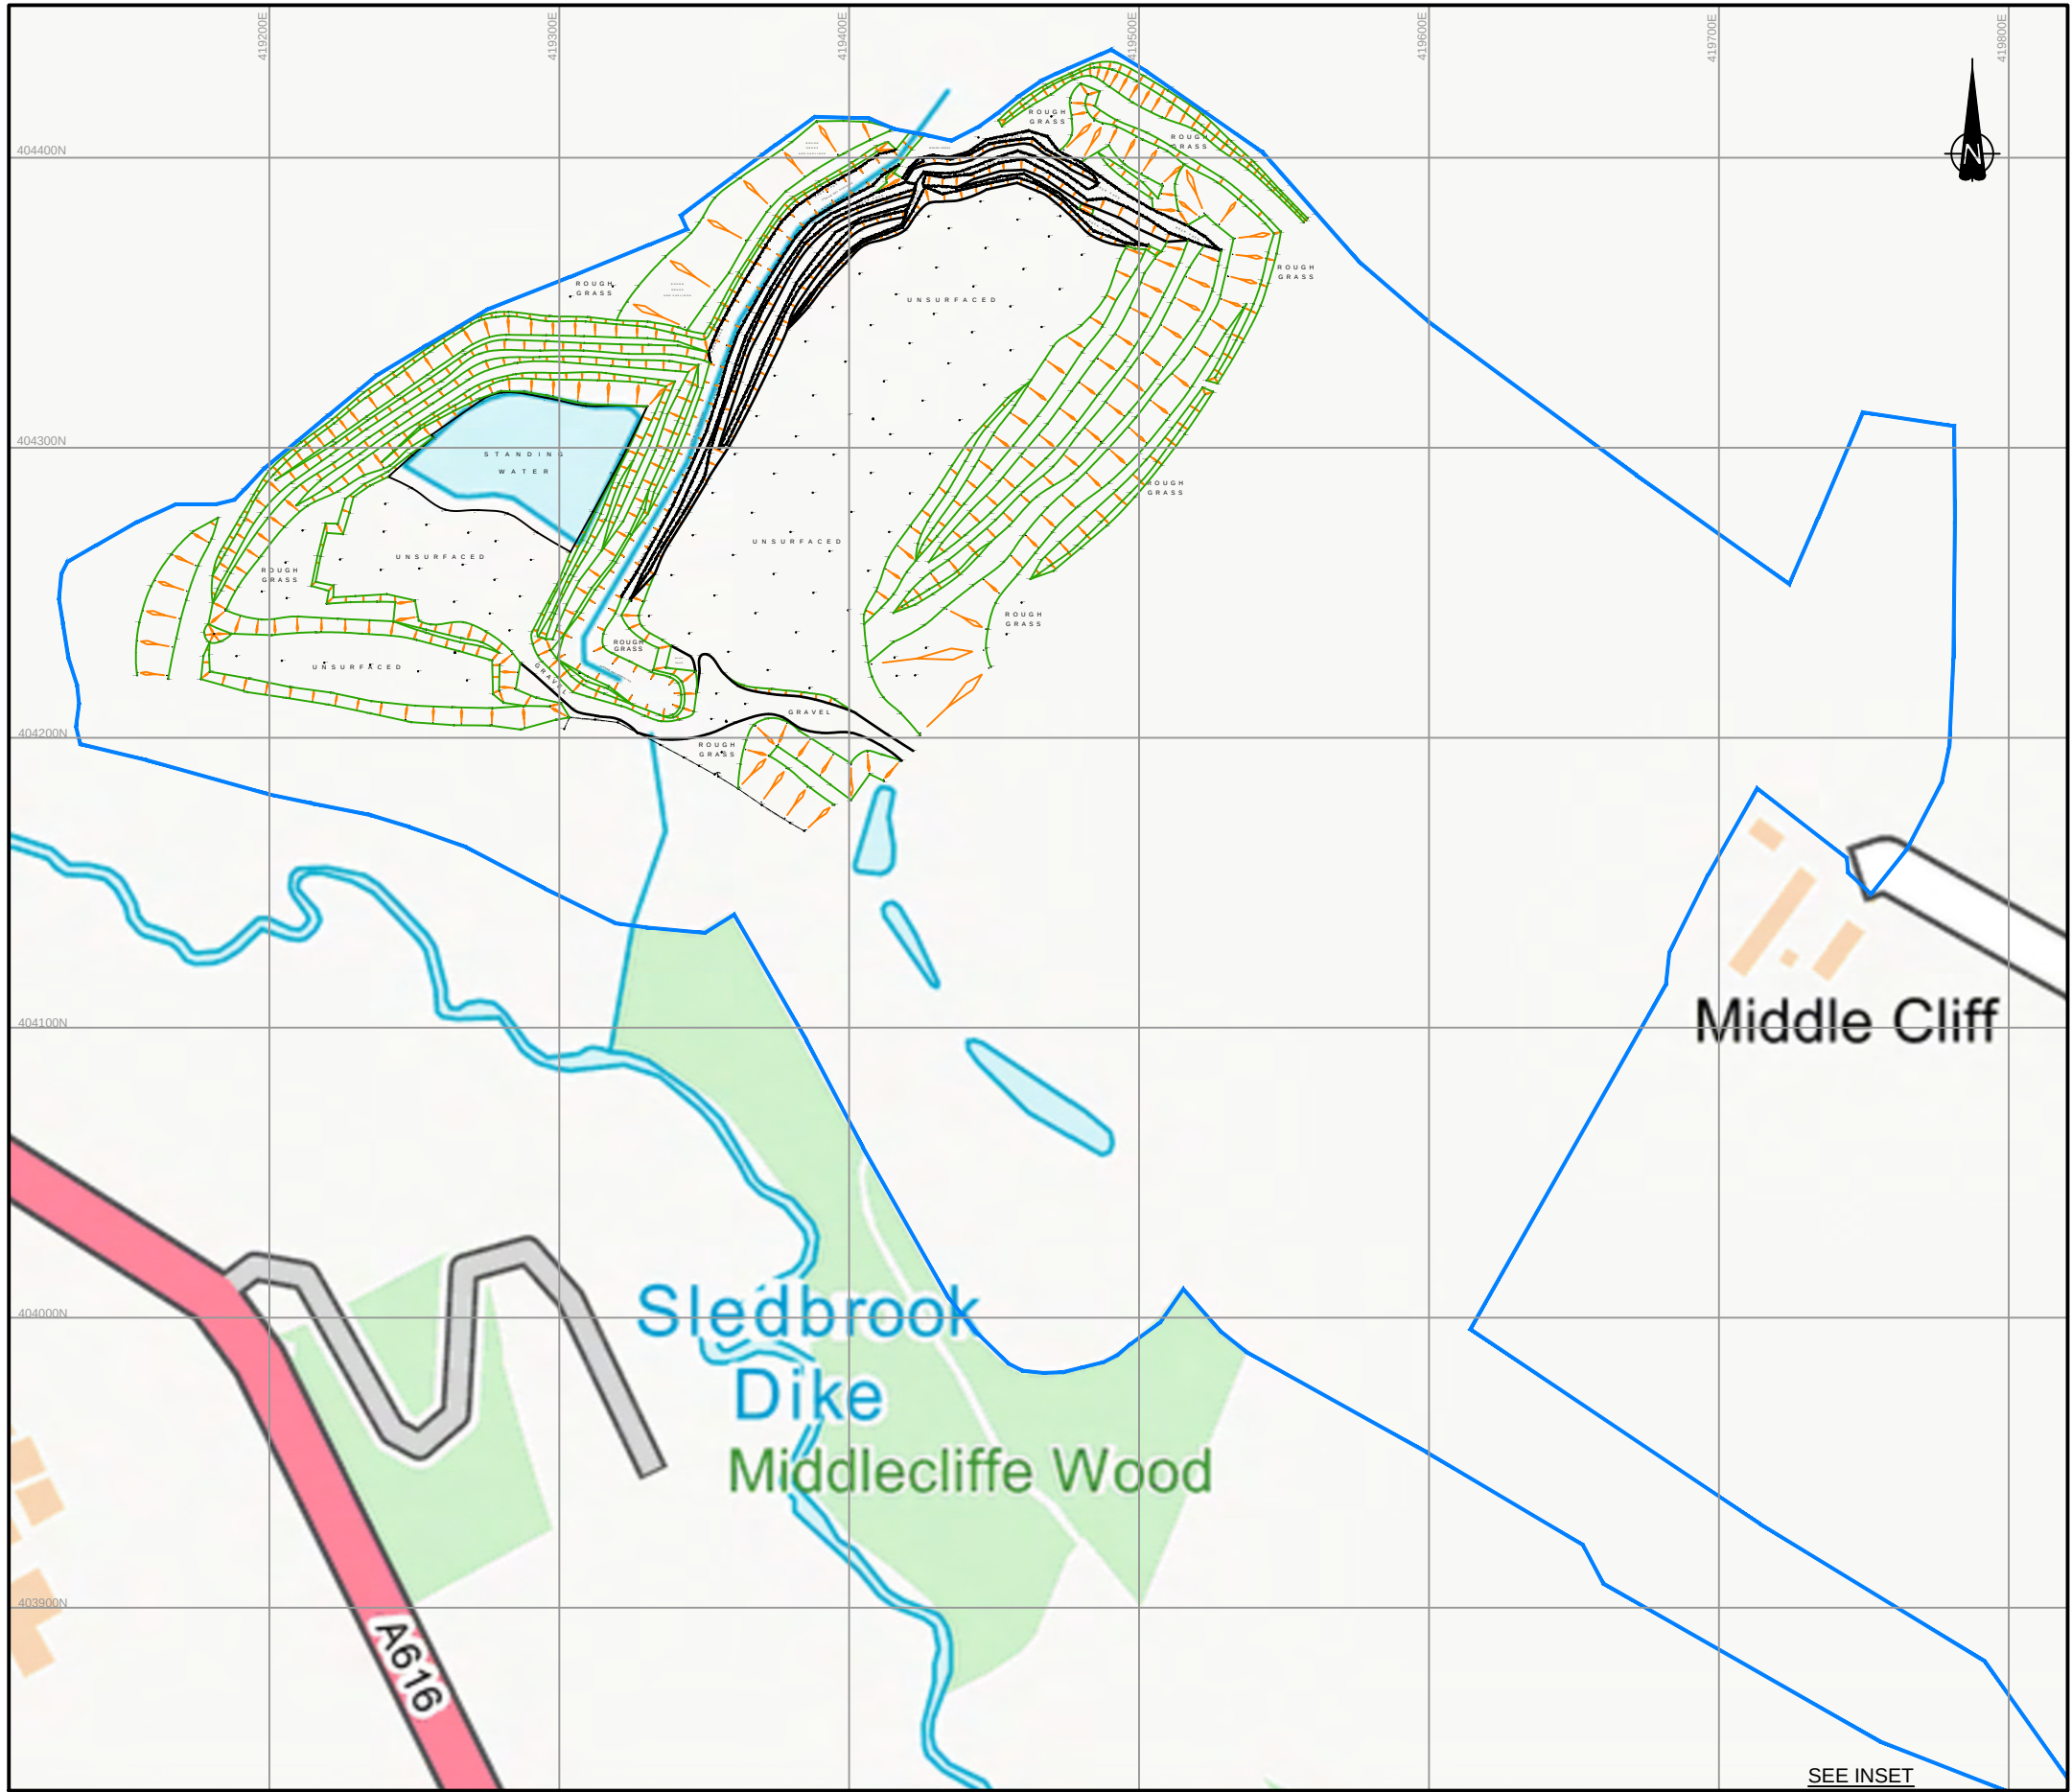

INSET

SEE INSET

REFERENCE

APPROXIMATE SITE BOUNDARY



REVISION	DETAILS		DATE	DRN	CHKD APPD
CLIENT PICKFORD CONTRACTING LTD					
PROJECT MIDDLECLIFFE QUARRY, PENISTONE - PLANNING SUPPORT					
DRAWING TITLE SITE LOCATION PLAN					
DRG No. SH12283-001			REV		
DRG SIZE A3		SCALE 1:2,500		DATE 27/03/19	
DRAWN BY DP		CHECKED BY PL		APPROVED BY AJD	
 wardell armstrong ☐ BIRMINGHAM ☐ BOLTON ☐ CARDIFF ☐ CARLISLE ☐ EDINBURGH ☐ GLASGOW ☐ LONDON ☐ MANCHESTER ☐ N-U-T ☐ STOKE ON TRENT SHEFFIELD TEL 0114 245 6244 WWW.WARDELL-ARMSTRONG.COM					