




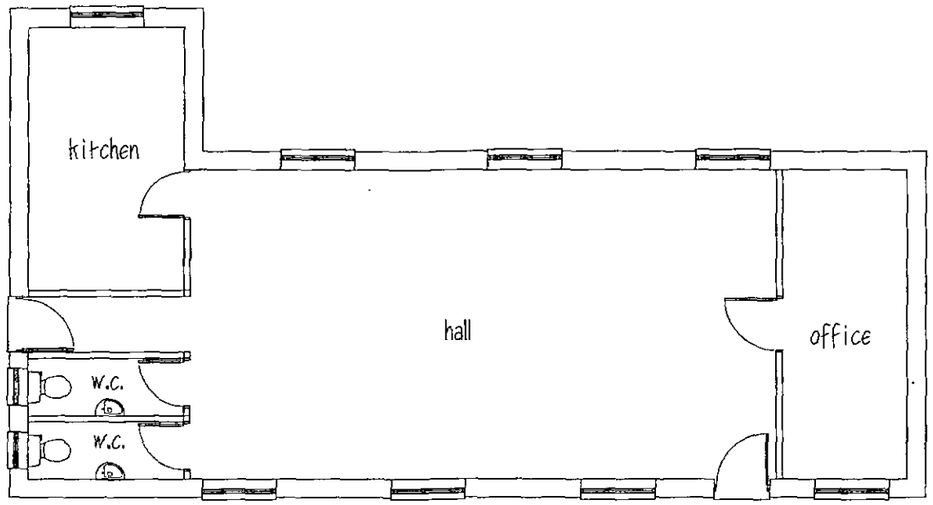

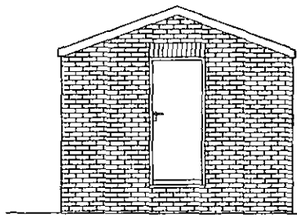


FRONT ELEVATION


ROOF - concrete interlocking tiles
WALLS - brick with brick cills & heads
WINDOWS & DOORS - white Upvc

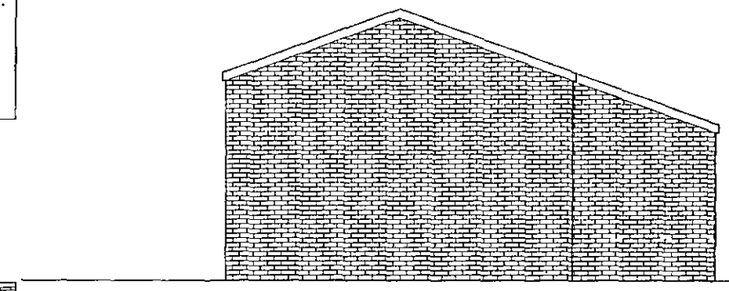

SIDE ELEVATION (facing footpath)

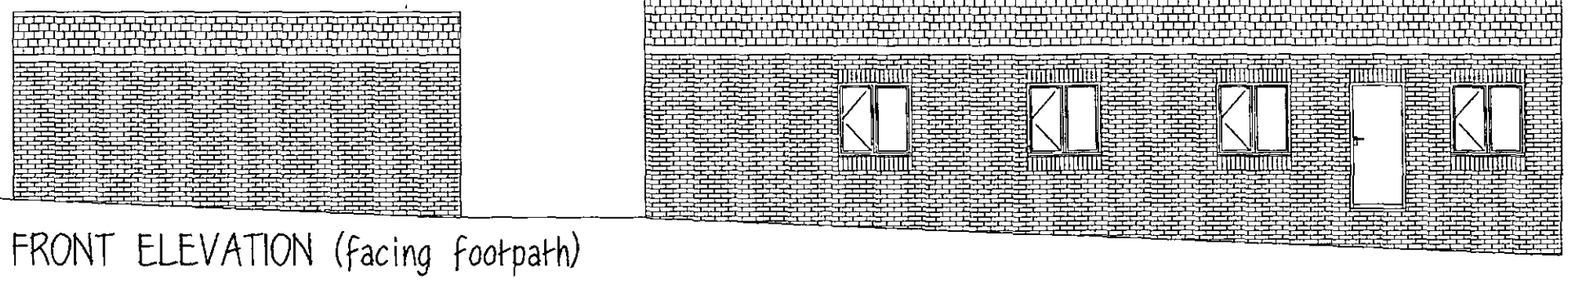

FRONT ELEVATION (facing footpath)

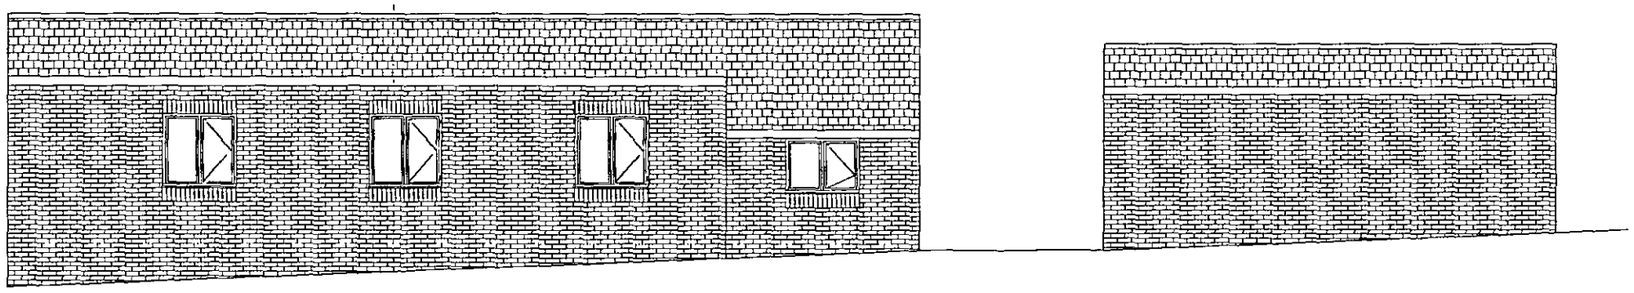

REAR ELEVATION (facing beacon close)

PROPOSED RE-BUILD OF
EXISTING HALL
OFF BEACON CLOSE
SILKSTONE COMMON

PLANS & ELEVATIONS

1:100@A3 SEPT.13

Peter Thompson
"Linwood"
Barnsley Road
Dodworth
Barnsley S75 3JR
M.C.I.A.T.
tel. 01226 201391
m. 07973251730
e-mail peter-thompson@hotmail.co.uk