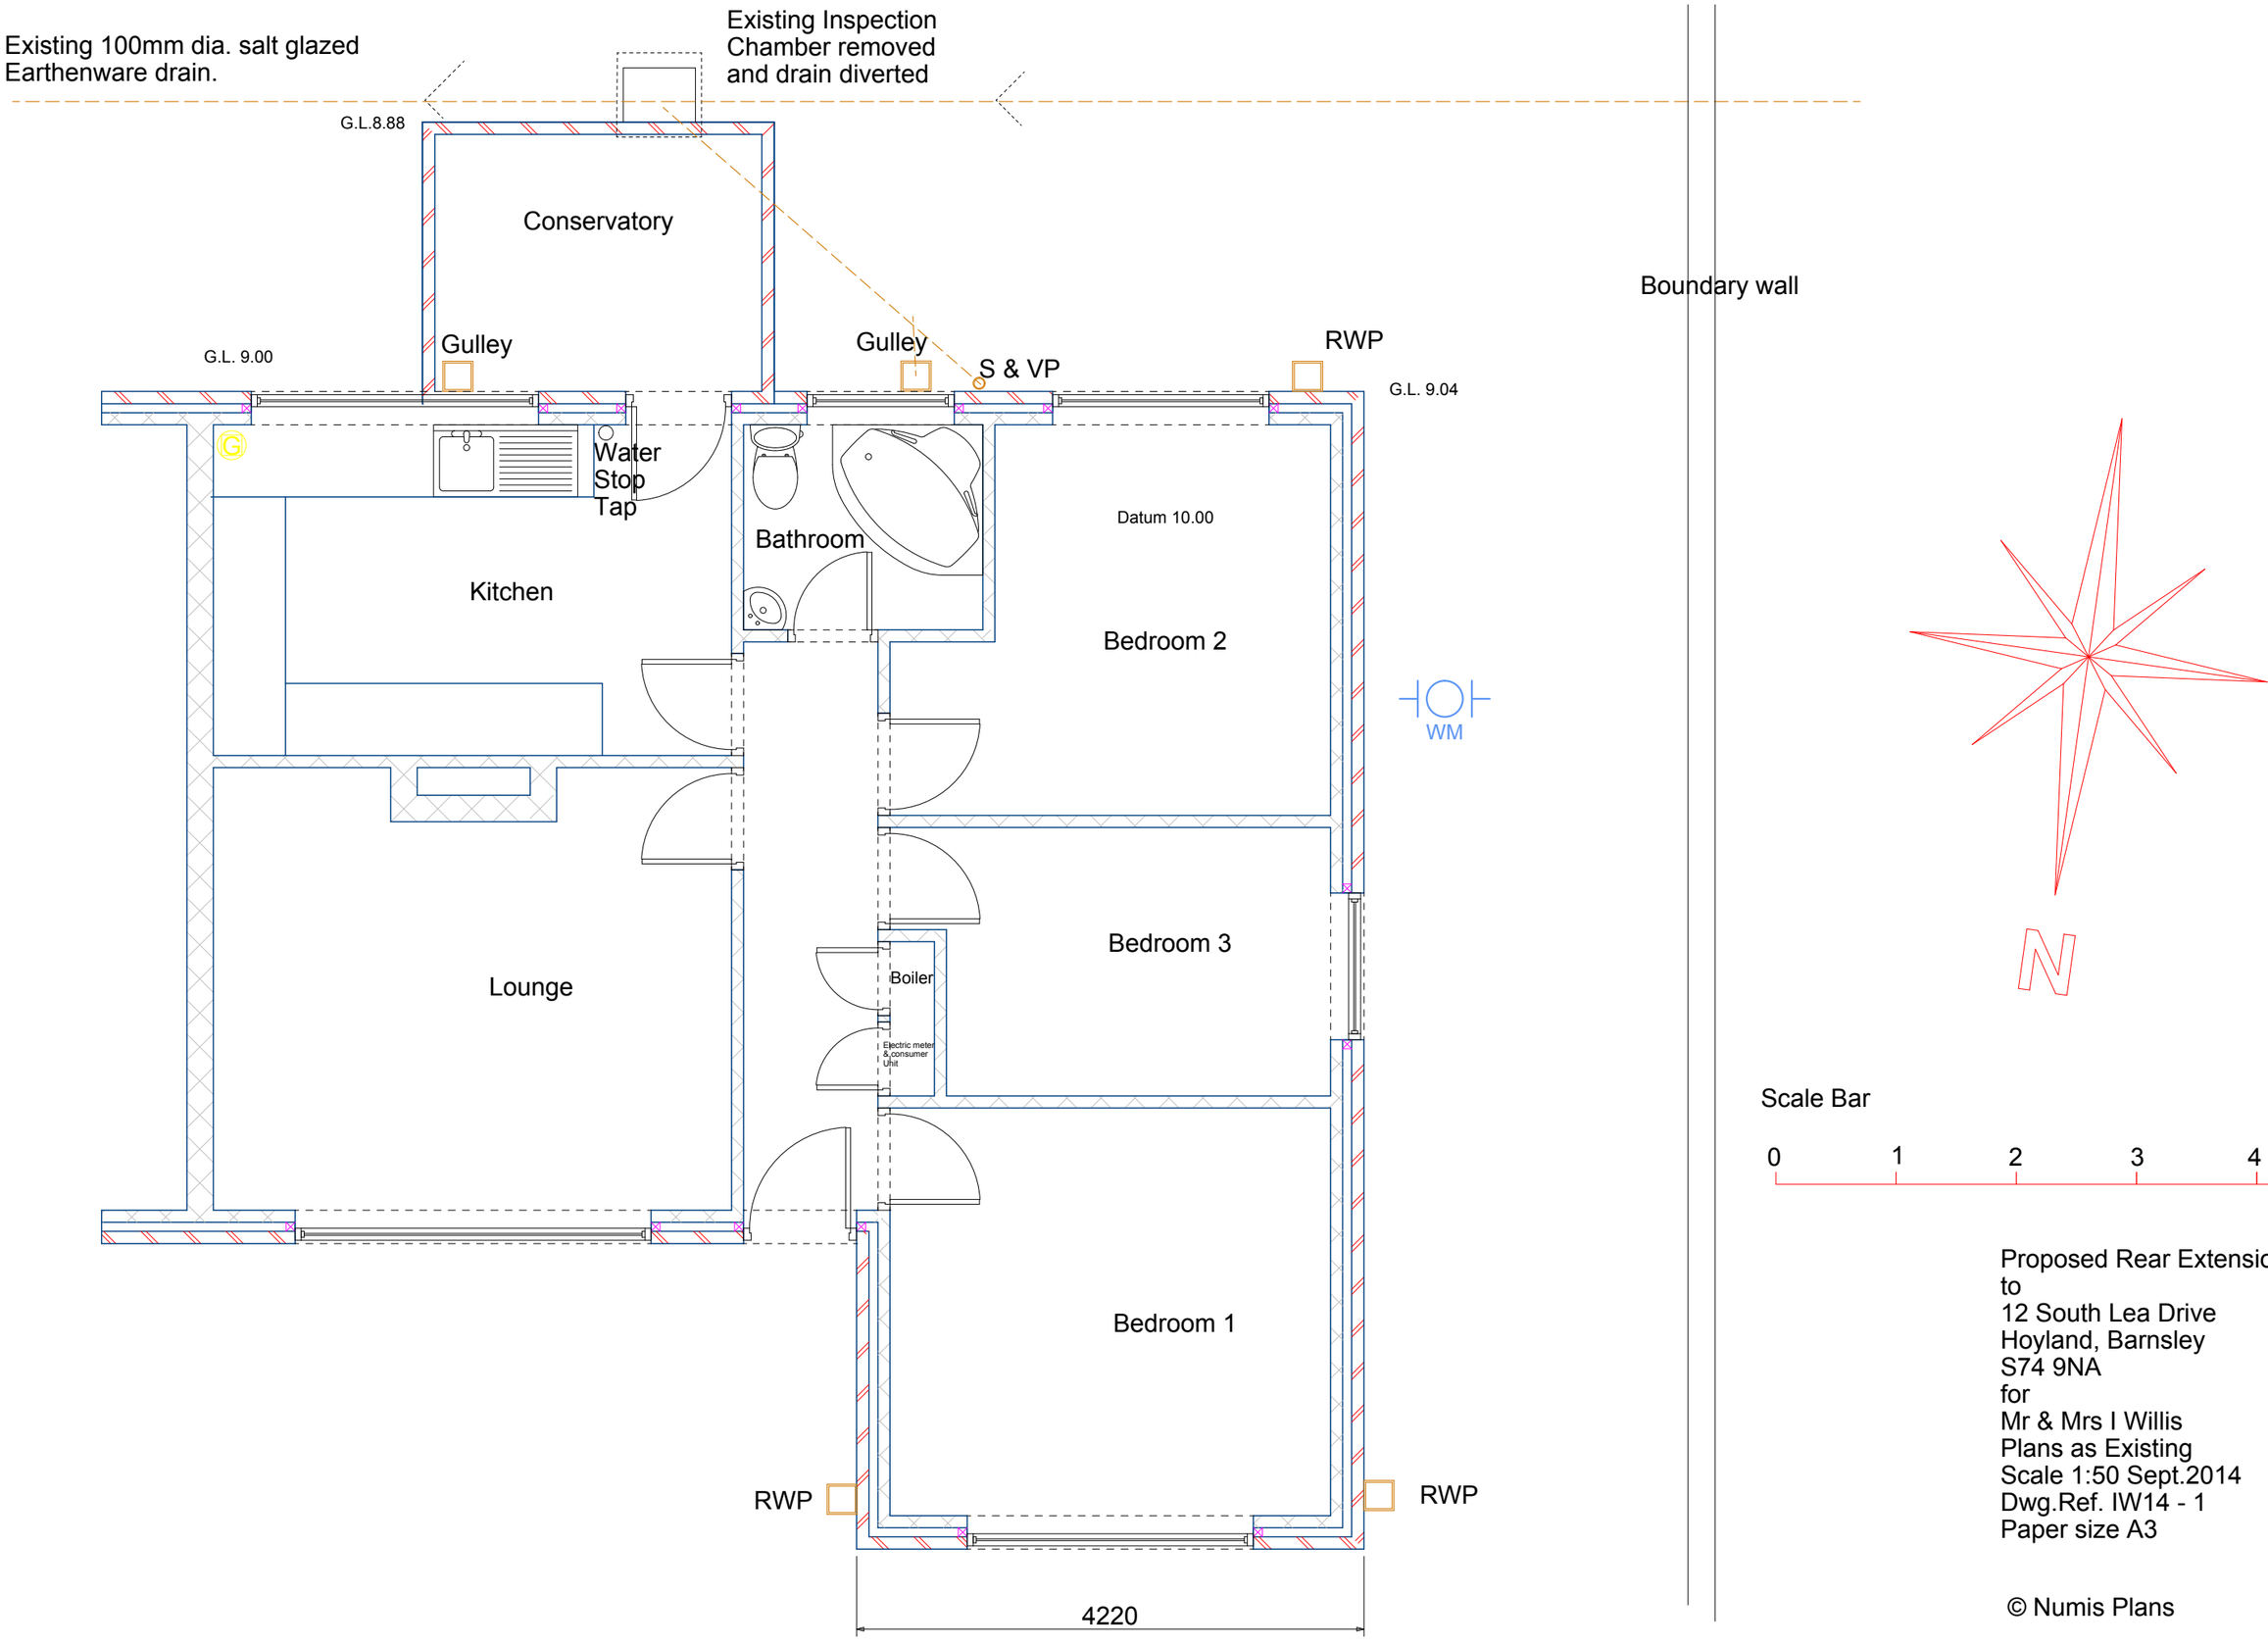


Proposed Rear Extension
to
12 South Lea Drive
Hoyland, Barnsley
S74 9NA
for
Mr & Mrs I Willis
Plans as Existing
Scale 1:50 Sept.2014
Dwg.Ref. IW14 - 1
Paper size A3

© Numis Plans