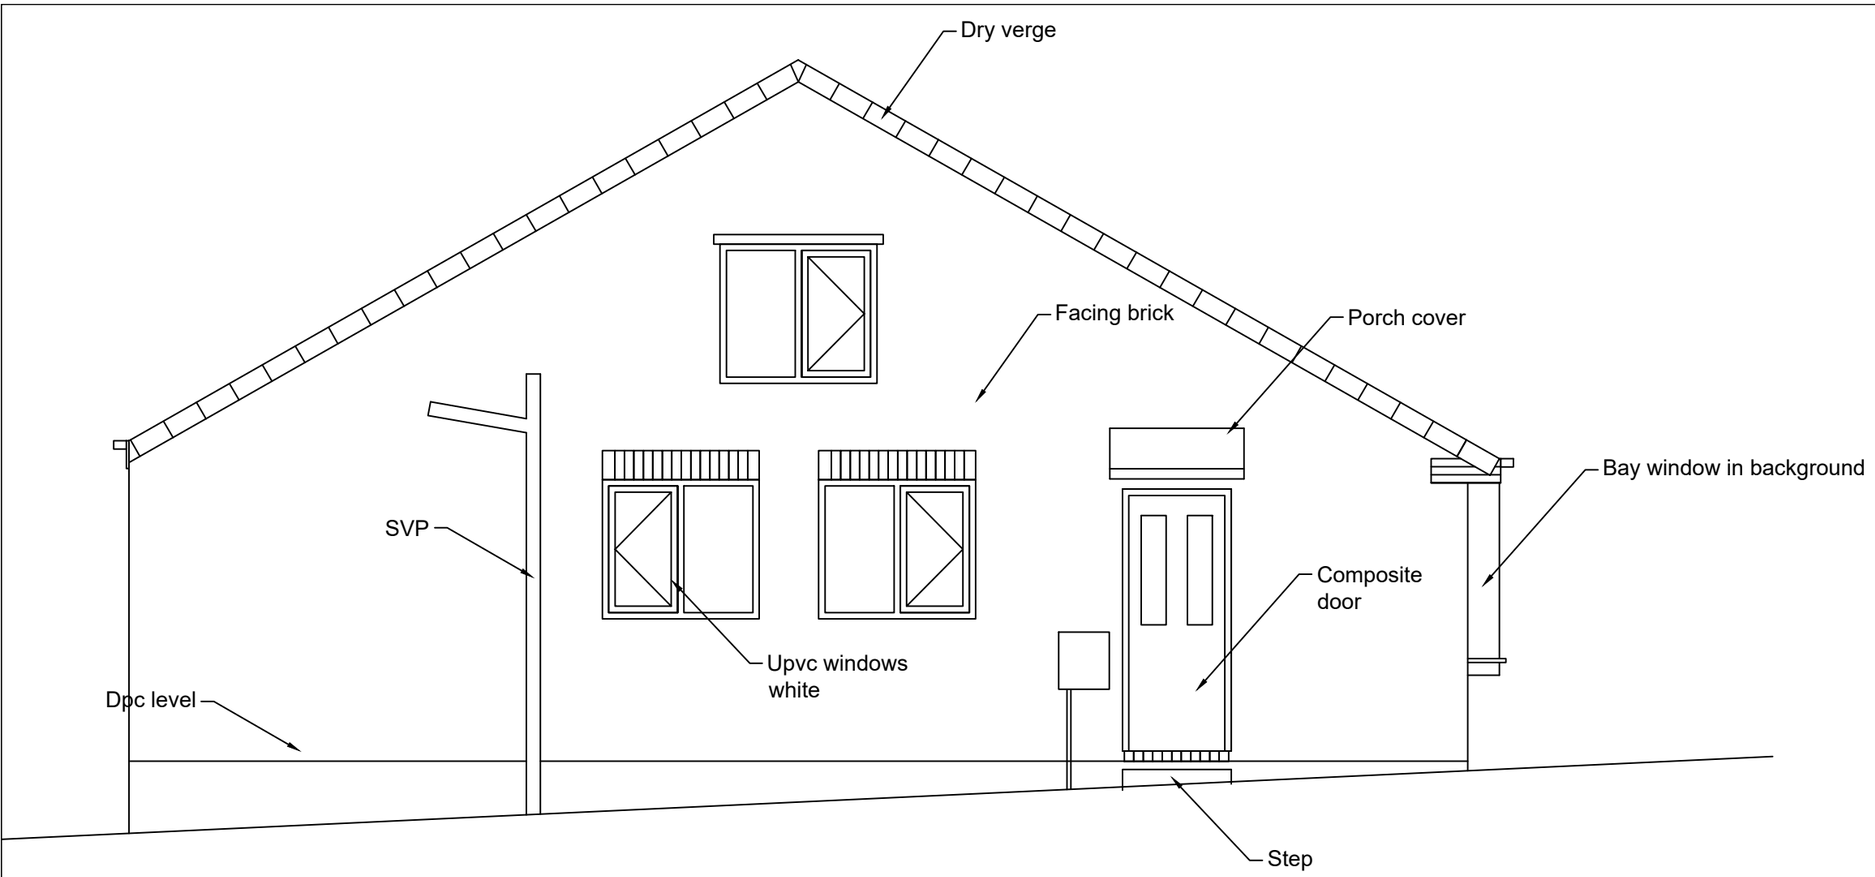


Existing side elevation
1:50

Revisions	A. A-----	00-00-00
This drawing is for planning permission only and is not a construction drawing.		
Drawing Title	EXISTING-SIDE-ELEVATION	
Job No. - Dwg No.	RP/2021/2 .	-
Client:	Mr & Mrs Pownall 12 Thorne End Road Staincross; Barnsley S75 6NR .	
Scale.	1:50	