
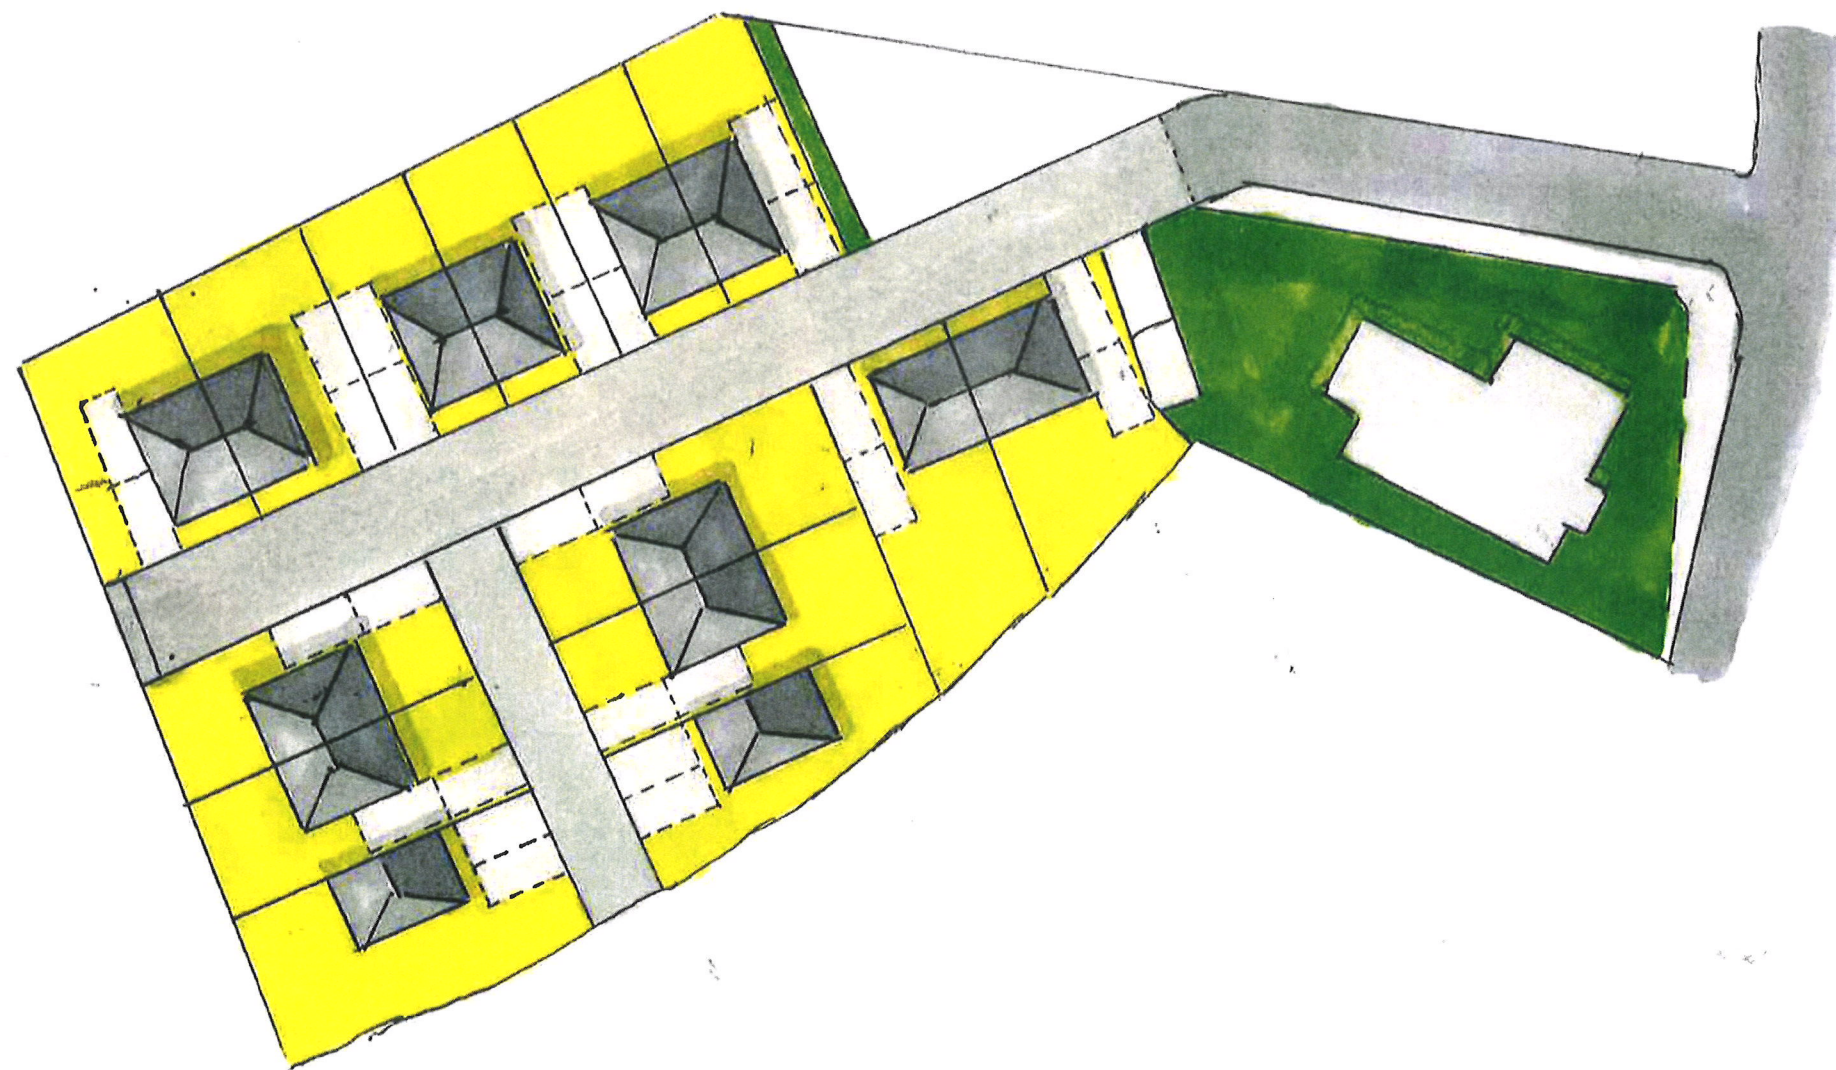


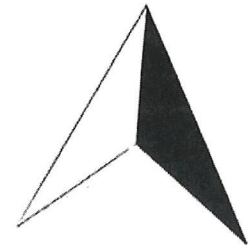

Land at Carlton Road

Indicative Layout 1:500

Drawing Number GN01

Northern Town Planning Ltd

Info@ntplanning.co.uk

07947280368

