

STREETSCENE 1 - ROAD 5

scale 1:125




STREETSCENE 2 - ROADS 2 & 4

scale 1:200




STREETSCENE 3 - ROAD 3

scale 1:200

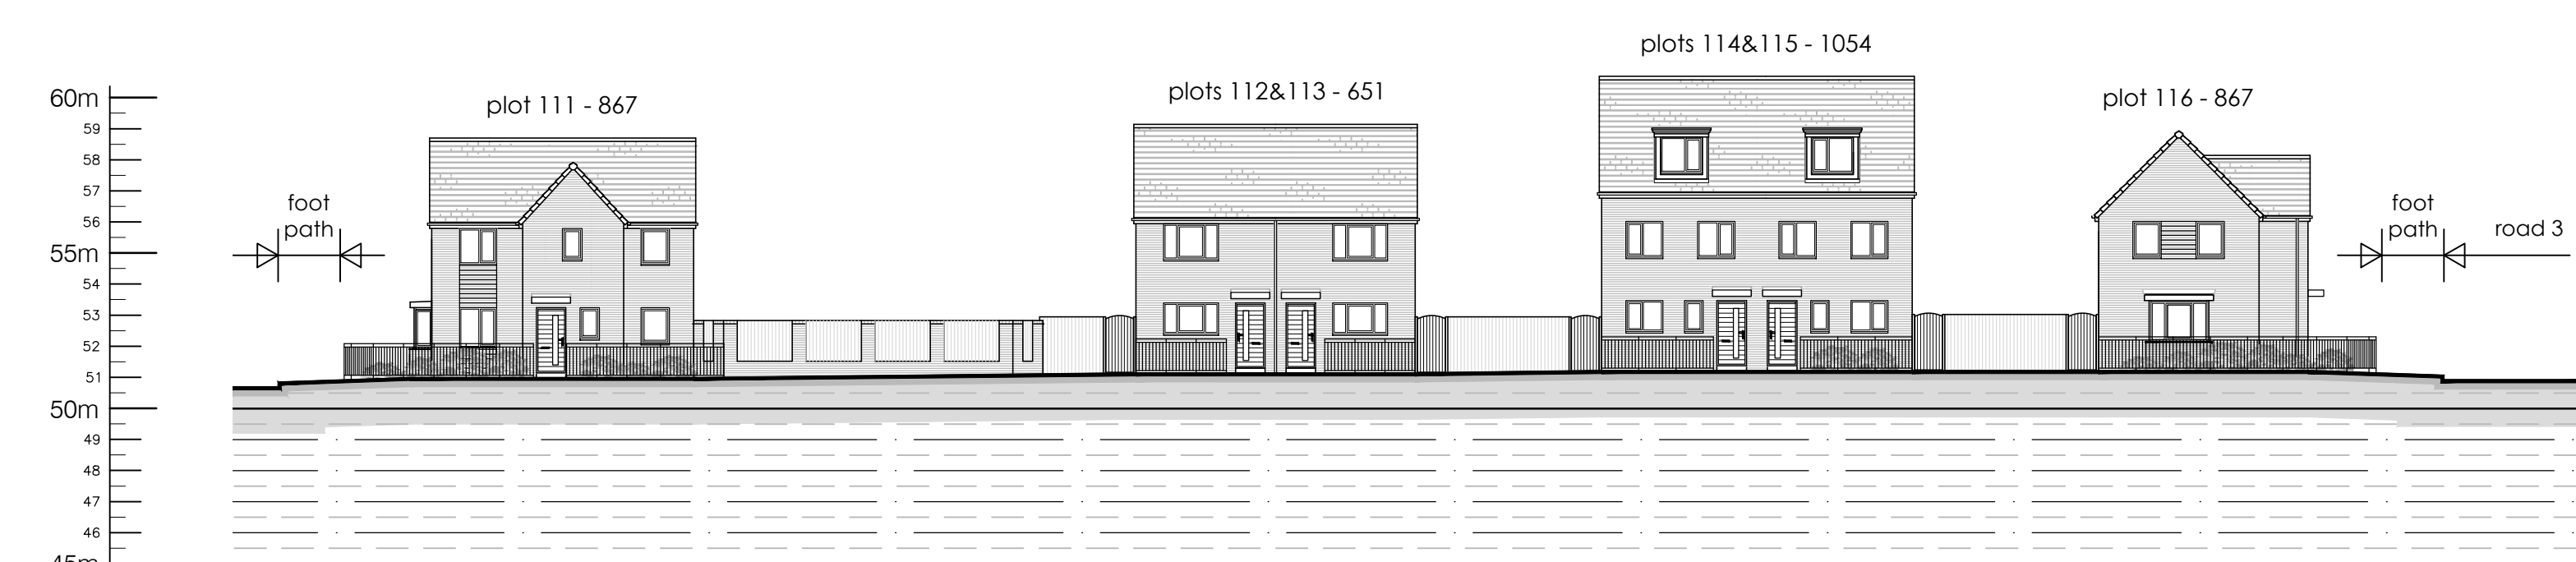

STREETSCENE 4 - SCHOOL STREET

scale 1:200

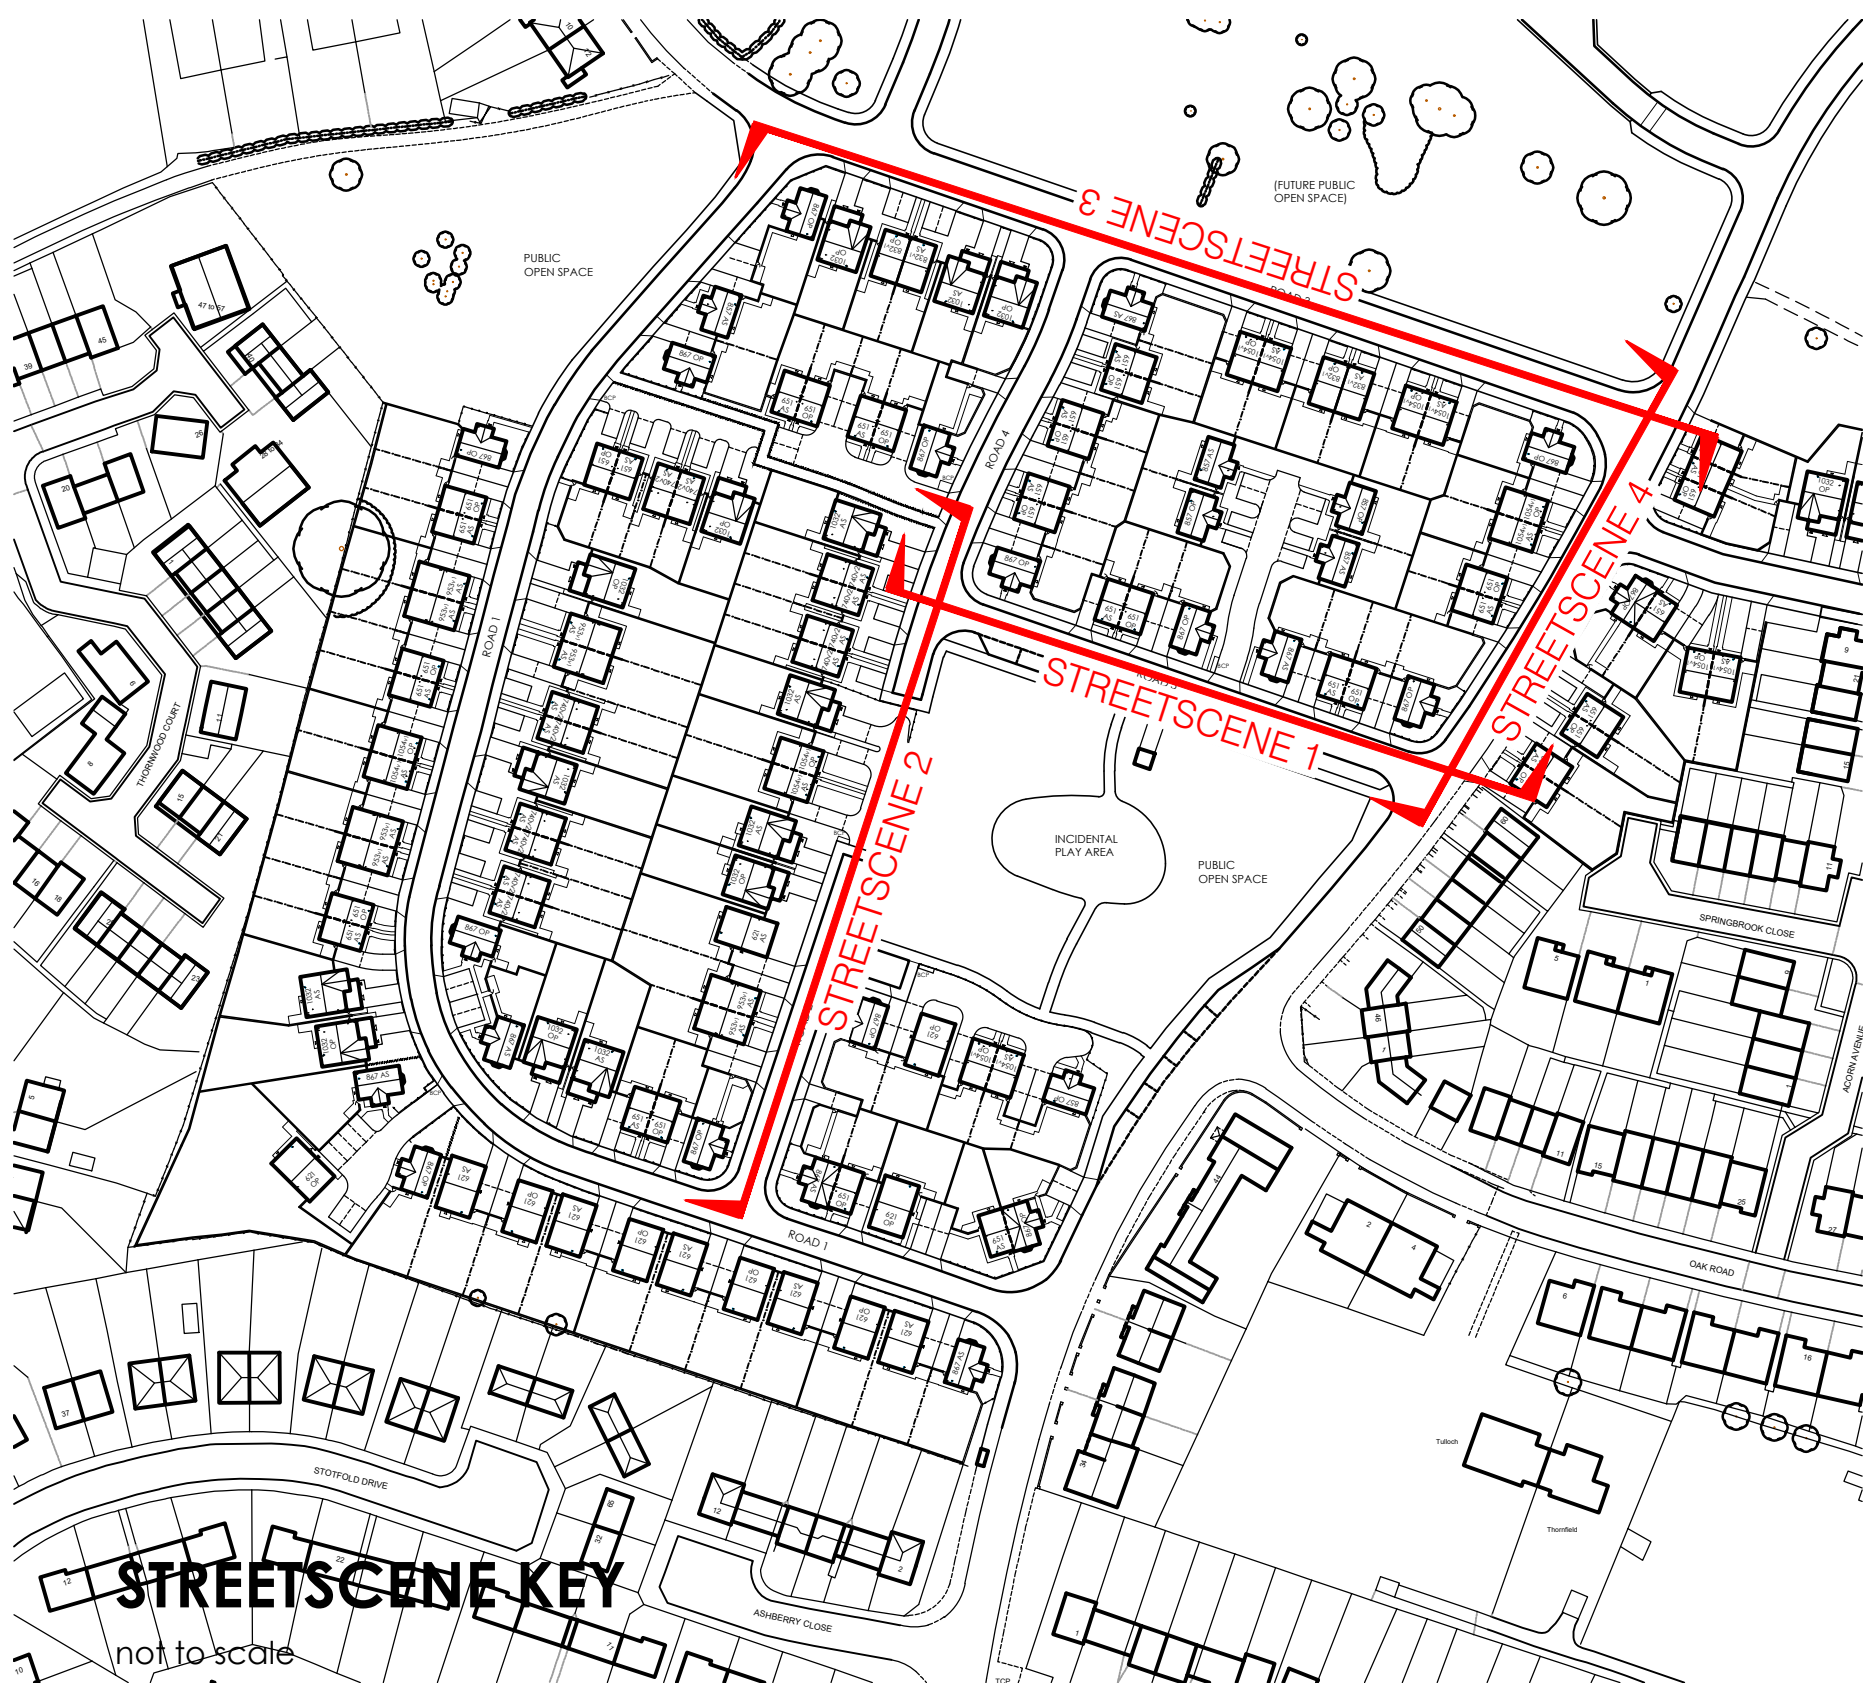

D	MB	03.01.18	867 house type elevation treatments amended.
C	MB	13.12.17	Drawing updated to match Planning Layout Rev P.
B	MB	01.11.17	Drawing updated to match Planning Layout Rev M.
A	MB	20.10.17	Drawing updated to match Planning Layout Rev L.
	MB	27.07.17	First Issue.

REVISION

DRAWING TITLE:
STREETSCENES

PROJECT:
Residential Development

PROJECT ADDRESS:
School Street,
Thurnscoe

CLIENT:
KEEPMOAT HOMES

DRAWN	SCALE	DATE
MB	AS SHOWN	JULY 2017

JOB NO.	DWG. NO.	REVISION
2238	09	D



Chris Gothard
Architectural Ltd.

queens tower lodge
77-79 east bank road
sheffield S2 3PX
T: 0114 2750263
M: 07443 596098
E: info.cga@btconnect.com
Company No. 9118738



Keepmoat
Keepmoat, The Waterfront, Lakeside Boulevard,
Doncaster, DN4 5PL
Tel: 01302 347605 www.keepmoat.com

© COPYRIGHT EXISTS ON THE DESIGNS AND INFORMATION SHOWN ON THIS DRAWING • DO NOT SCALE FROM DRAWING ALL DIMENSIONS TO BE VERIFIED ON SITE PRIOR TO COMMENCING ANY WORK