



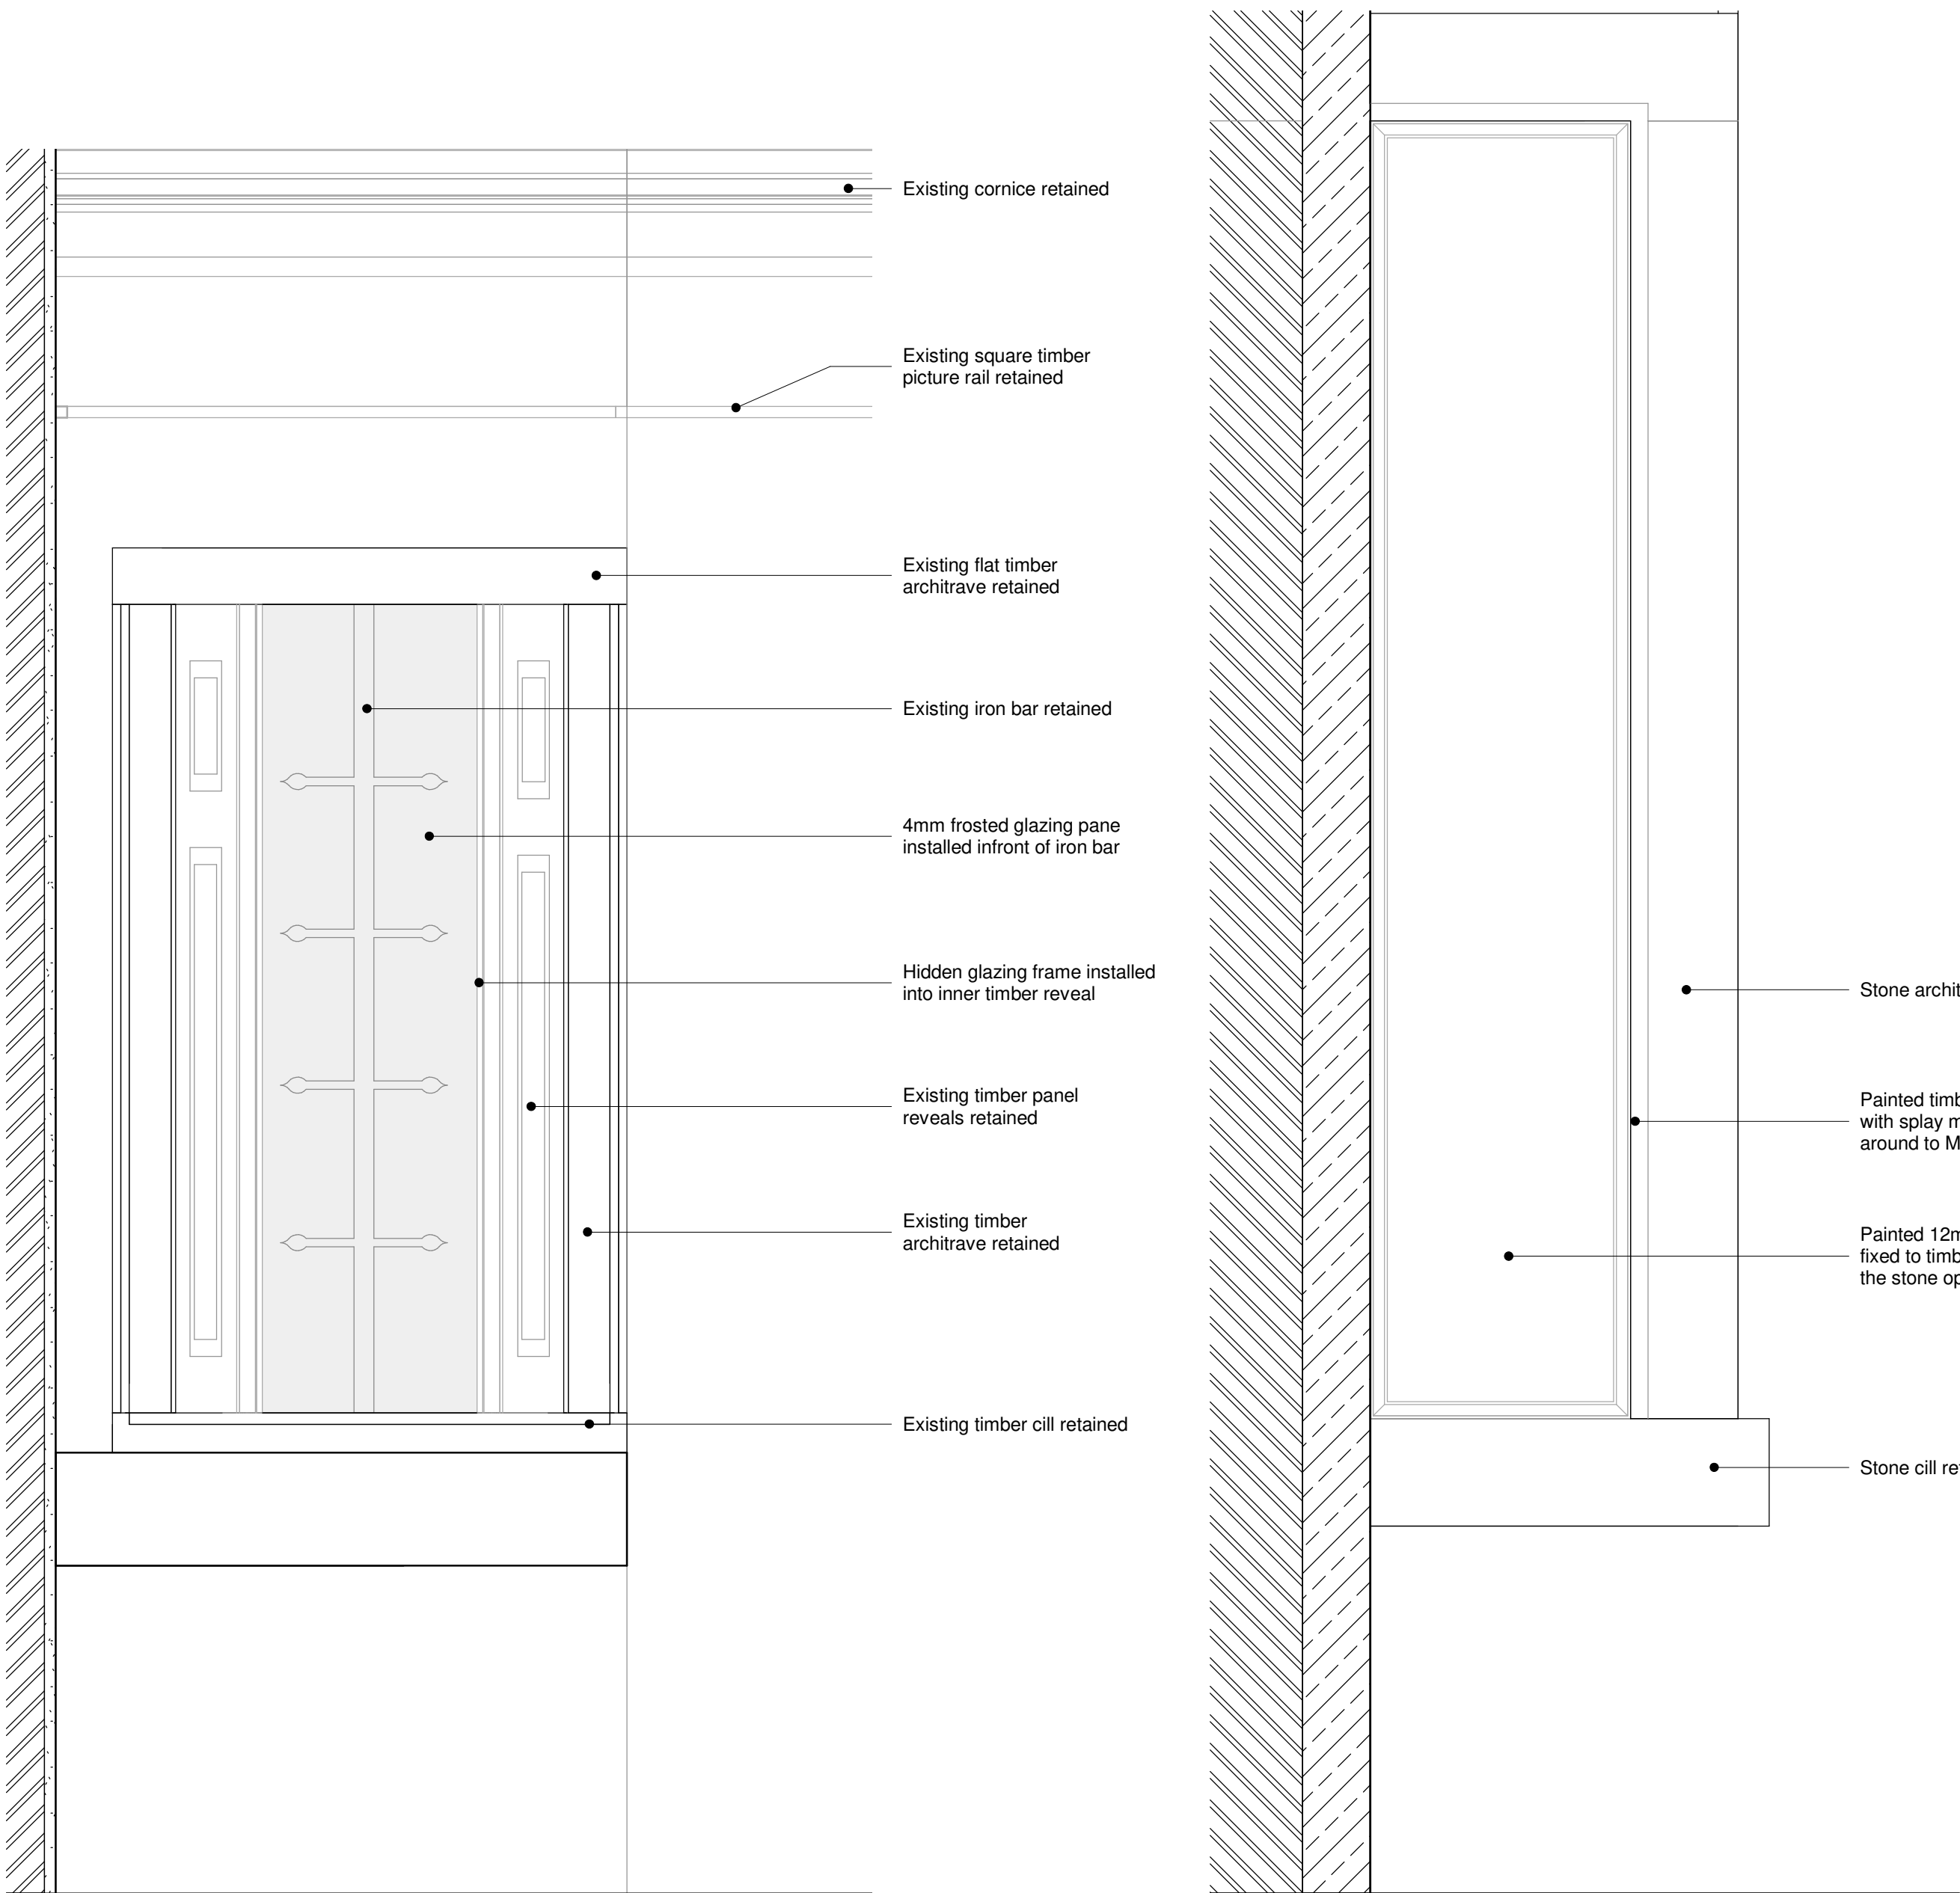


2 | G321 - Window Opening WC Elevation

1 : 10

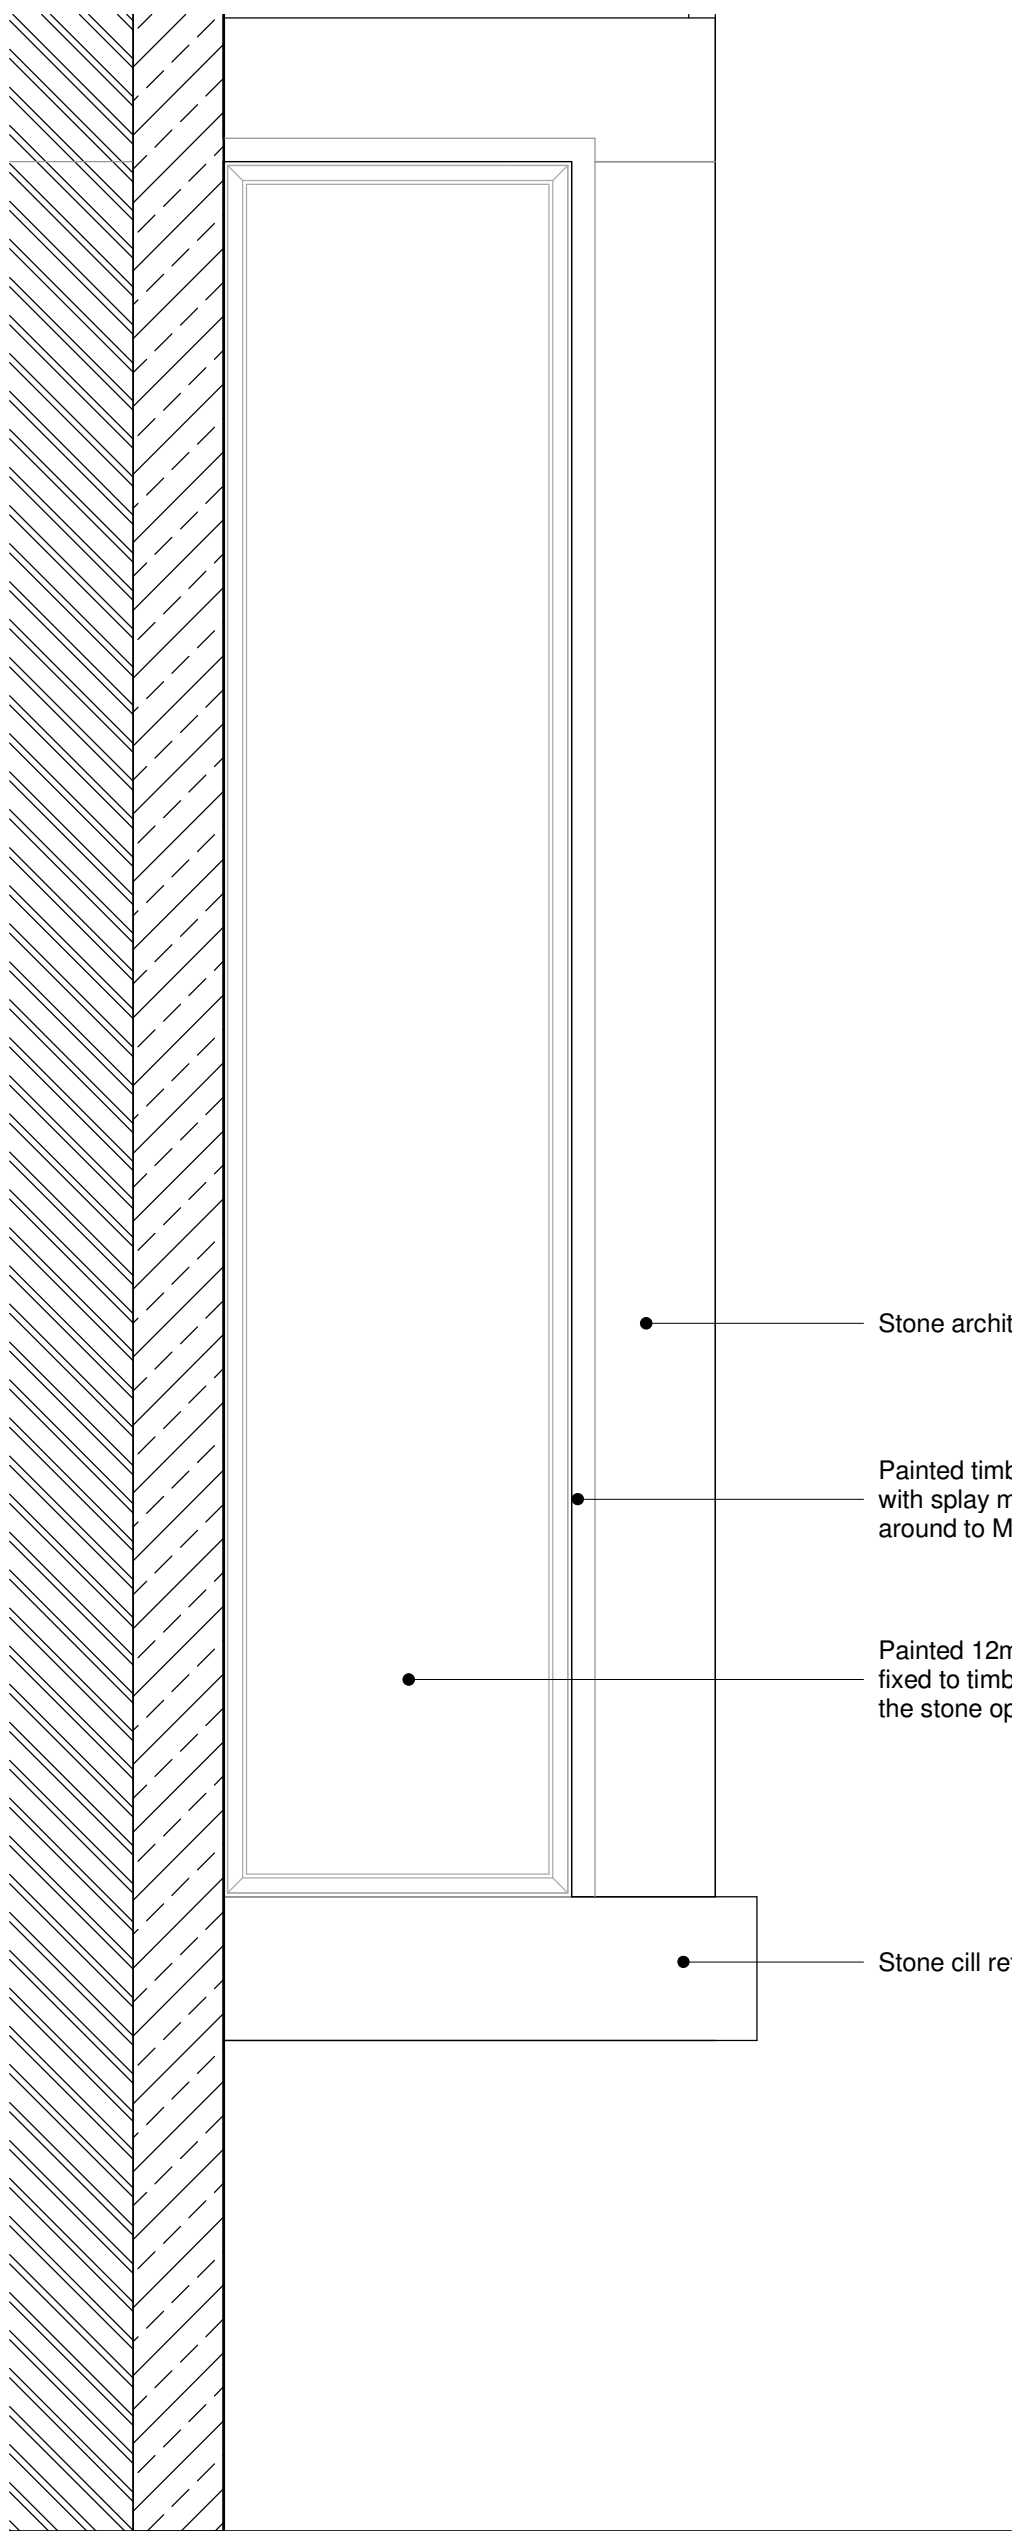


3 | G321 - Window Opening Breakfast Room Elevation

1 : 10

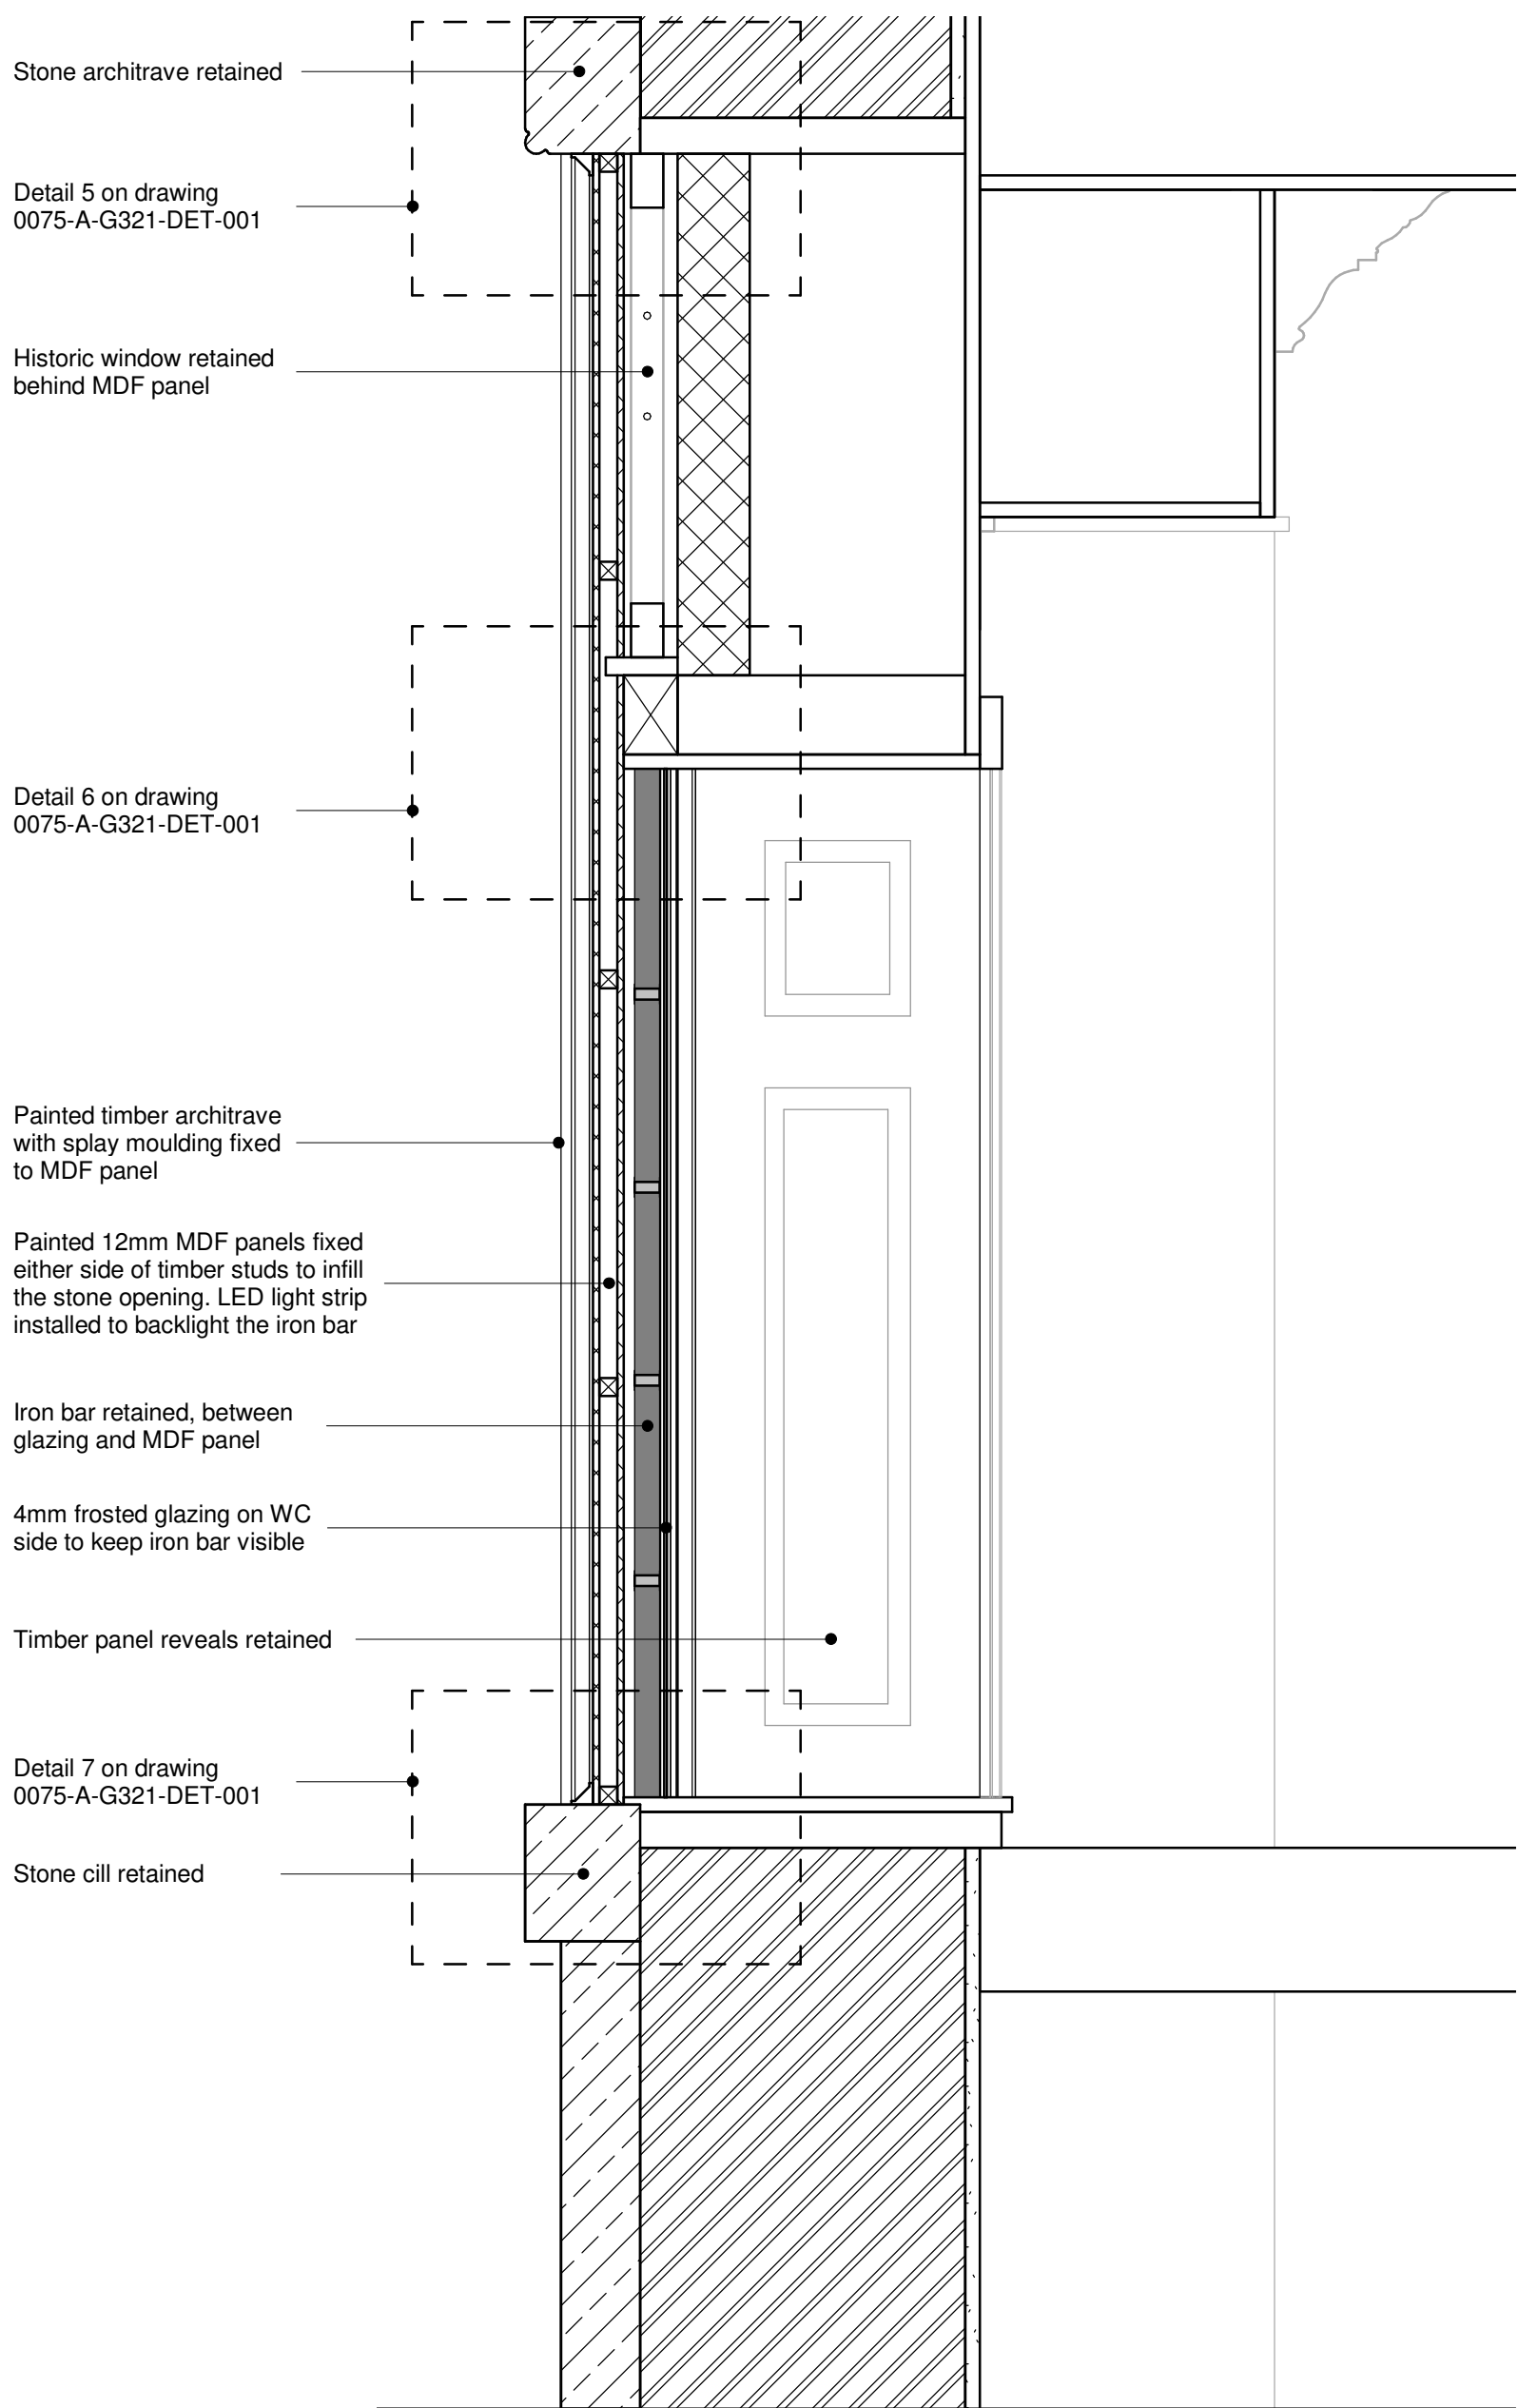


1 | G321 - Window Opening Section

1 : 10

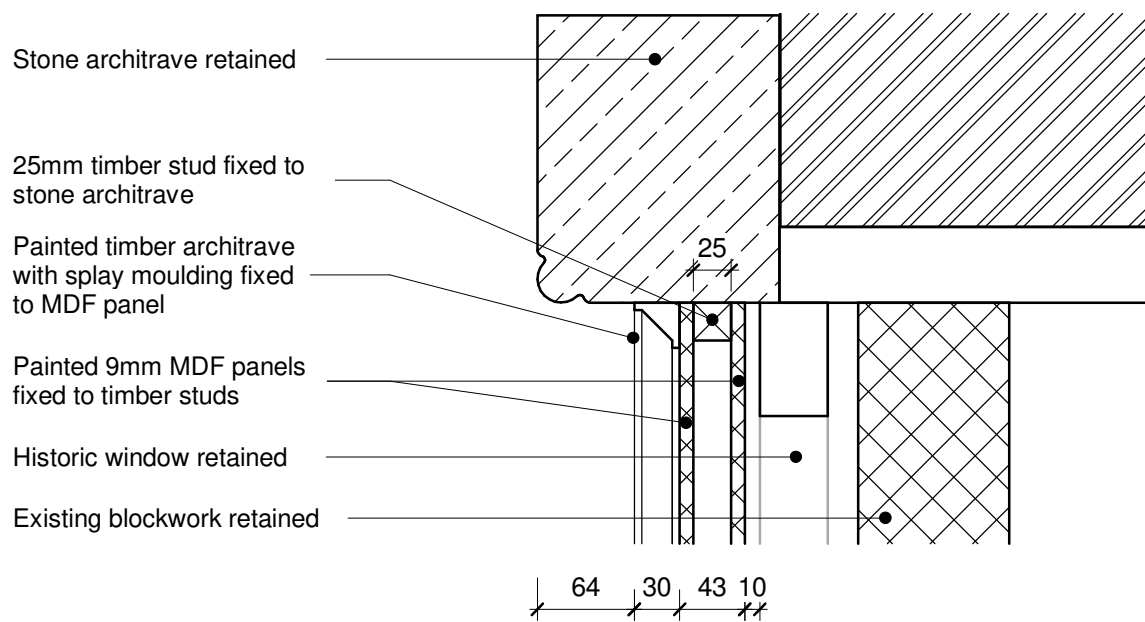


5 | G321 - Window Opening Head Detail 1

1 : 5

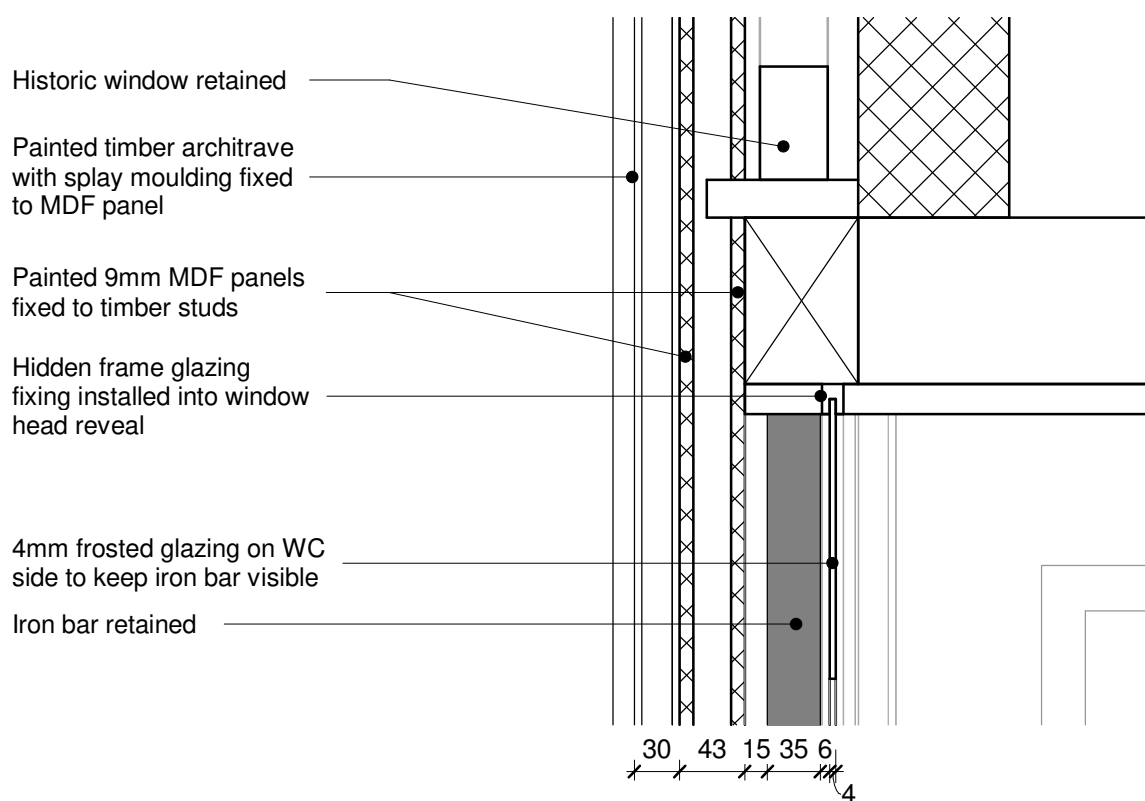


7 | G321 - Window Opening Head Detail 2

1 : 5

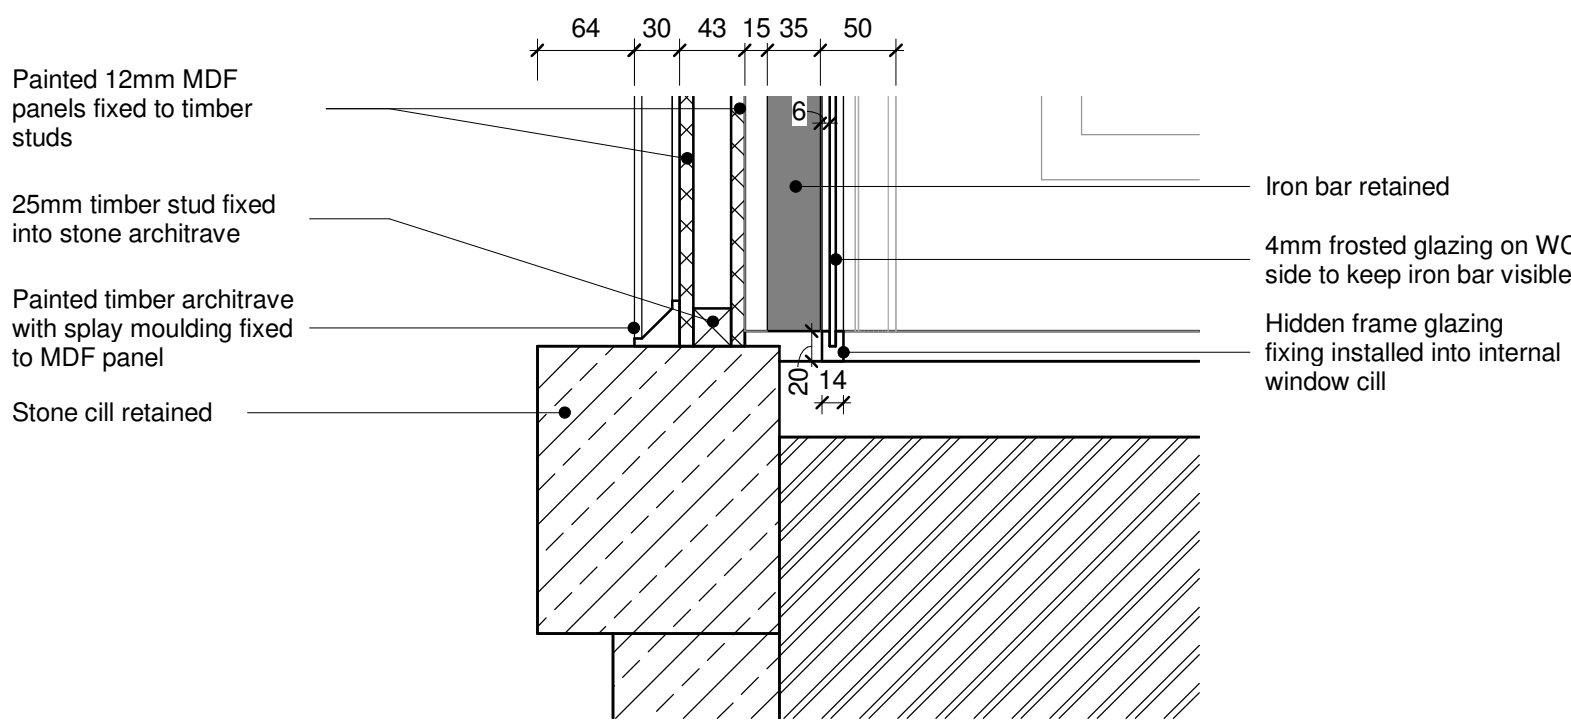


6 | G321 - Window Opening Head Cill Detail 1

1 : 5

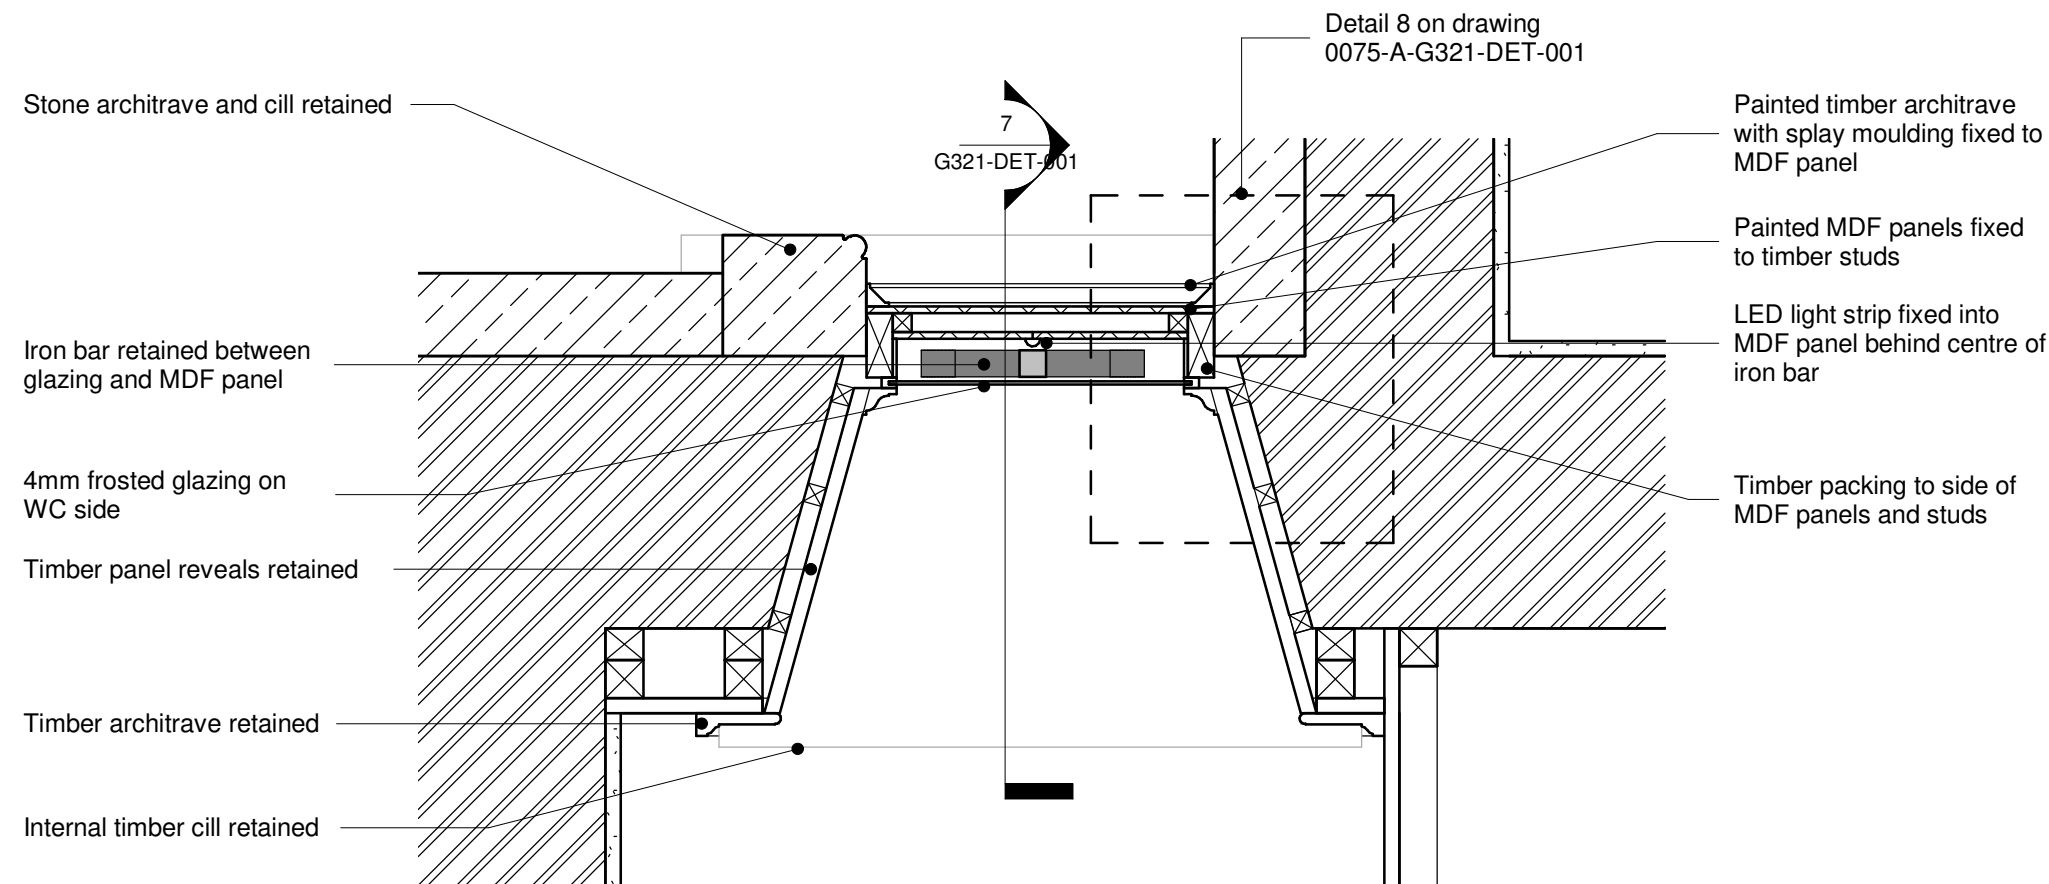


4 | G321 - Window Opening Detail Plan

1 : 10

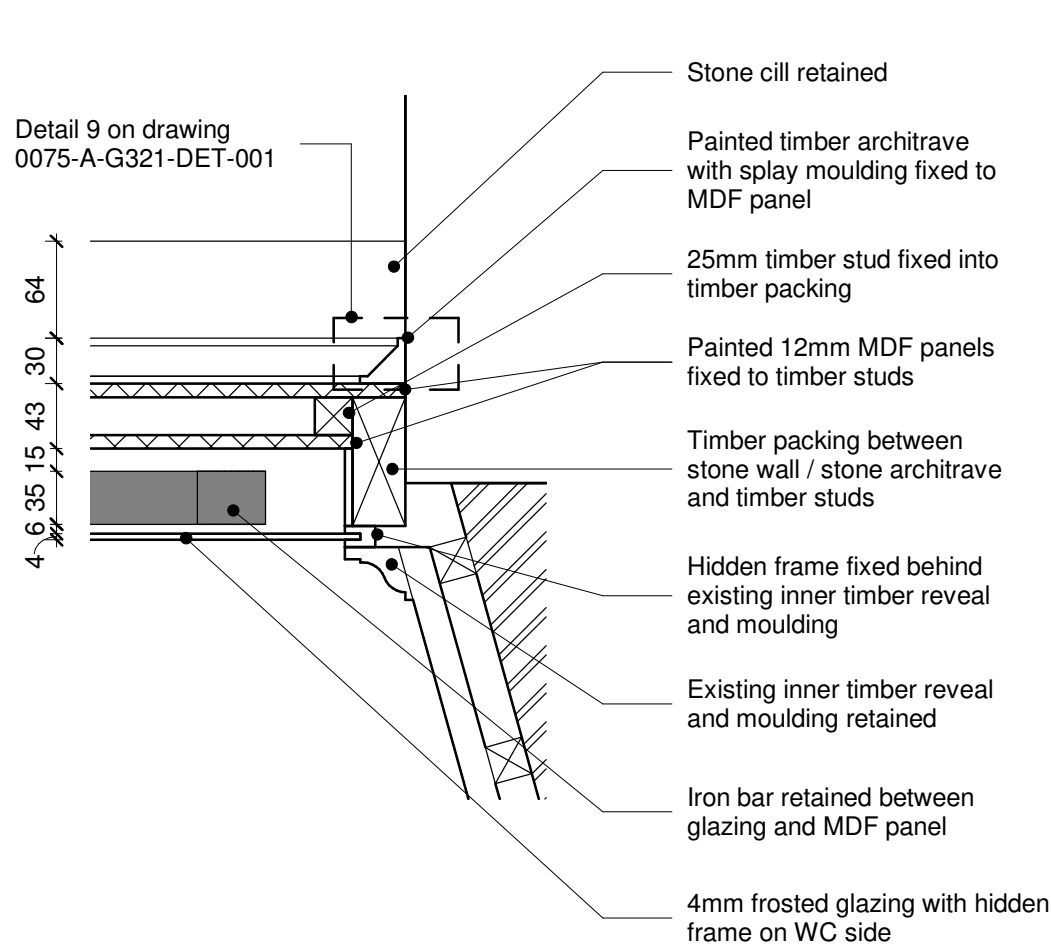

8 | G321 - Window Opening Jamb Detail

1 : 5

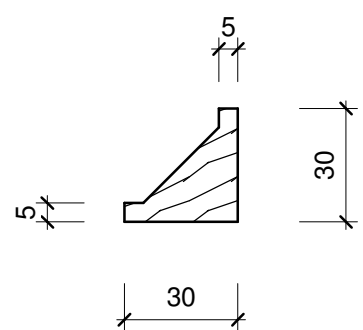

9 | G321 - Window Panel Moulding

1 : 2

NOTE: Care taken during the installation of the new glazing and MDF panels to ensure no damage is made to the existing historic fabric.



KELSALL ARCHITECTS
www.kelsallarchitects.com
e: mail@kelsallarchitects.com
t: +44 (0) 7814 721 819

Scale 1:10 @A1
0m 0.1m 0.3m 0.5m

PROJECT	Darley Cliffe Hall		
CLIENT	Mark Ludlam		
STATUS	PLANNING		
PROJECT NUMBER	SAA	NEK	15/10/21
DATE	15/10/21		
PROJECT NO.	0075-A-G321-DET-001		
REV	2		

Copyright: The copyright in this drawing is retained in Kelsall Architects Limited and no license or assignment of any third party shall be granted to any third party, whether by provision of copies or originals or otherwise unless agreed in writing. NO COPY SHALL BE MADE OR REPRODUCED, THE ENTIRE CONTENTS OF THIS DRAWING ARE THE PROPERTY OF KELSALL ARCHITECTS LIMITED. No part of this drawing may be reproduced, stored in a retrieval system, or transmitted in any form or by any means, electronic, mechanical, photocopying, recording, or by any information storage or retrieval system, without the prior written permission of Kelsall Architects Limited. All dimensions and levels should be read, only from those values stated in text, on the drawing.