




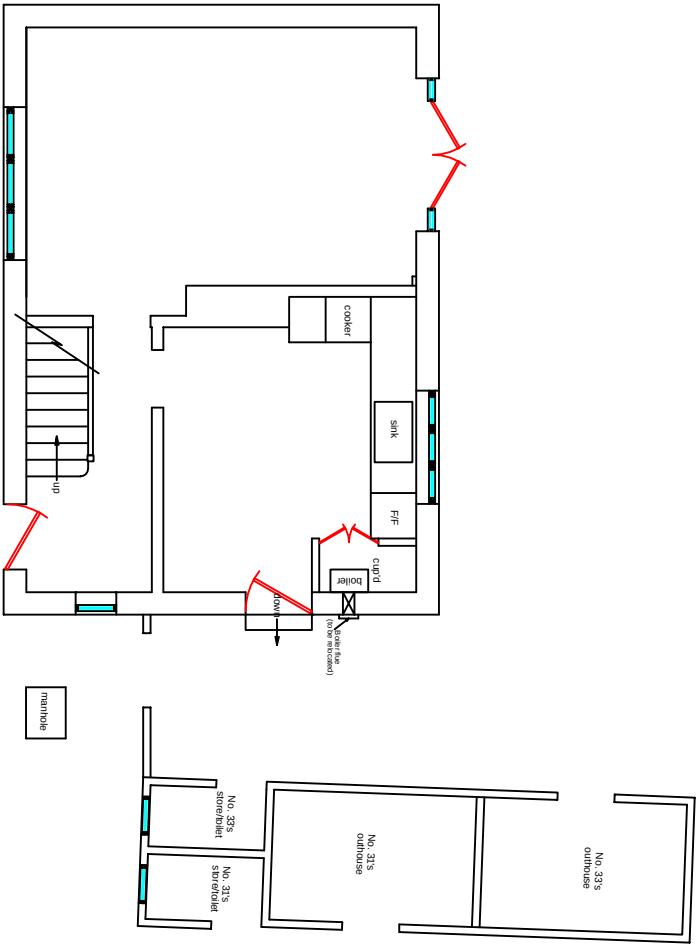


Existing GF Plan

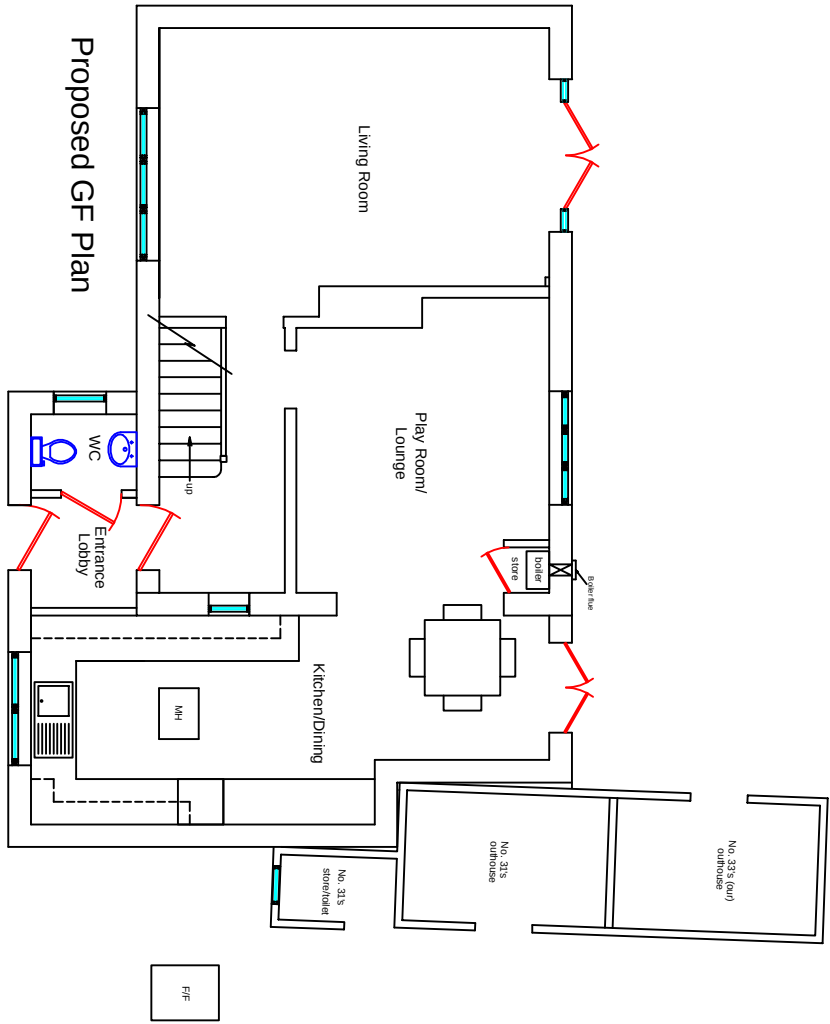

Proposed GF Plan

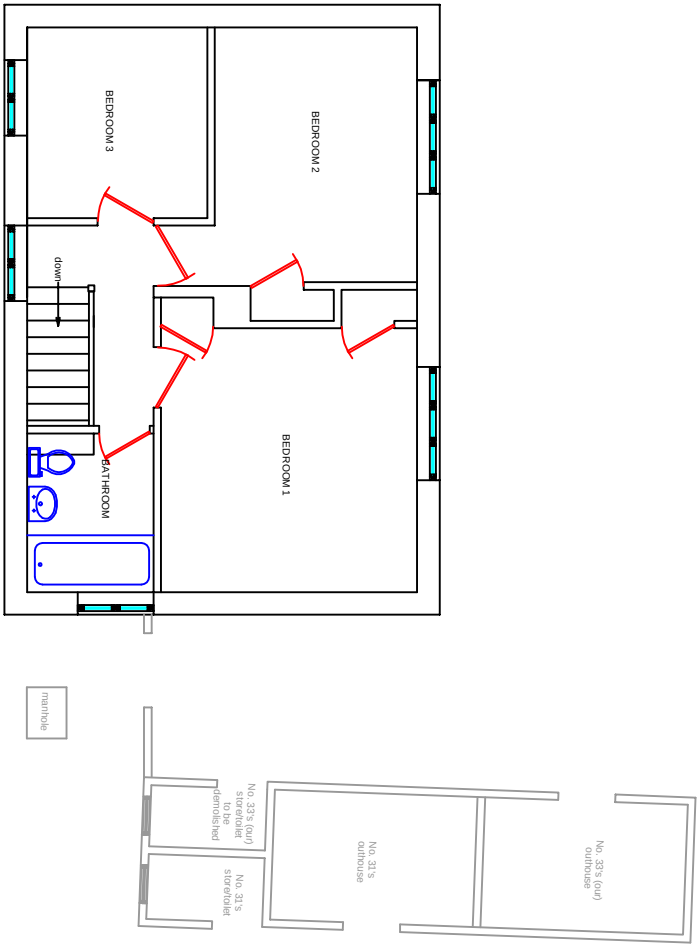

Existing FF Plan

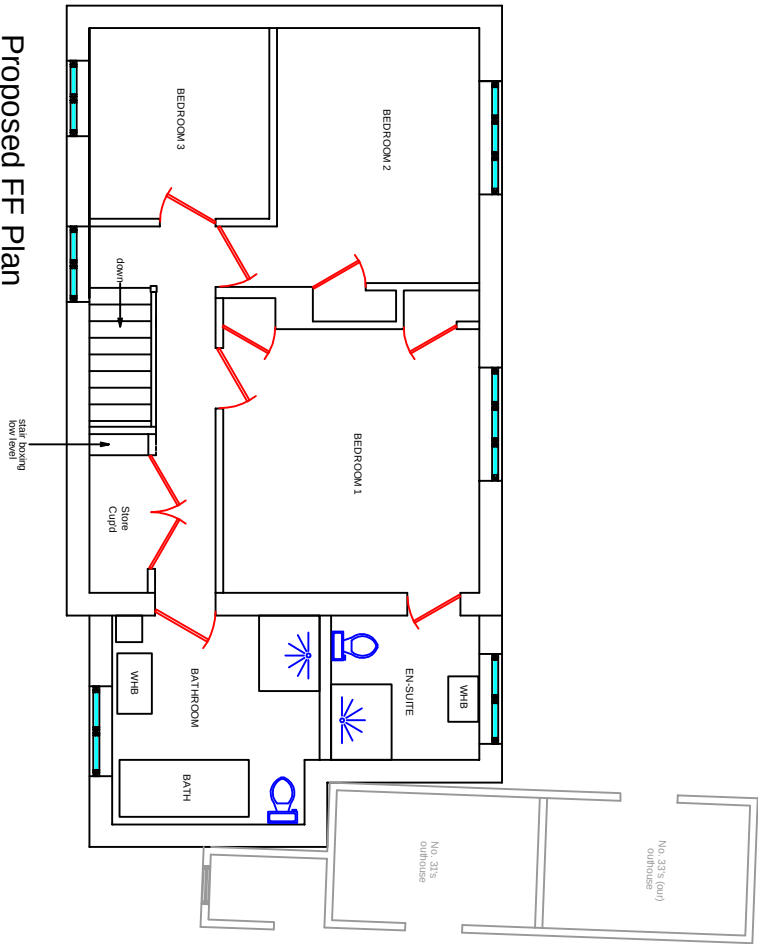

Proposed FF Plan

No scale measurements to be taken from this drawing. Site dimensions to be taken before commencing any work. Any discrepancies to be notified to Contract Administrator prior to commencement of works. All work and materials to be in accordance with Statutory Requirements and any discrepancies to be brought to the attention of CBA Ltd.	
This drawing is the property of CBA Ltd. Copyright is reserved by them and the drawing is issued on the condition that it is not copied, reproduced, retained or disclosed to any unauthorized person(s), either wholly or in part without their consent in writing.	
Revision Details:	Revision A - 28.05.14 Revision B - 09.06.14
CBA THE LONG BARN LILEY LANE ECKLANDS MILLHOUSE GREEN SHEFFIELD S36 9NG CHARTERED BUILDING SURVEYORS info@cba-lltd.co.uk	
33 LINDHURST ROAD ATHERSLEY BARNESLEY S71 3DB	
Drawing Title: EXISTING & PROPOSED PLANS	
Drawn By: LEK	
Date: APRIL 2014	
Scale: 1:100 on A3	
Drawing No: LKP/G/33LR/D-02	
Revision: RevB - 09.06.14	