



PROPOSED MATERIALS :

- Base : Natural stone long narrow blocks laid with recessed joints
- Windows : Powder coated slim frames - colour buff
- Roof : Natural stone slate
- Zinc soffits and fascias

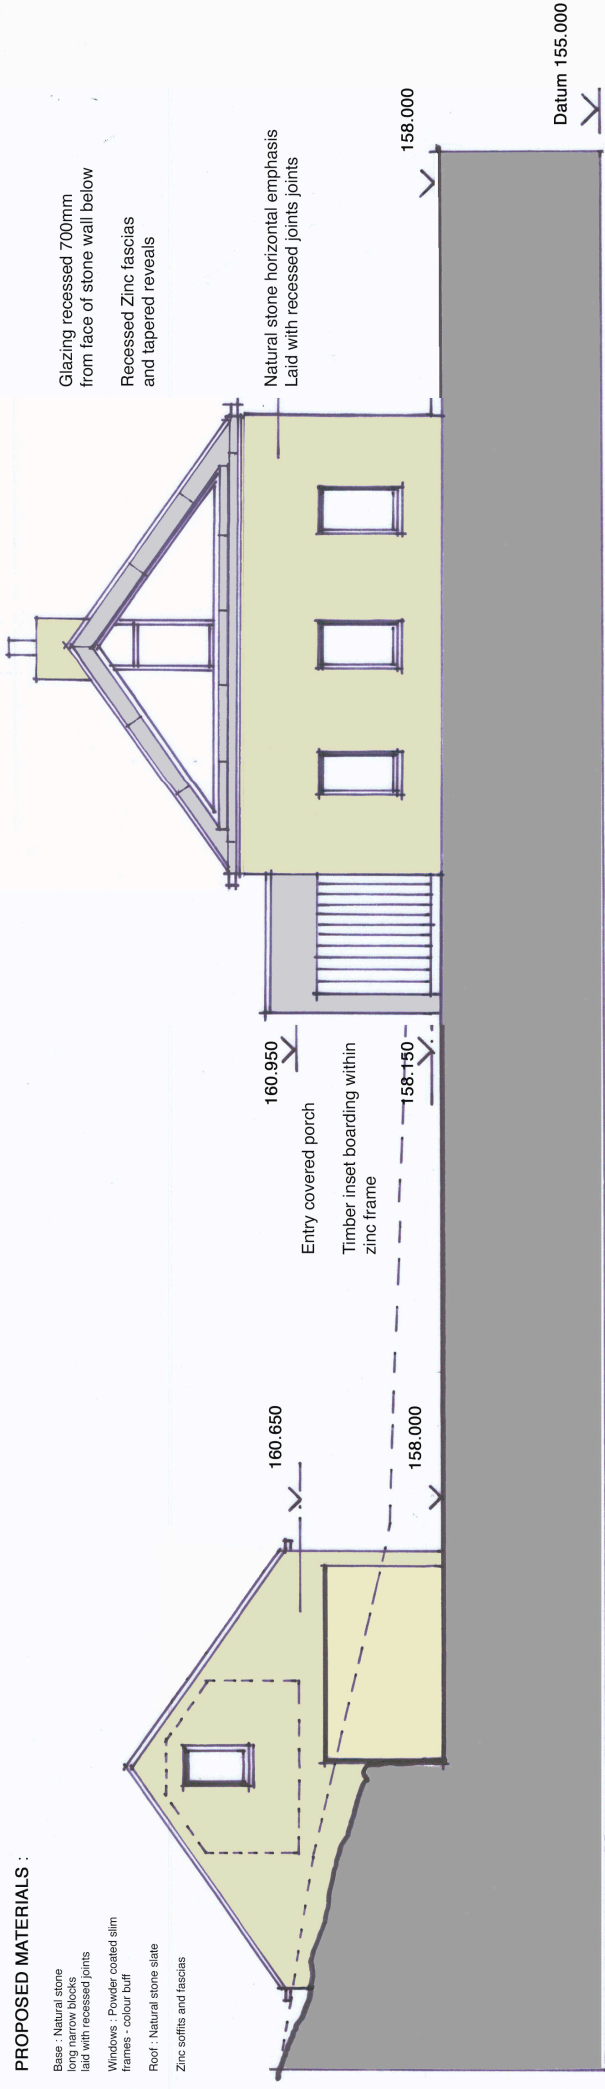

Long Section and Elevation facing West

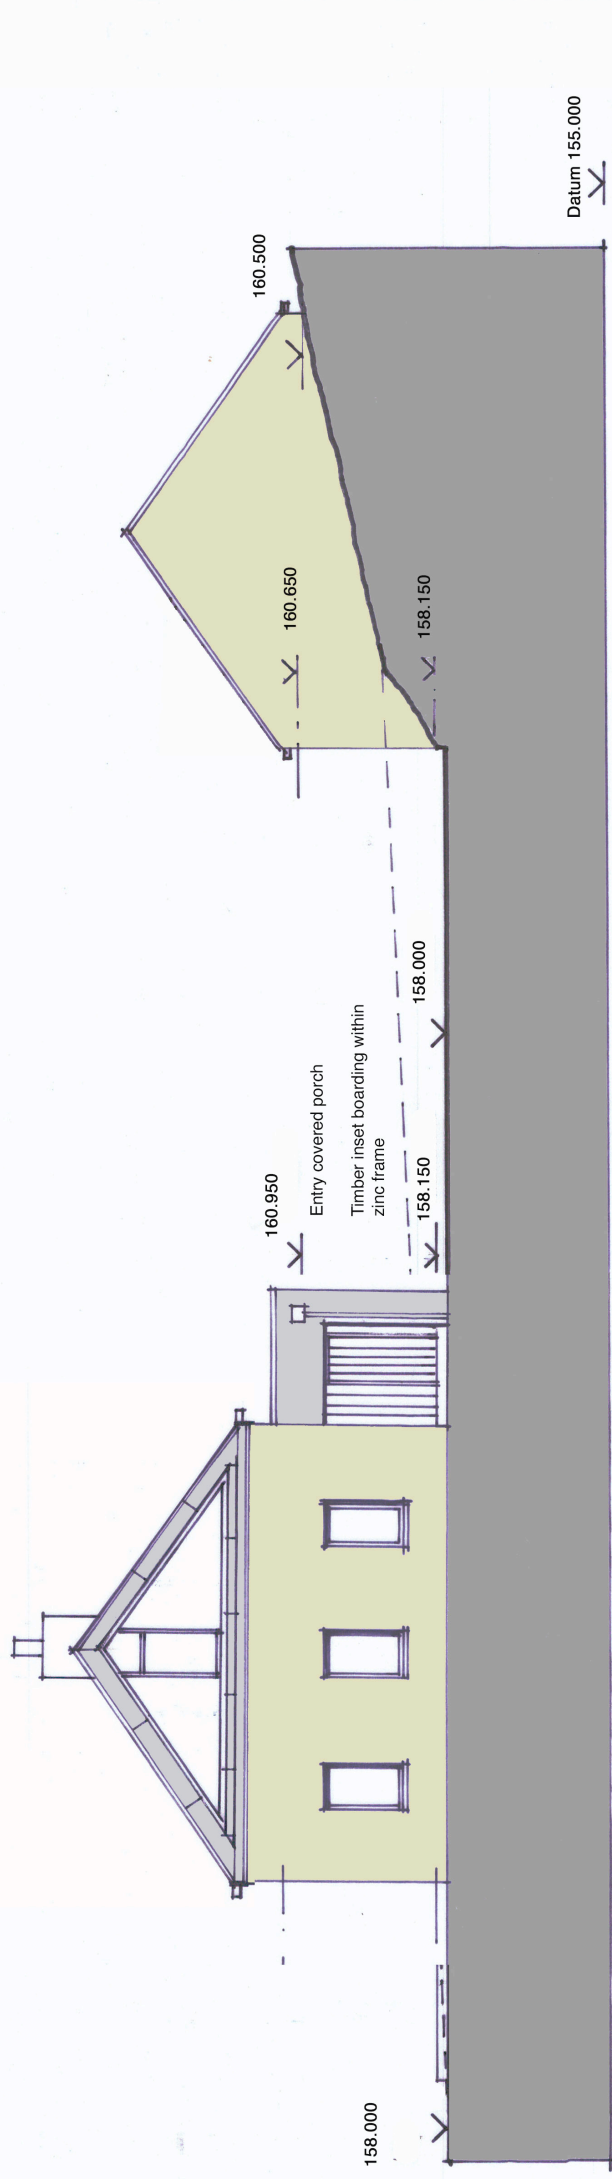

Long Section and Elevation facing East