



Peter Thompson M.B.I.A.T.



Architectural Design Consultant Ltd. PROPOSED GARAGES

Tel & Fax: 01226 201391

Mobiles: 07973 251730

e-mail: peter.thompson@hotmail.co.uk

THE CROFT, WORSBROUGH RD.

WORSBROUGH VILLAGE


BLOCK PLAN 1:500


Linwood

Barnsley Road

Dodworth

Barnsley S75 3JR

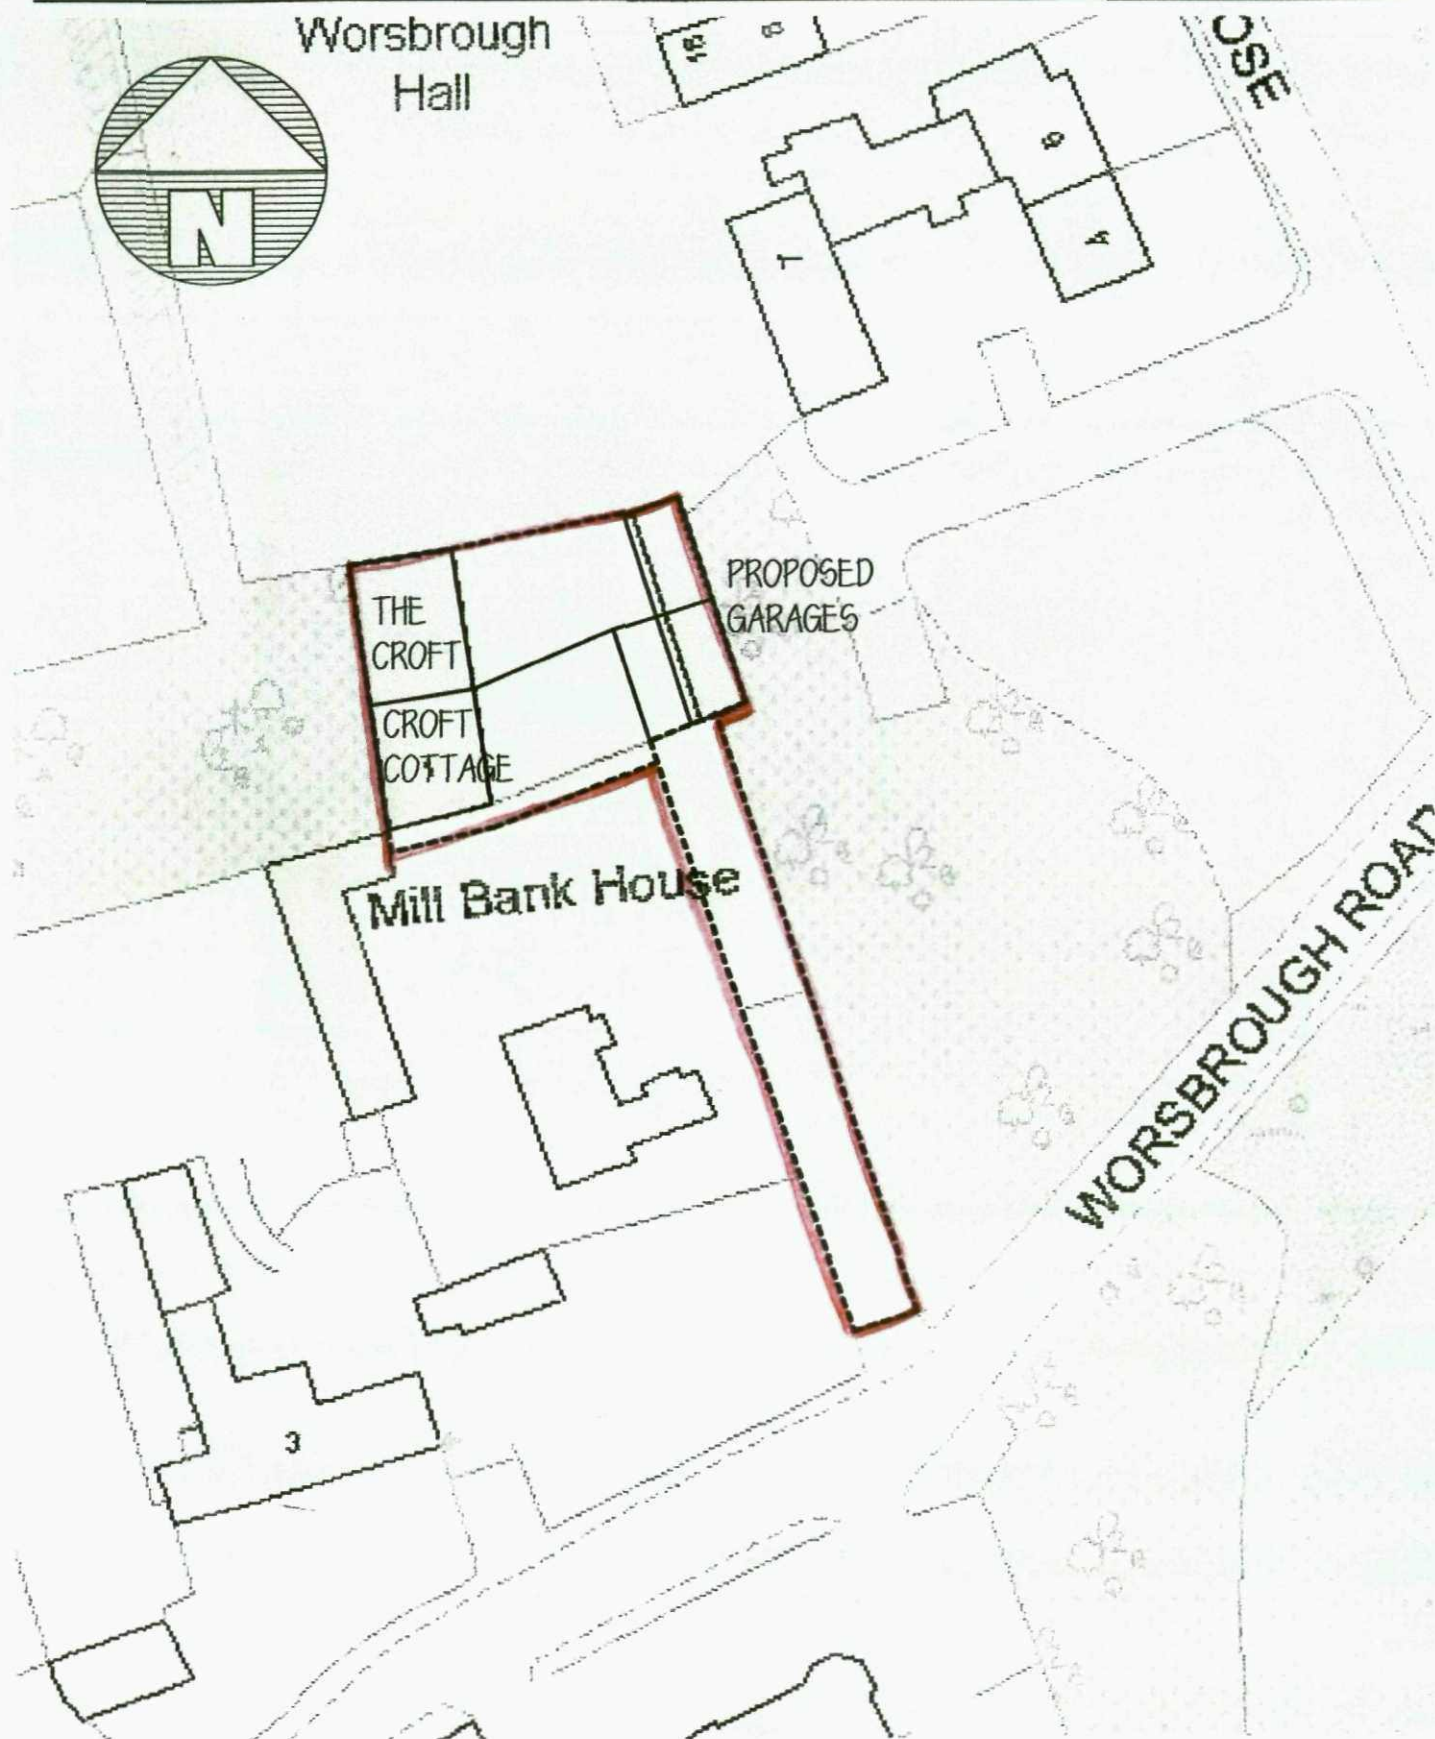

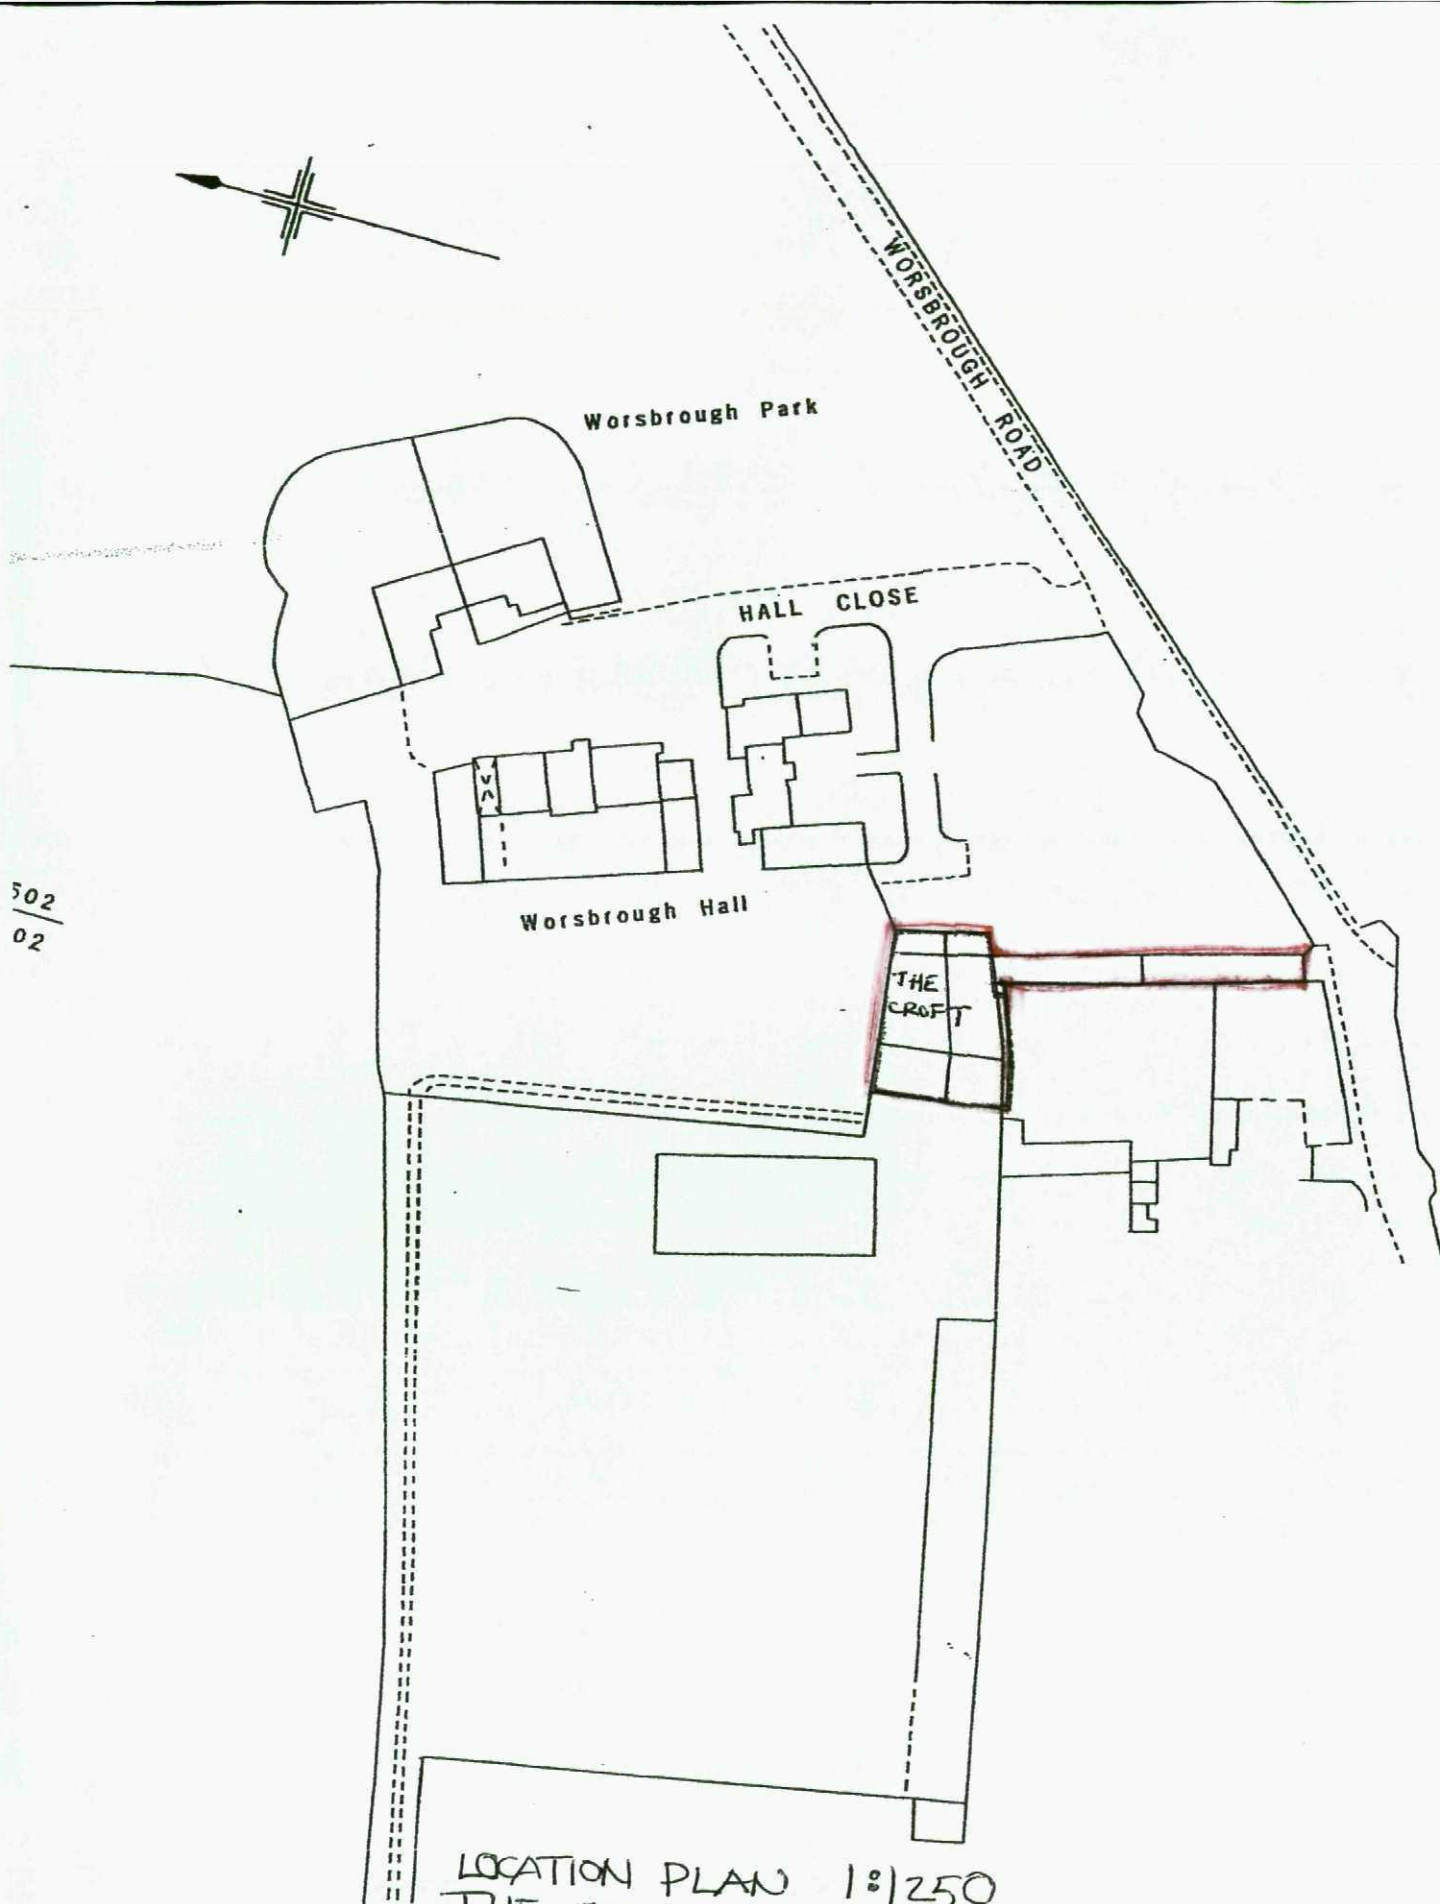

LOCATION PLAN 1:1250
THE CROFT
WORSBROUGH ROAD
WORSBROUGH VILLAGE

502
02