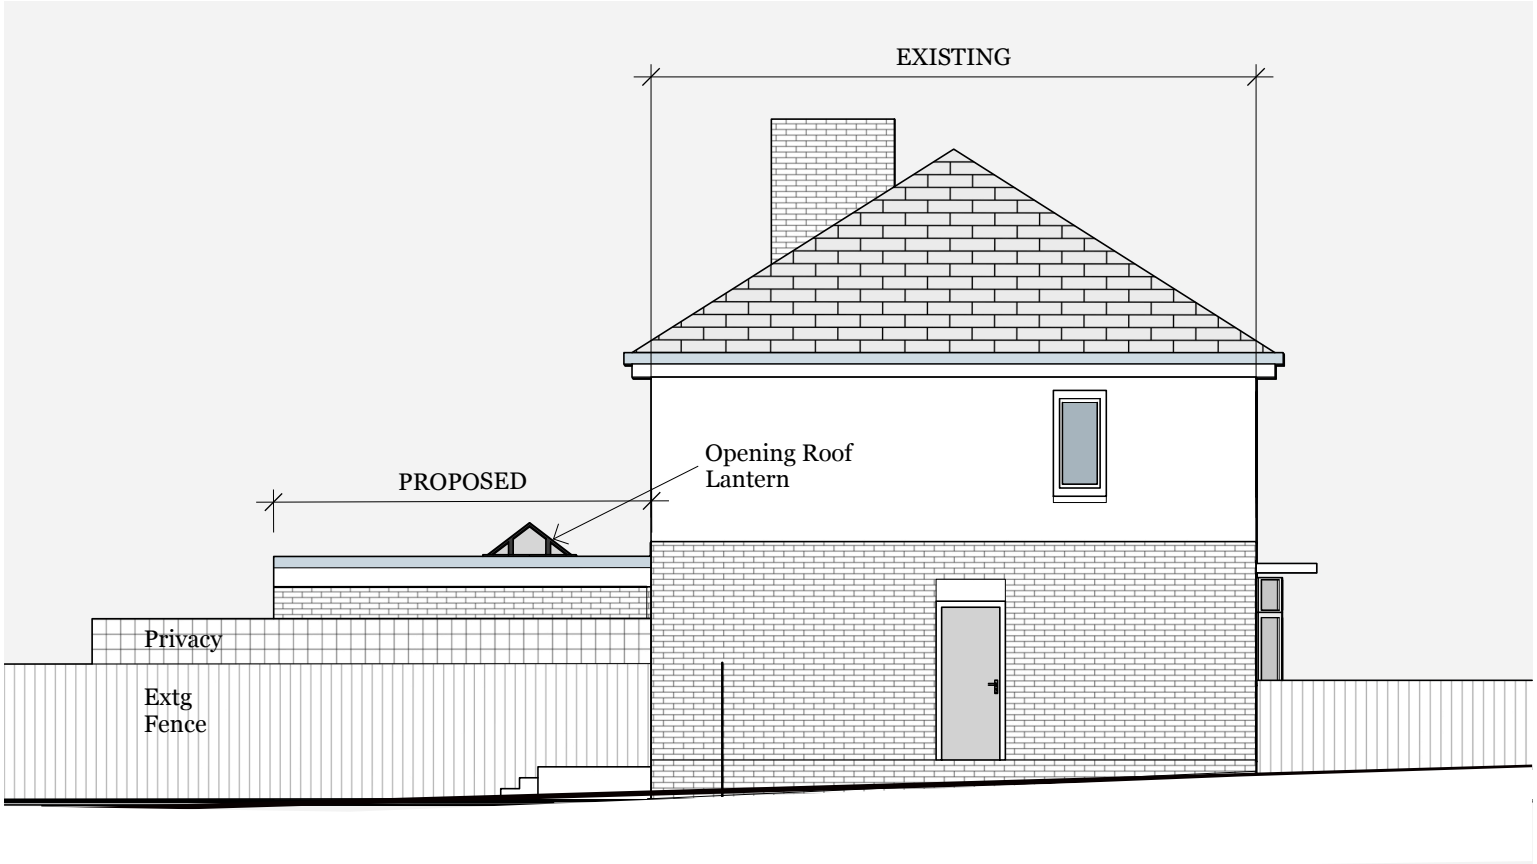


PROPOSED NEIGHBOURS SIDE ELEVATION 1:100@A4

JOHNSONS
BUILDING SERVICES
(YORKSHIRE) LTD

CLIENT:
Mrs Tamara Scriven
ADDRESS:
4 Newtown Cudworth, Barnsley
PROJECT
Rear Single Storey Extension
DESCRIPTION
Proposed Neighbours Side Elevation
ISSUE 19/10/2026
REVISION -

Architects
Arc-V.co.uk