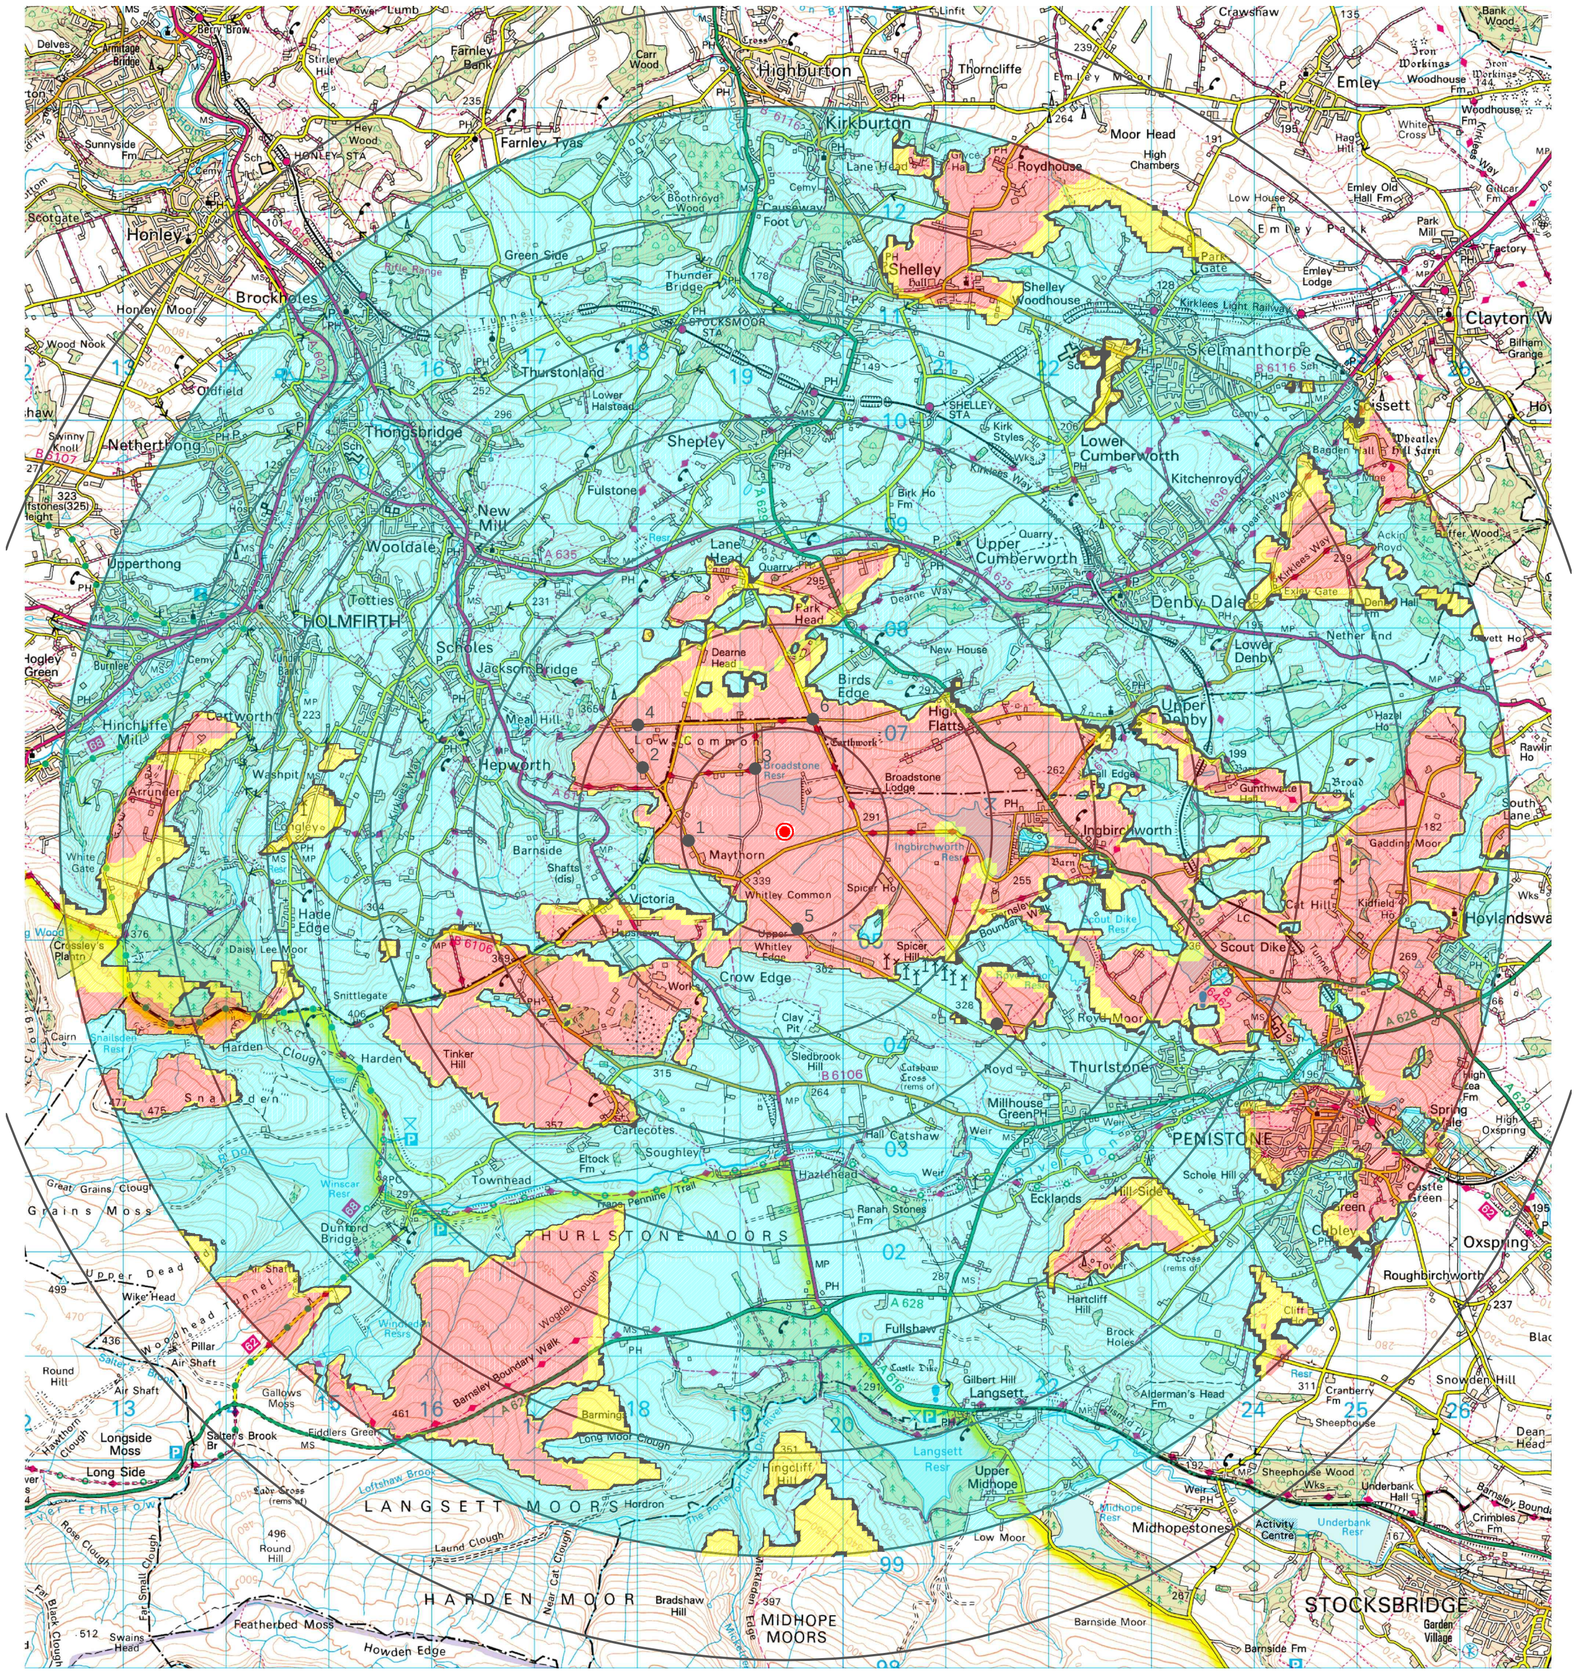


KEY

3 Receptor

1.0Km 1.0Km

Indicates areas where the Turbine is definitely not visible

Indicates areas where the Turbine Tip is potentially Visible

Indicates areas where the Turbine Hub is potentially Visible

Indicates areas where the Turbine is potentially Visible

Turbine

MJC

TELEPHONE - 0113 2525825
FAX - 0113 2525874

M.J. COATES & COMPANY Ltd,
2 UNITY HALL COURT
HAIGHMOOR ROAD
WEST ARDSLEY
WAKEFIELD
WF3 1ED

DESIGN SERVICES

LAND SURVEYS - COMPUTER AIDED DESIGN - STRUCTURAL ENGINEERS - QUANTITY SURVEYORS CDM PLANNING SUPERVISORS - BUILDING SERVICES

CLIENT Simon Carr.
Eltoch Farm
Cliffe Lane
Carlecotes
Sheffield. S36

PROJECT PLANNING APPLICATION

PROPOSED INSTALLATION OF AN ENDURANCE 50kW WIND TURBINE WITH A HUB HEIGHT OF 24.6m ON LAND AT BROWNS EDGE

TITLE ZONES OF THEORETICAL VISIBILITY
7 Km RADIUS

SCALE Not to Scale (Sheet Size A2)	**DATE** July 2012
DRAWN BY BG	**CHECKED** MJC
DWG NO 111-P02	**REVISION** .