


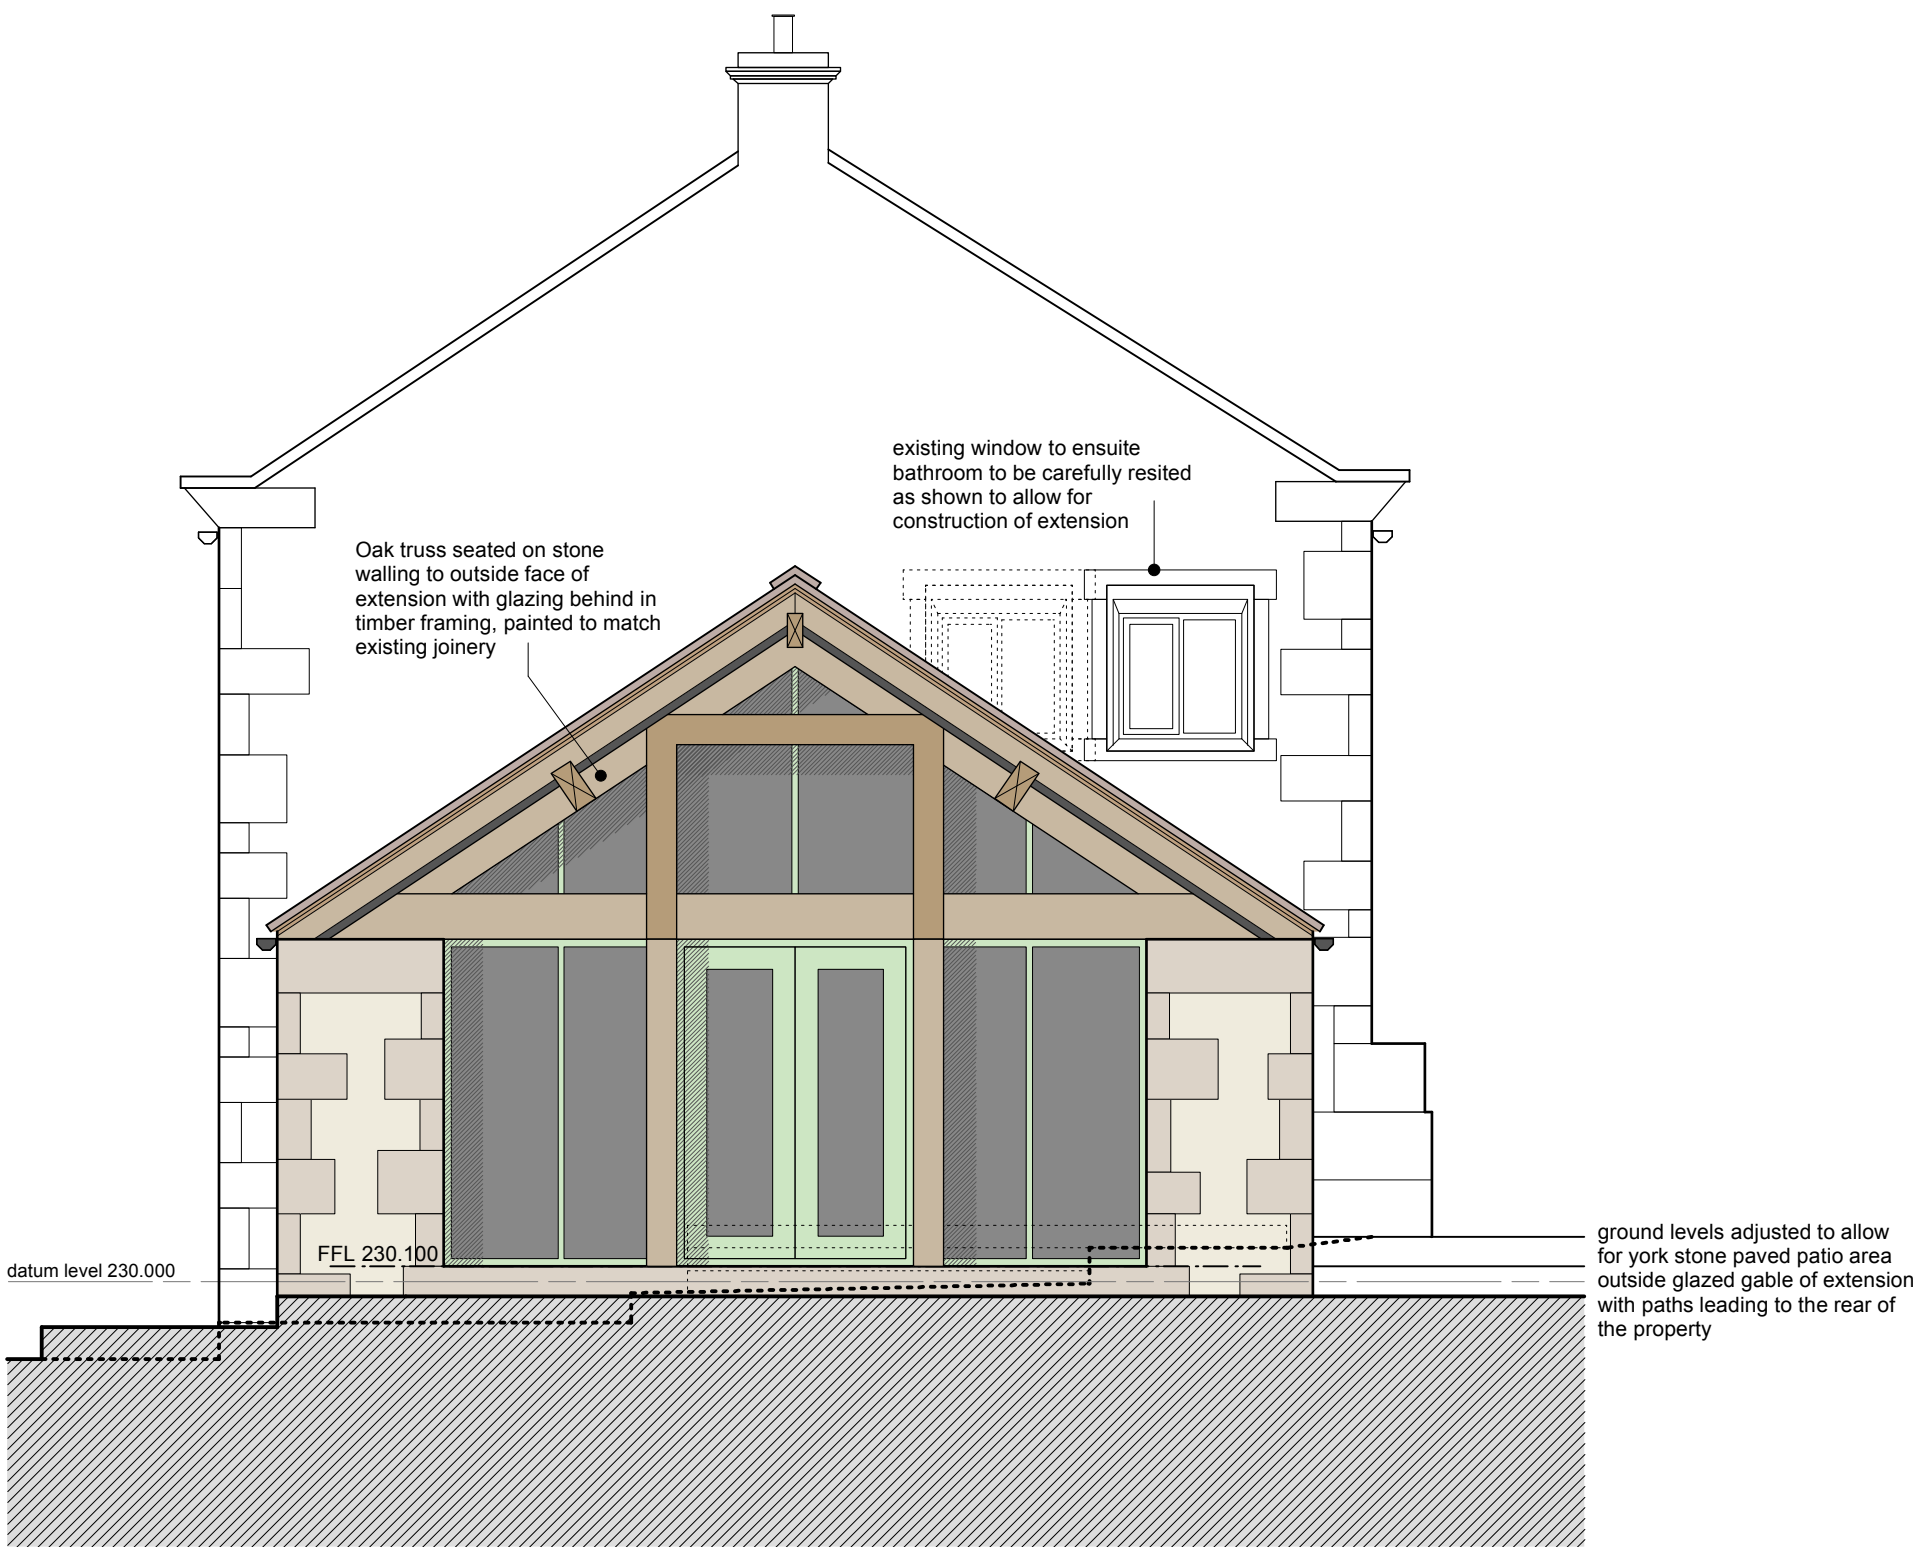

south elevation
scale - 1:50



west elevation
scale - 1:50



north elevation
scale - 1:50



This drawing has been prepared specifically for the purpose of obtaining Planning Permission and/or Building Regulation Approval. Its suitability for other purposes, without supplementary details and specifications cannot be guaranteed. The Permissions and/or Approvals are beyond the Architects control, and no guarantee that such will be granted is given or to be inferred by reason of the preparation of this drawing. Only figured dimensions are to be used. All dimensions to be checked on site. This drawing together with the design is the property and copyright of the Architect and must not be reproduced without prior written permission.

P01	Drawing originated	10.07.13	NG
status	description	date	dr by app by

A+DP
ARCHITECTURE
AND DESIGN
PARTNERSHIP



82 HUDDERSFIELD ROAD ■ HOLMFIRTH ■ HUDDERSFIELD HD9 3AZ

TELEPHONE
01484 685411
FACSIMILE
01484 685290
E-MAIL
a+dp@a+dp-architects.com
WEBSITE
www.a+dp-architects.com

Proposed kitchen extension

at
Shore Hall Farm, Shore Hall Lane, Millhouse Green, S36 9LY
for

Mr C & Mrs A Hill

D R A W I N G T I T L E

Elevations as Proposed

SCALE	DATE	SIZE	DRAWING NR
1:50	10 Jul 13	A1	13043D-03-P01