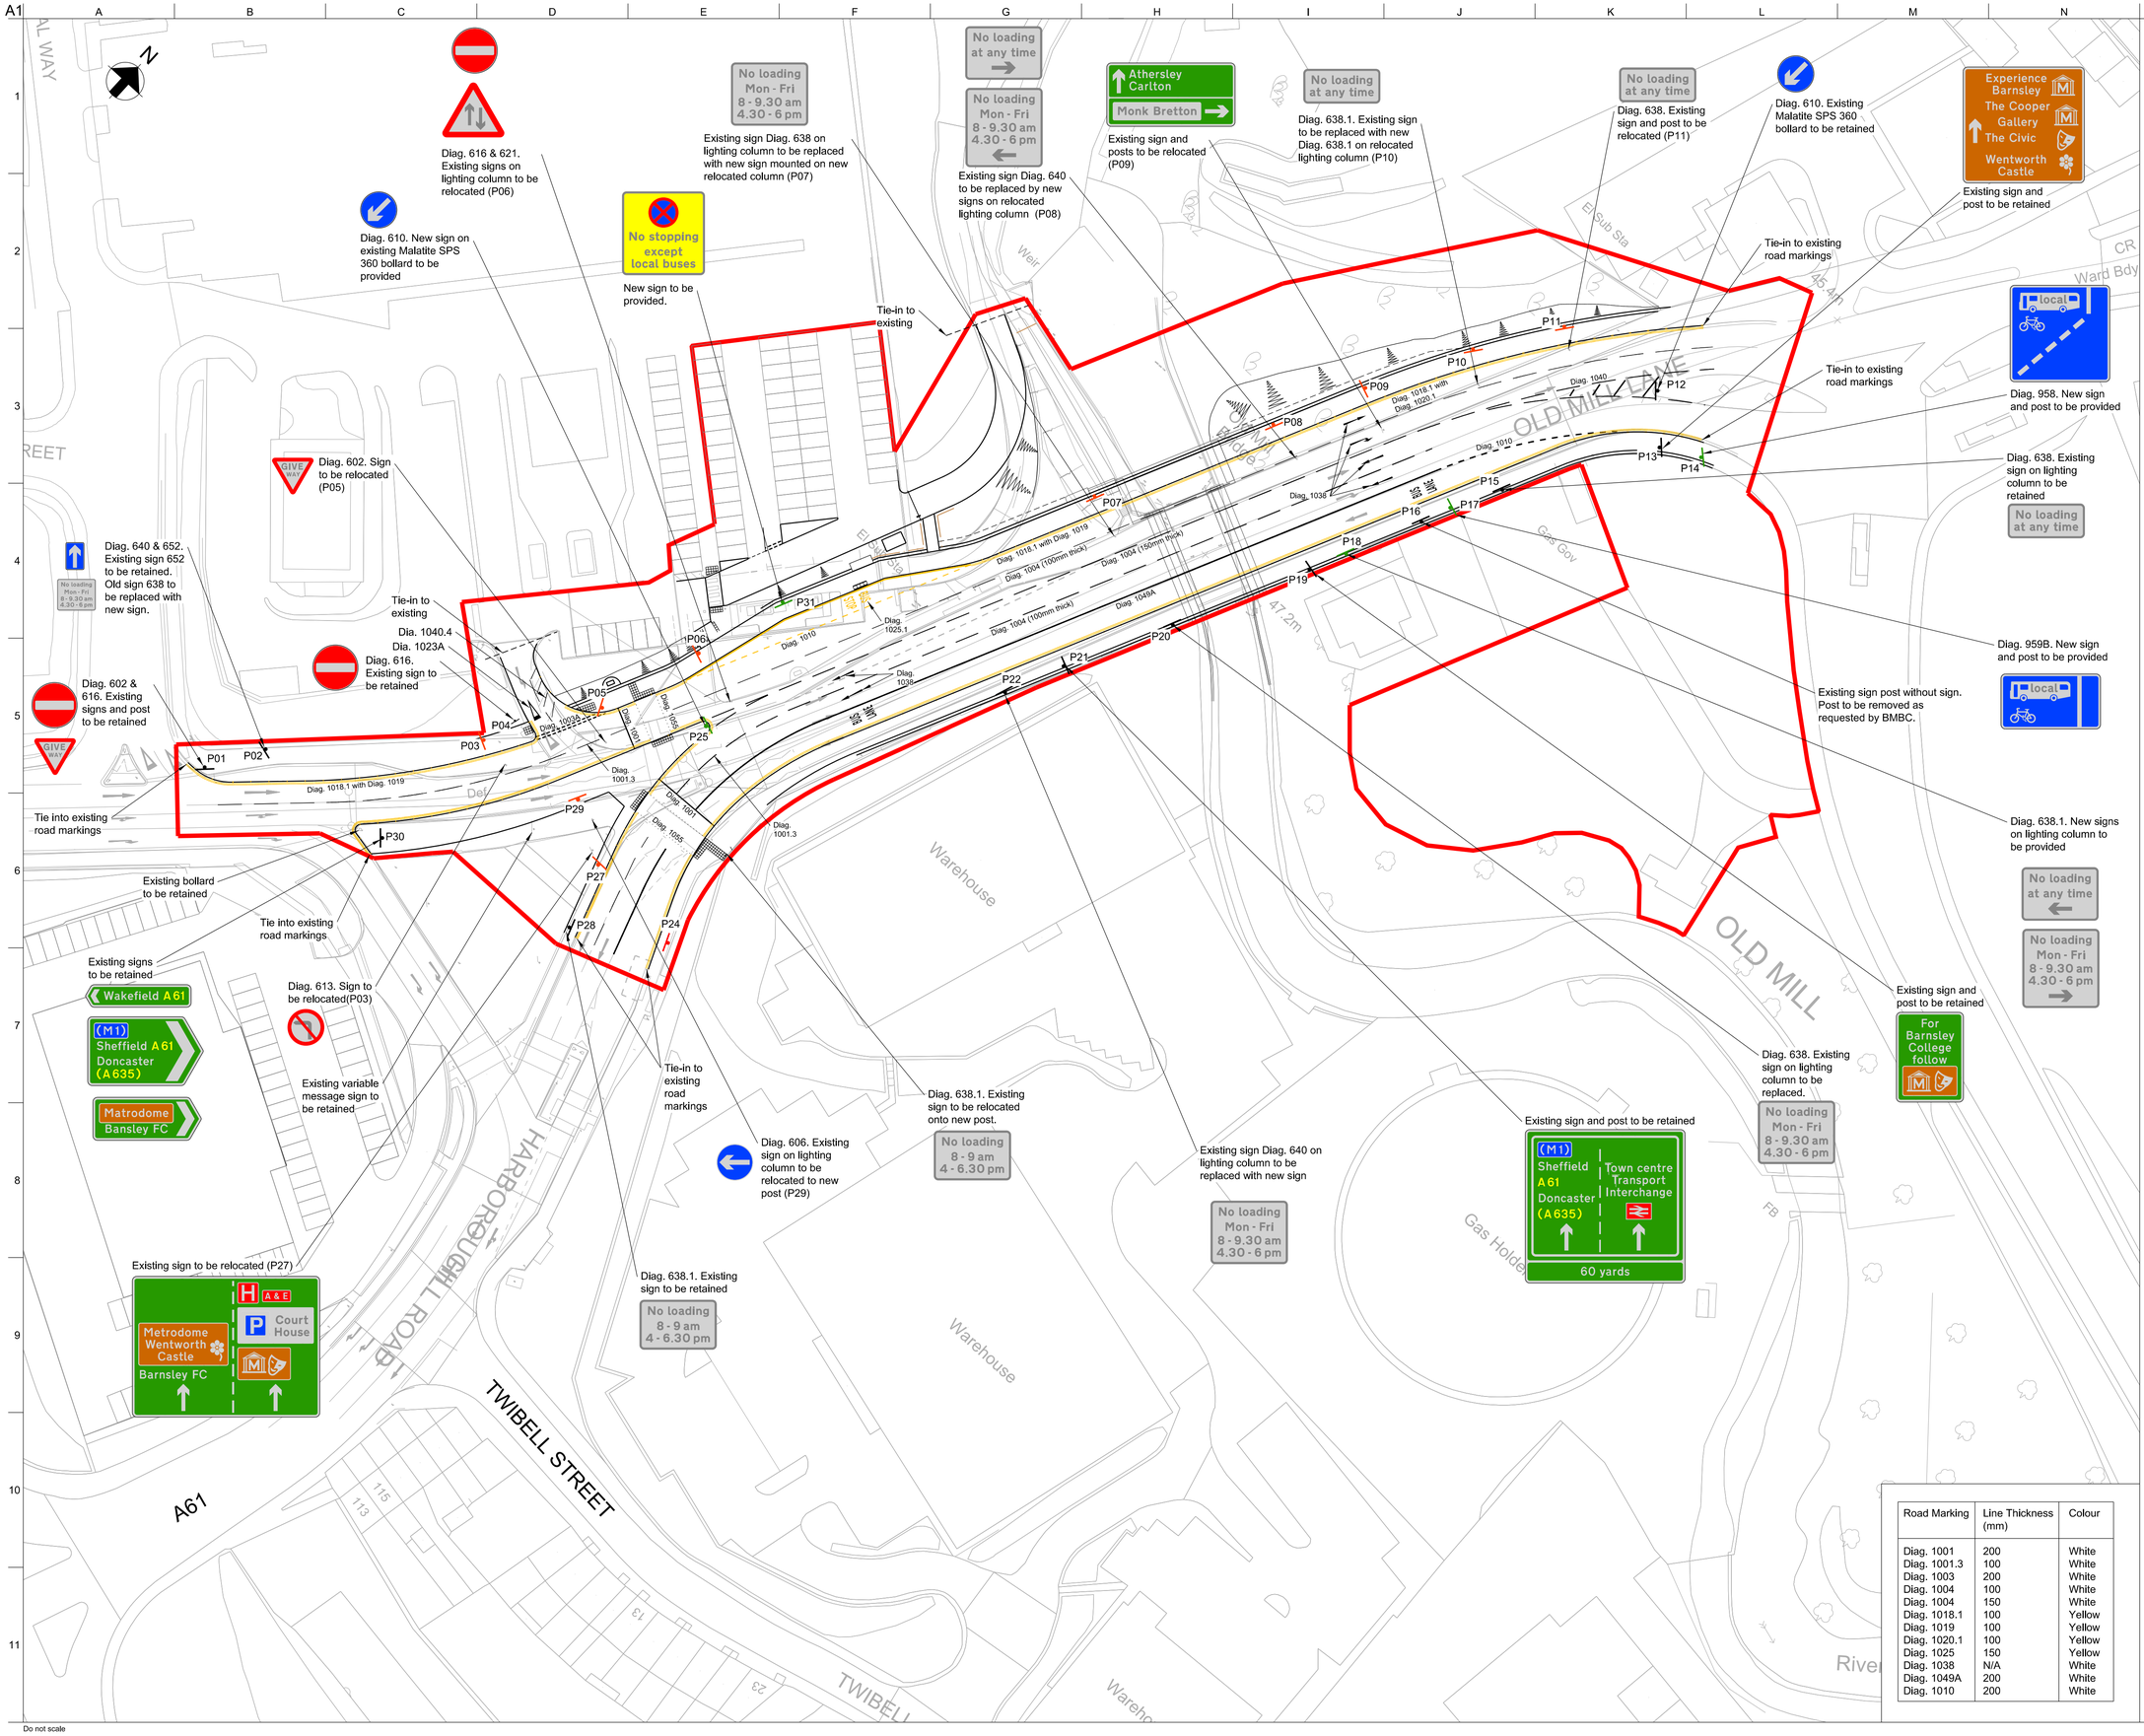

Notes:

1. All diagram numbers refer to the Traffic Signs Regulations and General Directions 2016.
2. All markings are to be superimposed thermoplastic material in accordance with the Specification for Highway Works.
3. All road markings are to be white unless stated otherwise.
4. Where road markings are applied to concrete and stone surfacing, a primer coat is to be applied before applying the road marking.
5. For general arrnagement refer to drawing A61-ARUP-XX-XX-DR-CH-101.
6. Various existing sign faces are to be retained and reused, as noted on the drawing. Retained signage currently affixed to lighting columns is to be relocated to the new column locations (signs reused).
7. This drawing shall be read in conjuction with A61-ARUP-XX-XX-RP-CH-0102 Signage Schedule and the Specification.
8. Existing redundant road markings are not to be burnt off. Refer to specification.
9. Contractor to verify ability to reuse existing signs with BMBC.
10. Minimum clearance to be provided to sign plate from kerb face is 600mm.

Key:

- Diagram 1001
- Diagram 1001.3
- Diagram 1003
- Diagram 1004
- Diagram 1018.1
- Diagram 1019
- Diagram 1020.1
- Diagram 1025
- Diagram 1038 (4m length)
- Metal studs to Diagram 1055
- Signage to be retained
- Signage to be relocated
- New signage to be provided

Road Marking	Line Thickness (mm)	Colour
Diag. 1001	200	White
Diag. 1001.3	100	White
Diag. 1003	200	White
Diag. 1004	100	White
Diag. 1004	150	White
Diag. 1018.1	100	Yellow
Diag. 1019	100	Yellow
Diag. 1020.1	100	Yellow
Diag. 1025	150	Yellow
Diag. 1038	N/A	White
Diag. 1049A	200	White
Diag. 1010	200	White

Rev	Date	By	Chkd	Appd
P03	19/12/22	PM	HJ	CW
Updated to reflect RSA, BMBC Highways and Planning comments				
P02	01/11/21	SM	HJ	CW
Signage design updated				
P01	08/10/21	KK	HJ	CW
Stage 4 Issue				

ARUP
Admiral House, Rose Wharf,
78 East Street, Leeds, LS9 8EE
Tel +44(0)113 242 8498 Fax +44(0)113 242 8573
www.arup.com

Client
South Yorkshire Passenger Transport Executive

Project Title
A61 Corridor

Drawing Title
Old Mill Bridge Upgrade
Road Markings and Signage

Scale at A1 1:500

Role Highways

Suitability - S1 - Fit for co-ordination

Arup Job No 253511-00

Rev P02

Name A61-ARUP-XX-XX-DR-CH-111

Do not scale

© Arup

\\Global\europe\Leeds\Jobs\250000\253511-00\0 Arup\0-20 CAD\0_Drawings\Stage 4\A61-ARUP-XX-XX-DR-CH-111 Road Markings and Signage.dgn