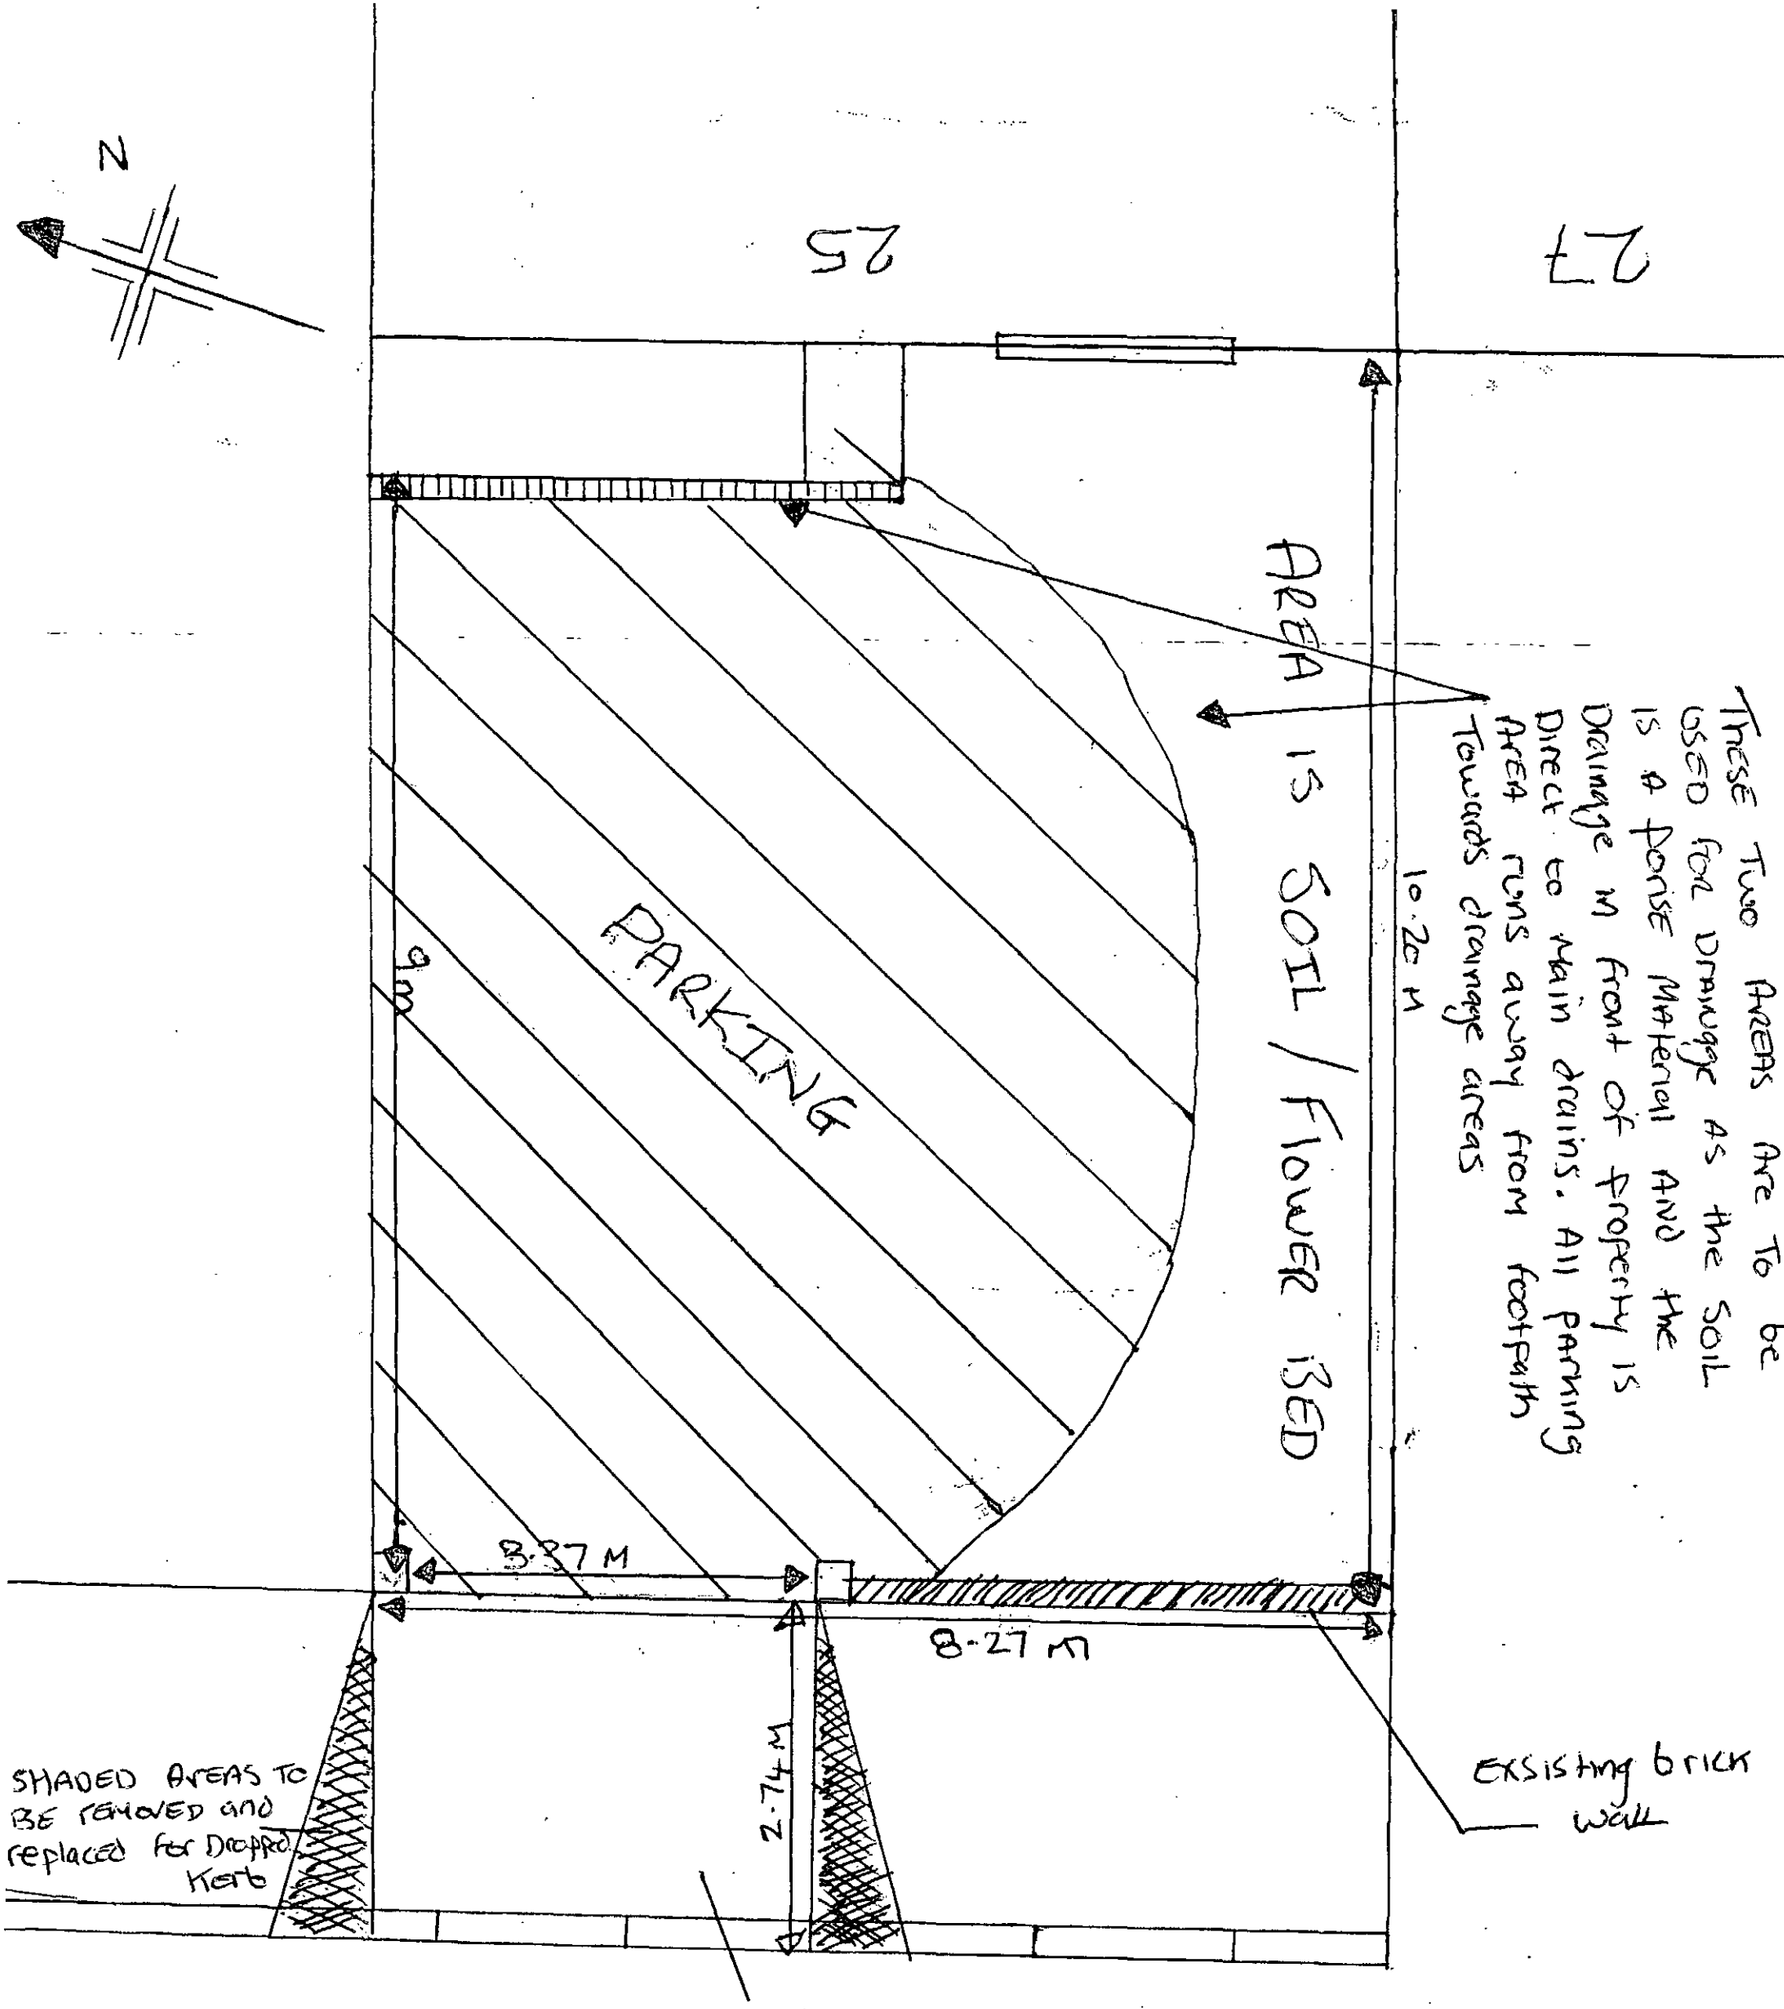


TITIE :- PLANS

PROJECT :- PROPOSED DROPPED KER
25 COPELAND RD
WOMBWELL
BARNSLEY
S73 8TF

DATE :- APRIL 2015

SCALE :- 1:50 @ A3