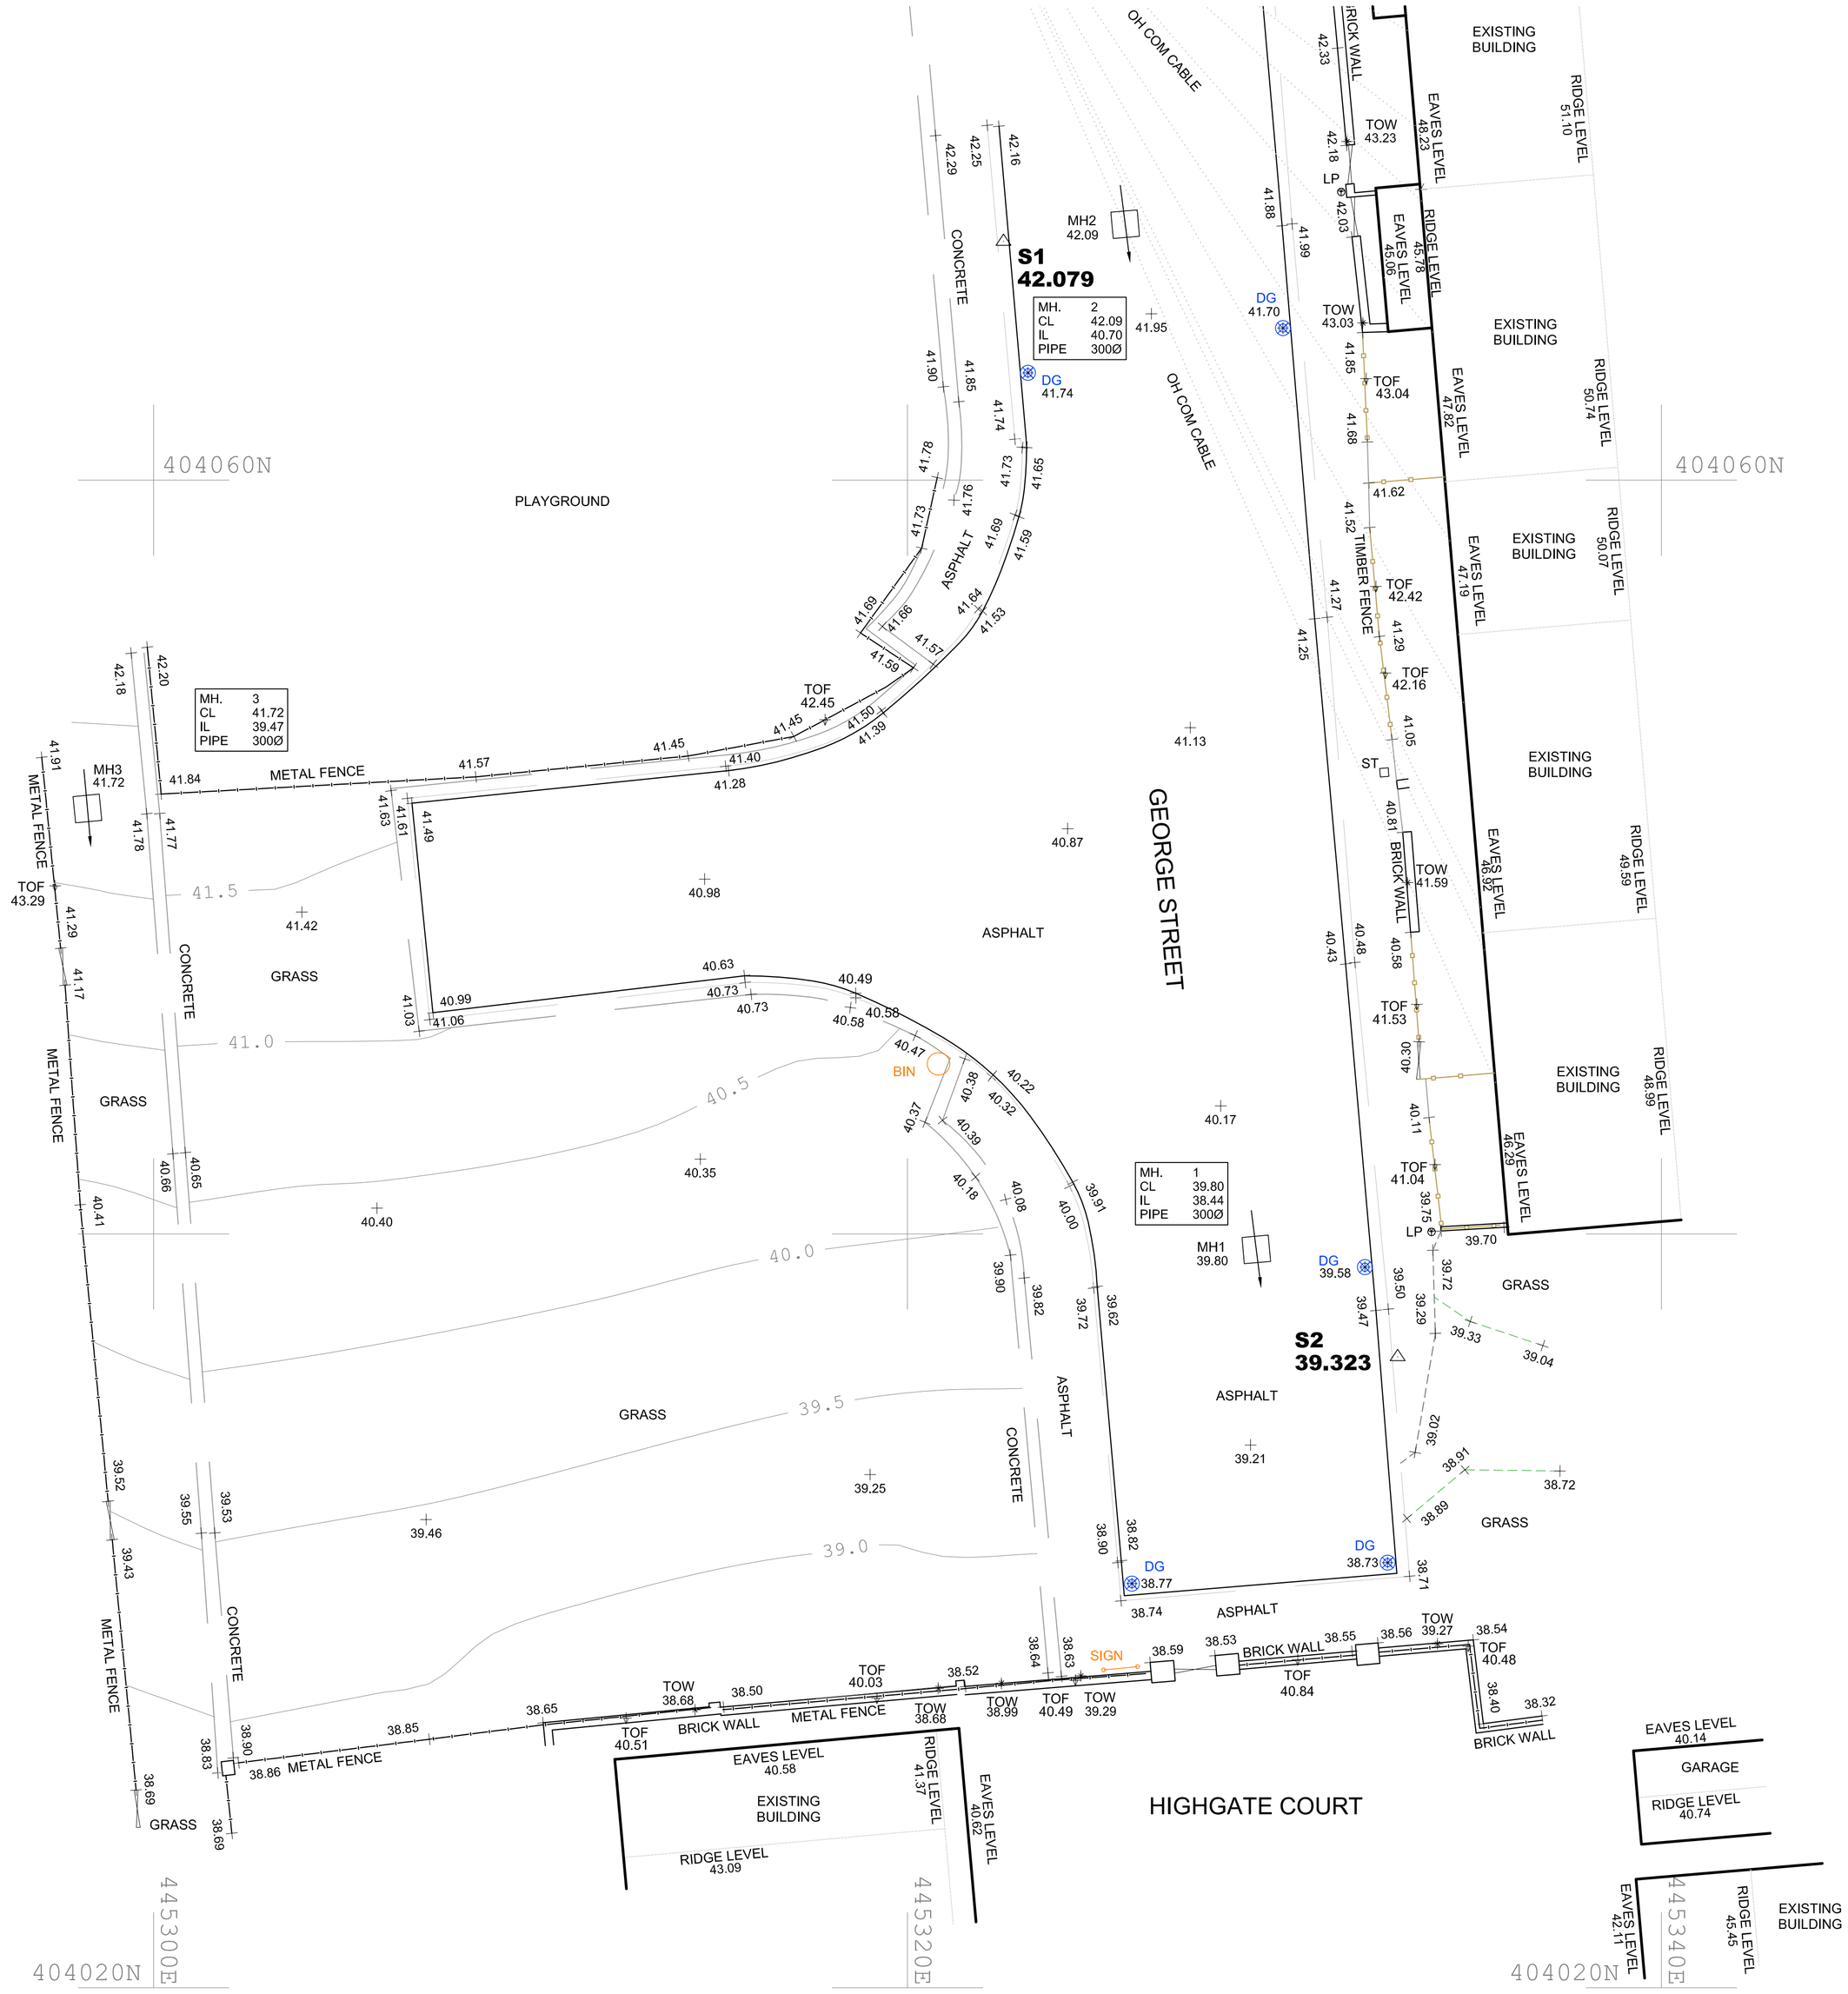


TOPOGRAPHICAL SURVEY KEY

Direction of North

DRAINAGE & WATER SERVICES

DR Drain/Gully
KO Kerb Outlet
MH Circular Manhole
MH Square Manhole
MH Triangular Manhole
RE Rodding Eye
FH Fire Hydrant
ST Stop Tap
SV Stop Valve
TAP Tap
WO Wash Out
WM Water Meter
WV Water Valve
AV Air Valve

STREET FURNITURE & GEOTEC

MAIL Post Box
BUS Bus Stop
BOL Bollard
SIGN Sign
TL Traffic Light
CCTV Camera
LP Lamp Post
LIGHT Light
COL Column
Vent
BM Bench Mark
M Marker Post
Tilial Pit
BH Borehole

SERVICES

G Gas Valve
IC Inspection Cover
C Cable TV Cover
C Cable TV Supply
E Electric Cover
EP Electricity Pole
ER Earth Rod
T Telecoms Cover
TP Telegraph Pole
GAS Gas Riser Pipe
RWP Rainwater Pipe
SVP Soil Vent Pipe

ABBREVIATIONS

COMH Combined Sewer Manhole
FWMH Foul Water Manhole
SWMH Surface Water Manhole
CL Cover Level
IL Invert Level
THR Threshold Level
TOF Top Of Fence
TOH Top Of Hedge
TOW Top Of Wall
UIS Underside
UTR Unable To Raise

Ref	Date	Revision	Initial

Project / Client:

RESIDENTIAL DEVELOPMENT
GEORGE STREET, GOLDTHORPE
FOR OLIVER DEVELOPMENTS LTD
BARNSLEY

Drawing Title:

SITE SURVEY PLAN

John Hill ASSOCIATES LTD
Architectural & Surveying Consultants
6 Shaw Wood Way
Shaw Wood Business Park
Doncaster DN2 5TB
Tel: 01302 364565 Fax:01302 364588
enquiries@j-h-a.co.uk

Scale:	Date:
1:100	APRIL 2015
Drawn By: MT SURVEYS	Checked By: AH

Drawing No: 15/033/01

Sheet Size: A1

© This drawing is the copyright of John Hill Associates Ltd and shall not be reproduced without permission