


FRONT (EAST) ELEVATION.

SIDE (SOUTH) ELEVATION.

REAR (WEST) ELEVATION.

SIDE (NORTH) ELEVATION.

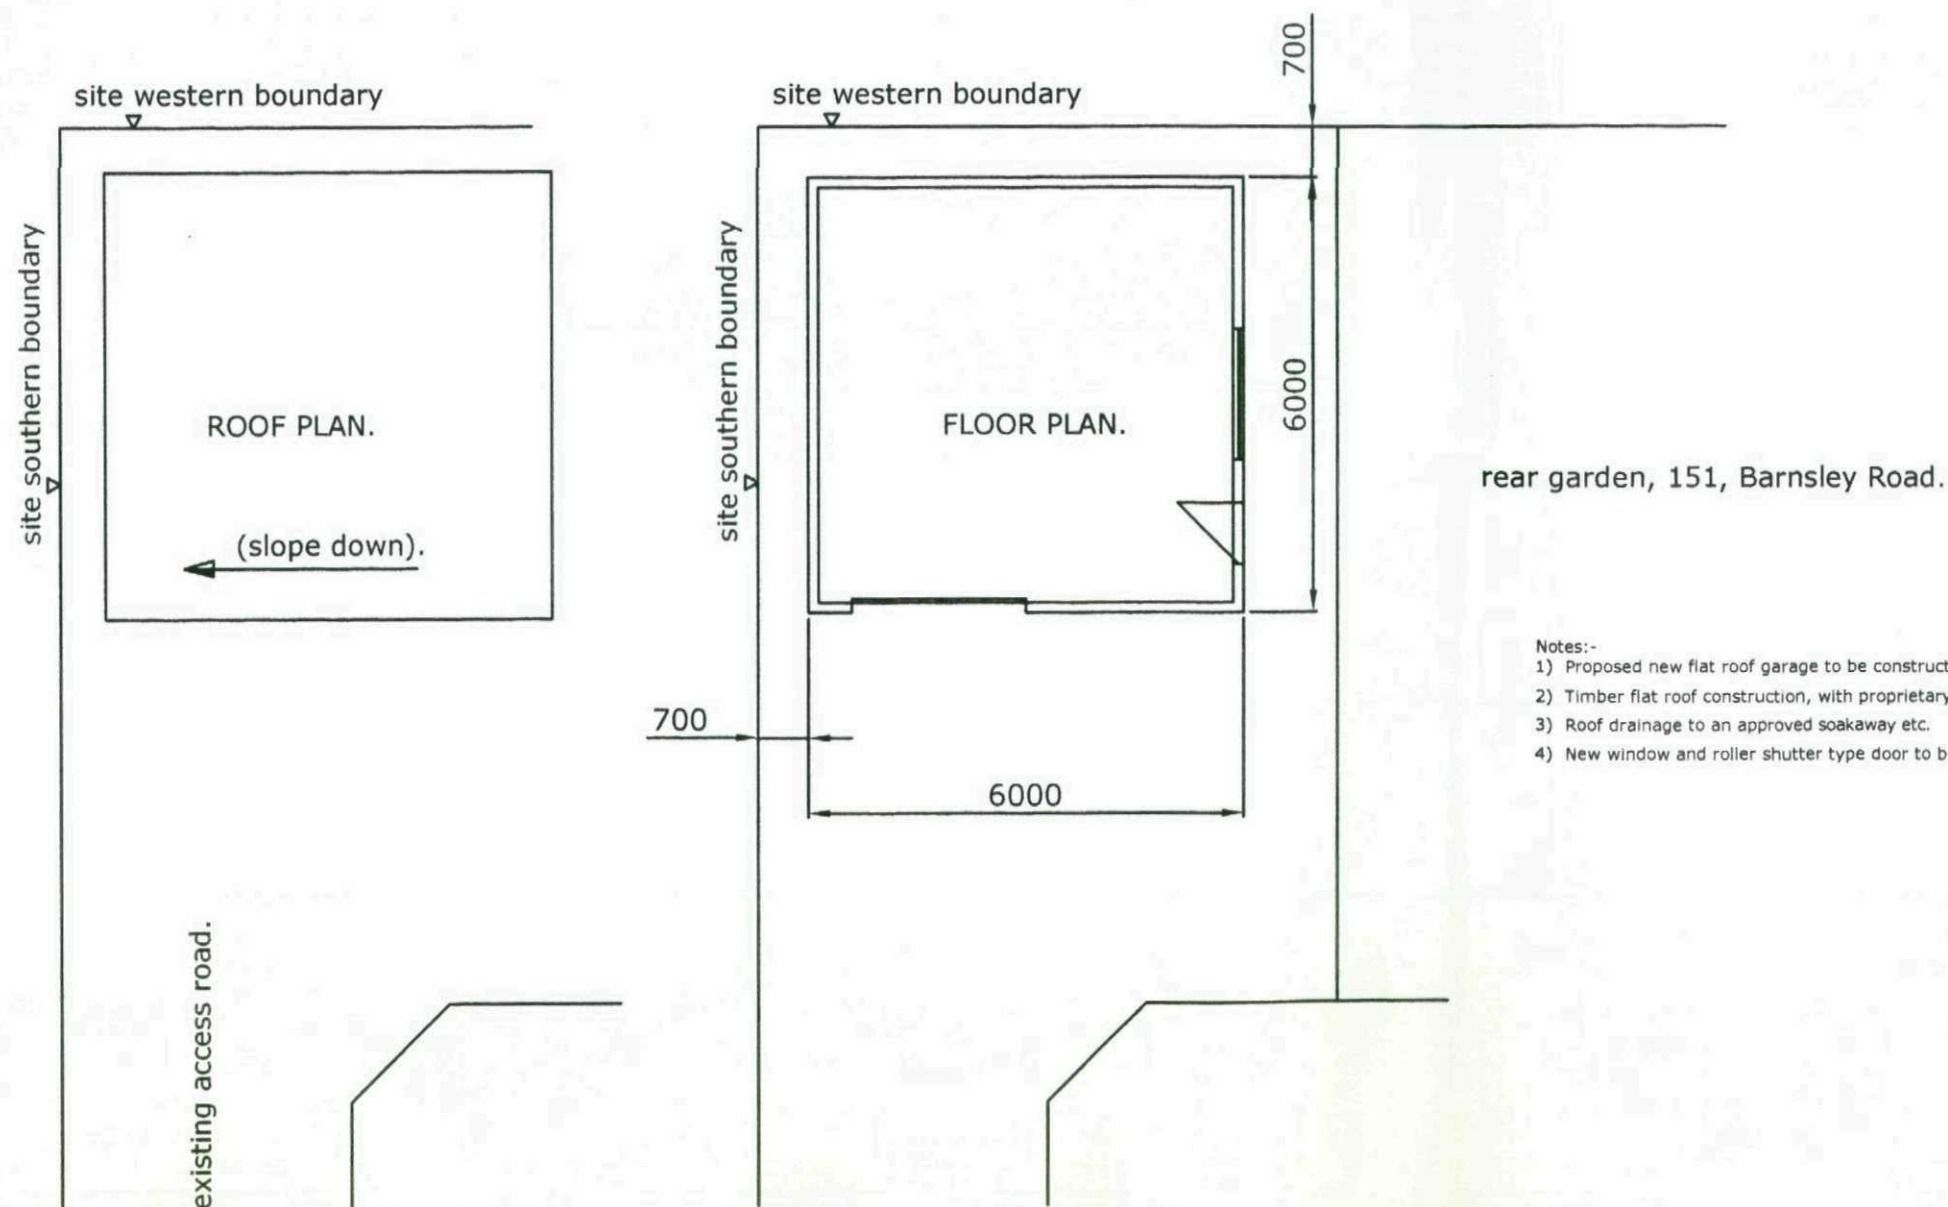

rear garden, 151, Barnsley Road.

Notes:-

- 1) Proposed new flat roof garage to be constructed with double skin masonry walls. The outer walls to be in red brick, similar to the house etc.
- 2) Timber flat roof construction, with proprietary top sealing layers, finished in dark grey etc.
- 3) Roof drainage to an approved soakaway etc.
- 4) New window and roller shutter type door to be in either dark brown or white colour etc.

151, BARNSELEY ROAD, S73 9PE.

revision no. 0.

Detached Garage, Elevations
and Plan Views.

Proposed Bungalow Conversion.
Planning Application only.

Proposed development to the
detached dwelling house at 151,
Barnsley Road, Darfield S73 9PE.
for Mr. W. Glover.

scale. 1:100. date. April 2010

drg.no.WG.P5 revision no. 0.



ALLEN ARCHITECTURAL
2, Cupola Lane, Grenoside,
Sheffield. S35 8NQ.
Tel/fax. 0114-257 1938.
mob. 07977-386510.