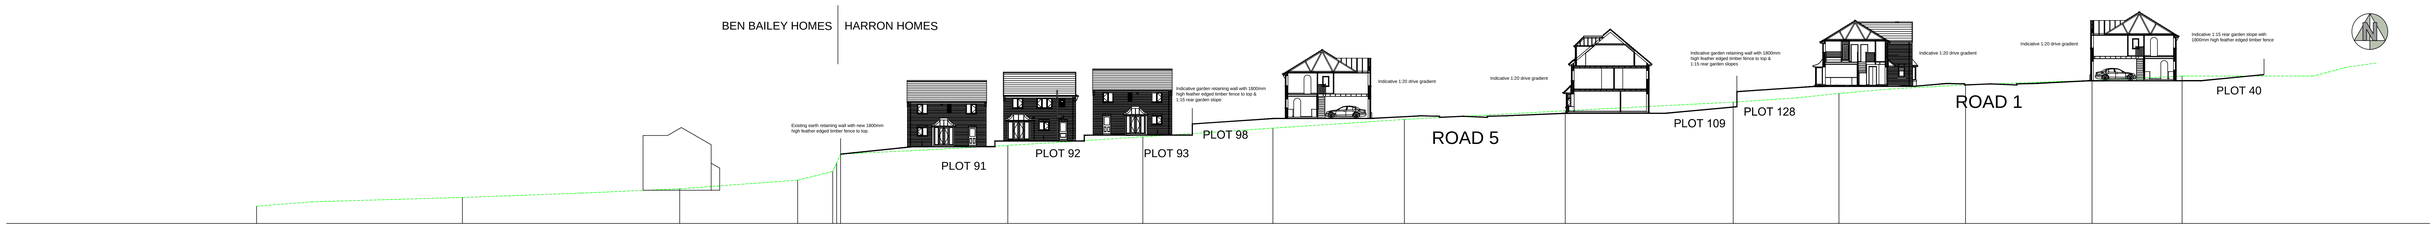

INDICATIVE CROSS SECTION THROUGH DEVELOPMENT - SECTION A
SCALE 1:250

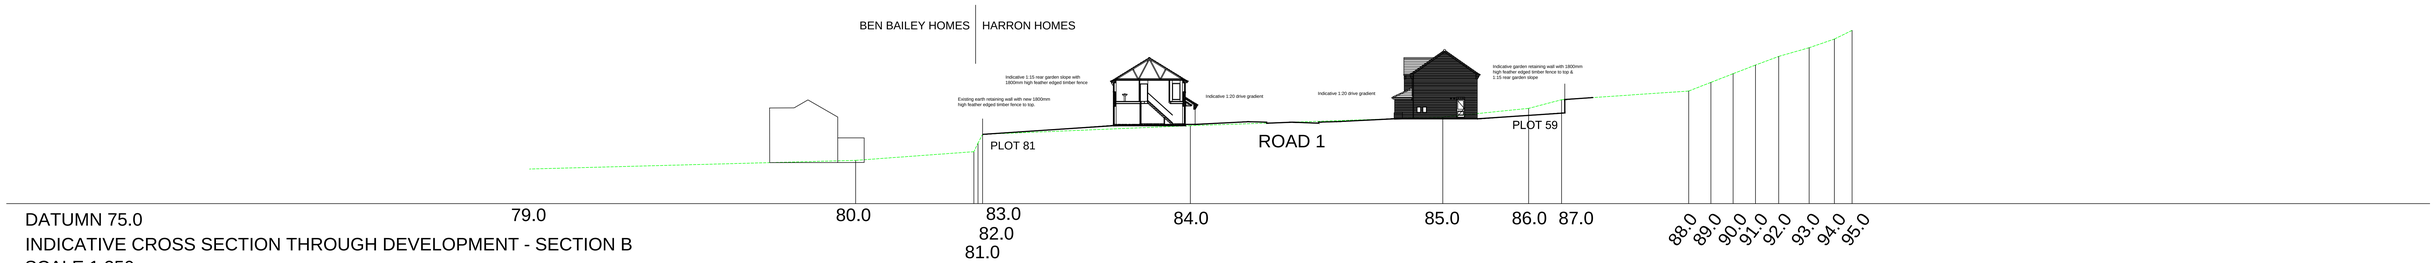

INDICATIVE CROSS SECTION THROUGH DEVELOPMENT - SECTION B
SCALE 1:250

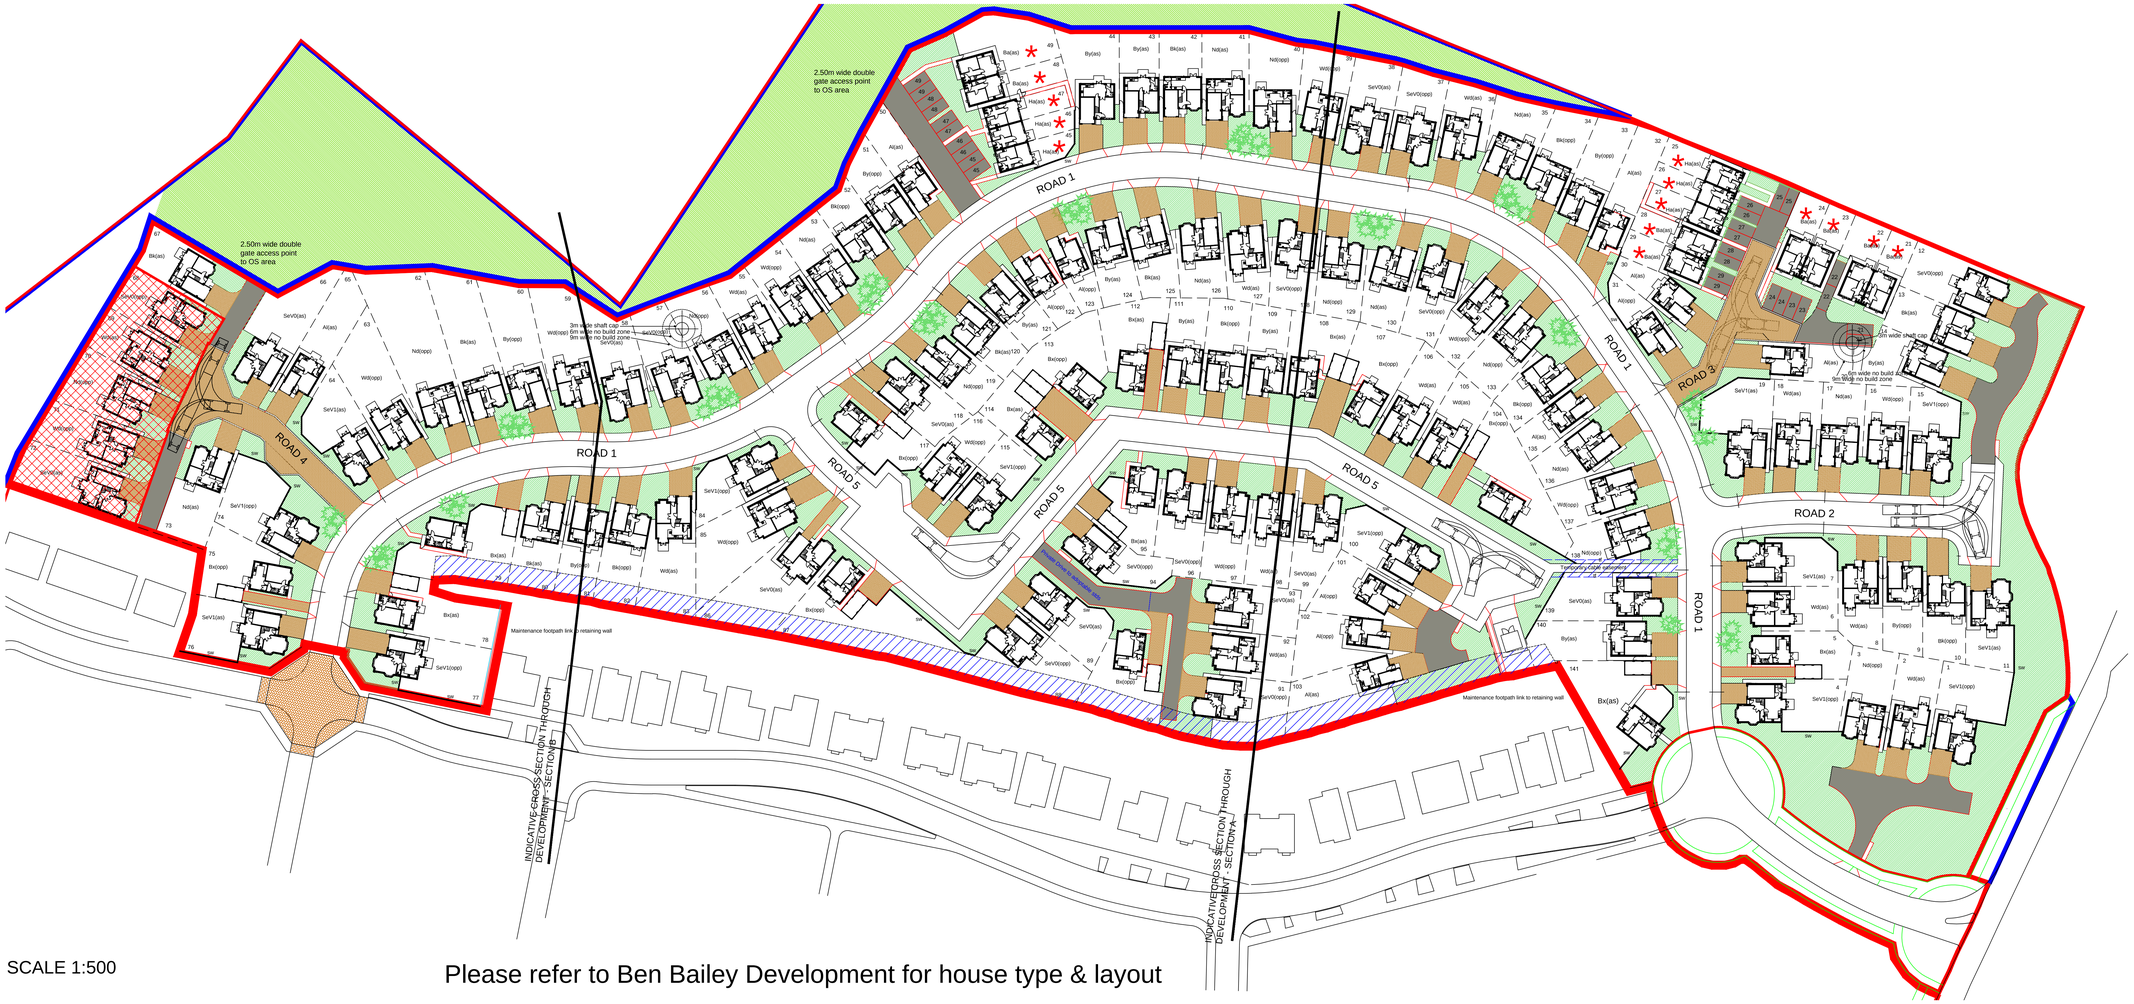

SCALE 1:500

Please refer to Ben Bailey Development for house type & layout

rev	date	comment(s)	name	check
A	02.03.16.	Cross sections amended to reflect amended house types	PW	

Harron Homes Limited
Cotton House
Temple Point
Bullerthorpe Lane
Leeds
LS15 9JL

Tel: 0113 204 4670
Fax: 0113 204 4677
Web: www.harronhomes.co.uk

status: PRELIMINARY

project: RESIDENTIAL DEVELOPMENT AT LAND OFF CARR GREEN LANE, NORTH GAWBER, BARNSLEY

title: INDICATIVE CROSS SECTIONS

drawn: PW date: 30/11/2015

checked: CHECKED scale @ A0: 1:500/1:250

job no: 313 drg no: 313-102 A

ALL DIMENSIONS TO BE CHECKED ON SITE. DO NOT SCALE FROM THIS DRAWING. ANY DISCREPANCIES, AMBIGUITIES AND/OR OMISSIONS BETWEEN THIS DRAWING AND INFORMATION GIVEN ELSEWHERE MUST BE REPORTED TO THIS OFFICE AND CLARIFICATION SOUGHT BEFORE PROCEEDING