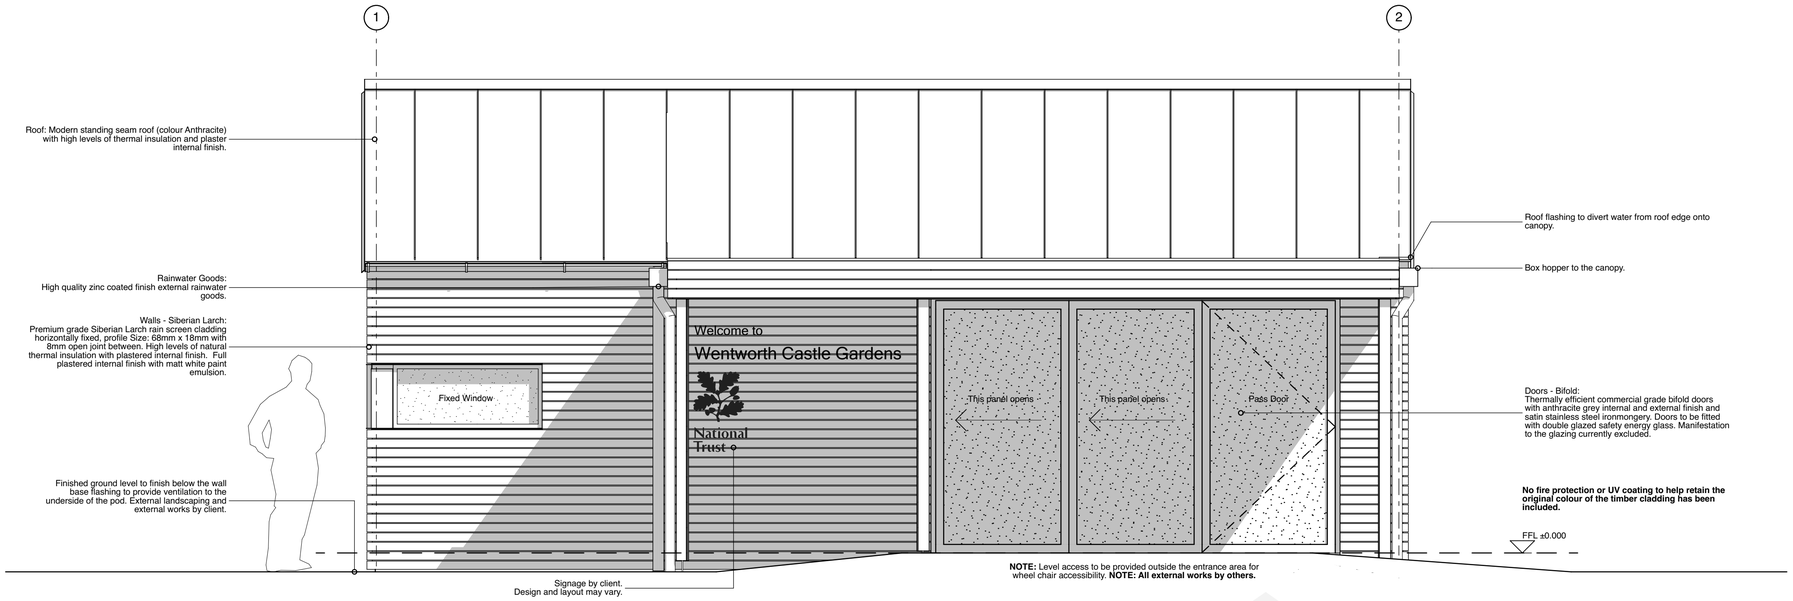

E-01 Elevation 1:25

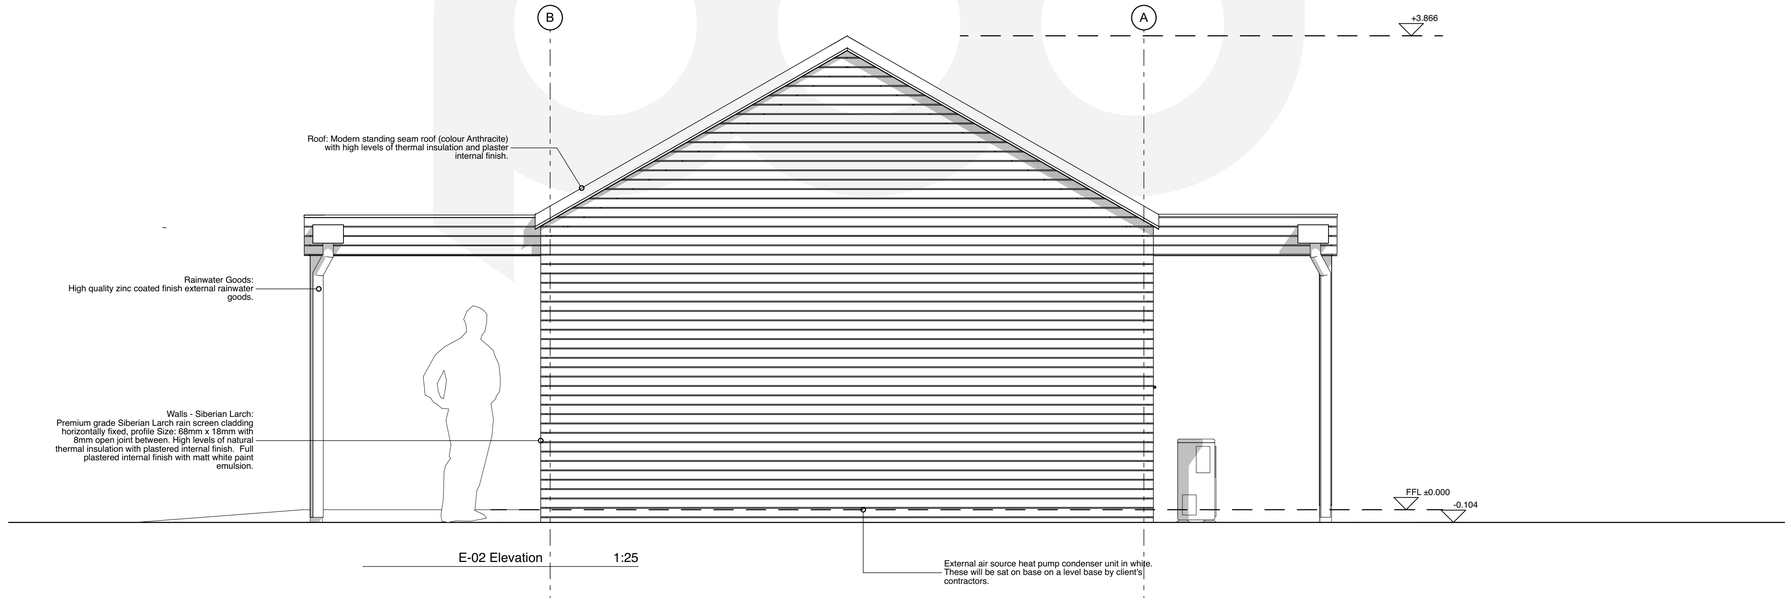

E-02 Elevation 1:25

NOTE: Pod Space Limited hold Design Copyright and / or Registered Designs on all Pod Space designs. Designs strictly not to be distributed to third parties without prior written approval from Pod Space Limited. Designs not to be used or copied in part by any third party as this may infringe design protection.

General Notes:

Do not scale from drawing, use figured dimensions only. Pod space Ltd. to be notified of any discrepancies before commencement of work.

Drawing not to be distributed or copied to third parties without prior written approval from Pod Space Limited.

Revision:	Date:	Description	Drawn: / Checked:
C	19.12.18	Signage by client added to the drawings.	AH
B	13.12.18	Cladding orientation changed to horizontally fixed. Gap between cladding reduced.	AH
A	12.12.18	ASHP unit moved to E-03. Front canopy extended to 2 metres in depth.	AH

Project: Wentworth Castle Gardens	Client: National Trust			
	Drawing Status: APPROVAL			
Drawing: Proposed External Elevations E-01 & E-02	Date: Dec' 18	Scale @ A1: 1:25	Drawn by: AH	Checked by: BL
	Project No: 18-0809	Drawing No: (0-)02		Revision: C

0 10 20 30 40 50 100 mm