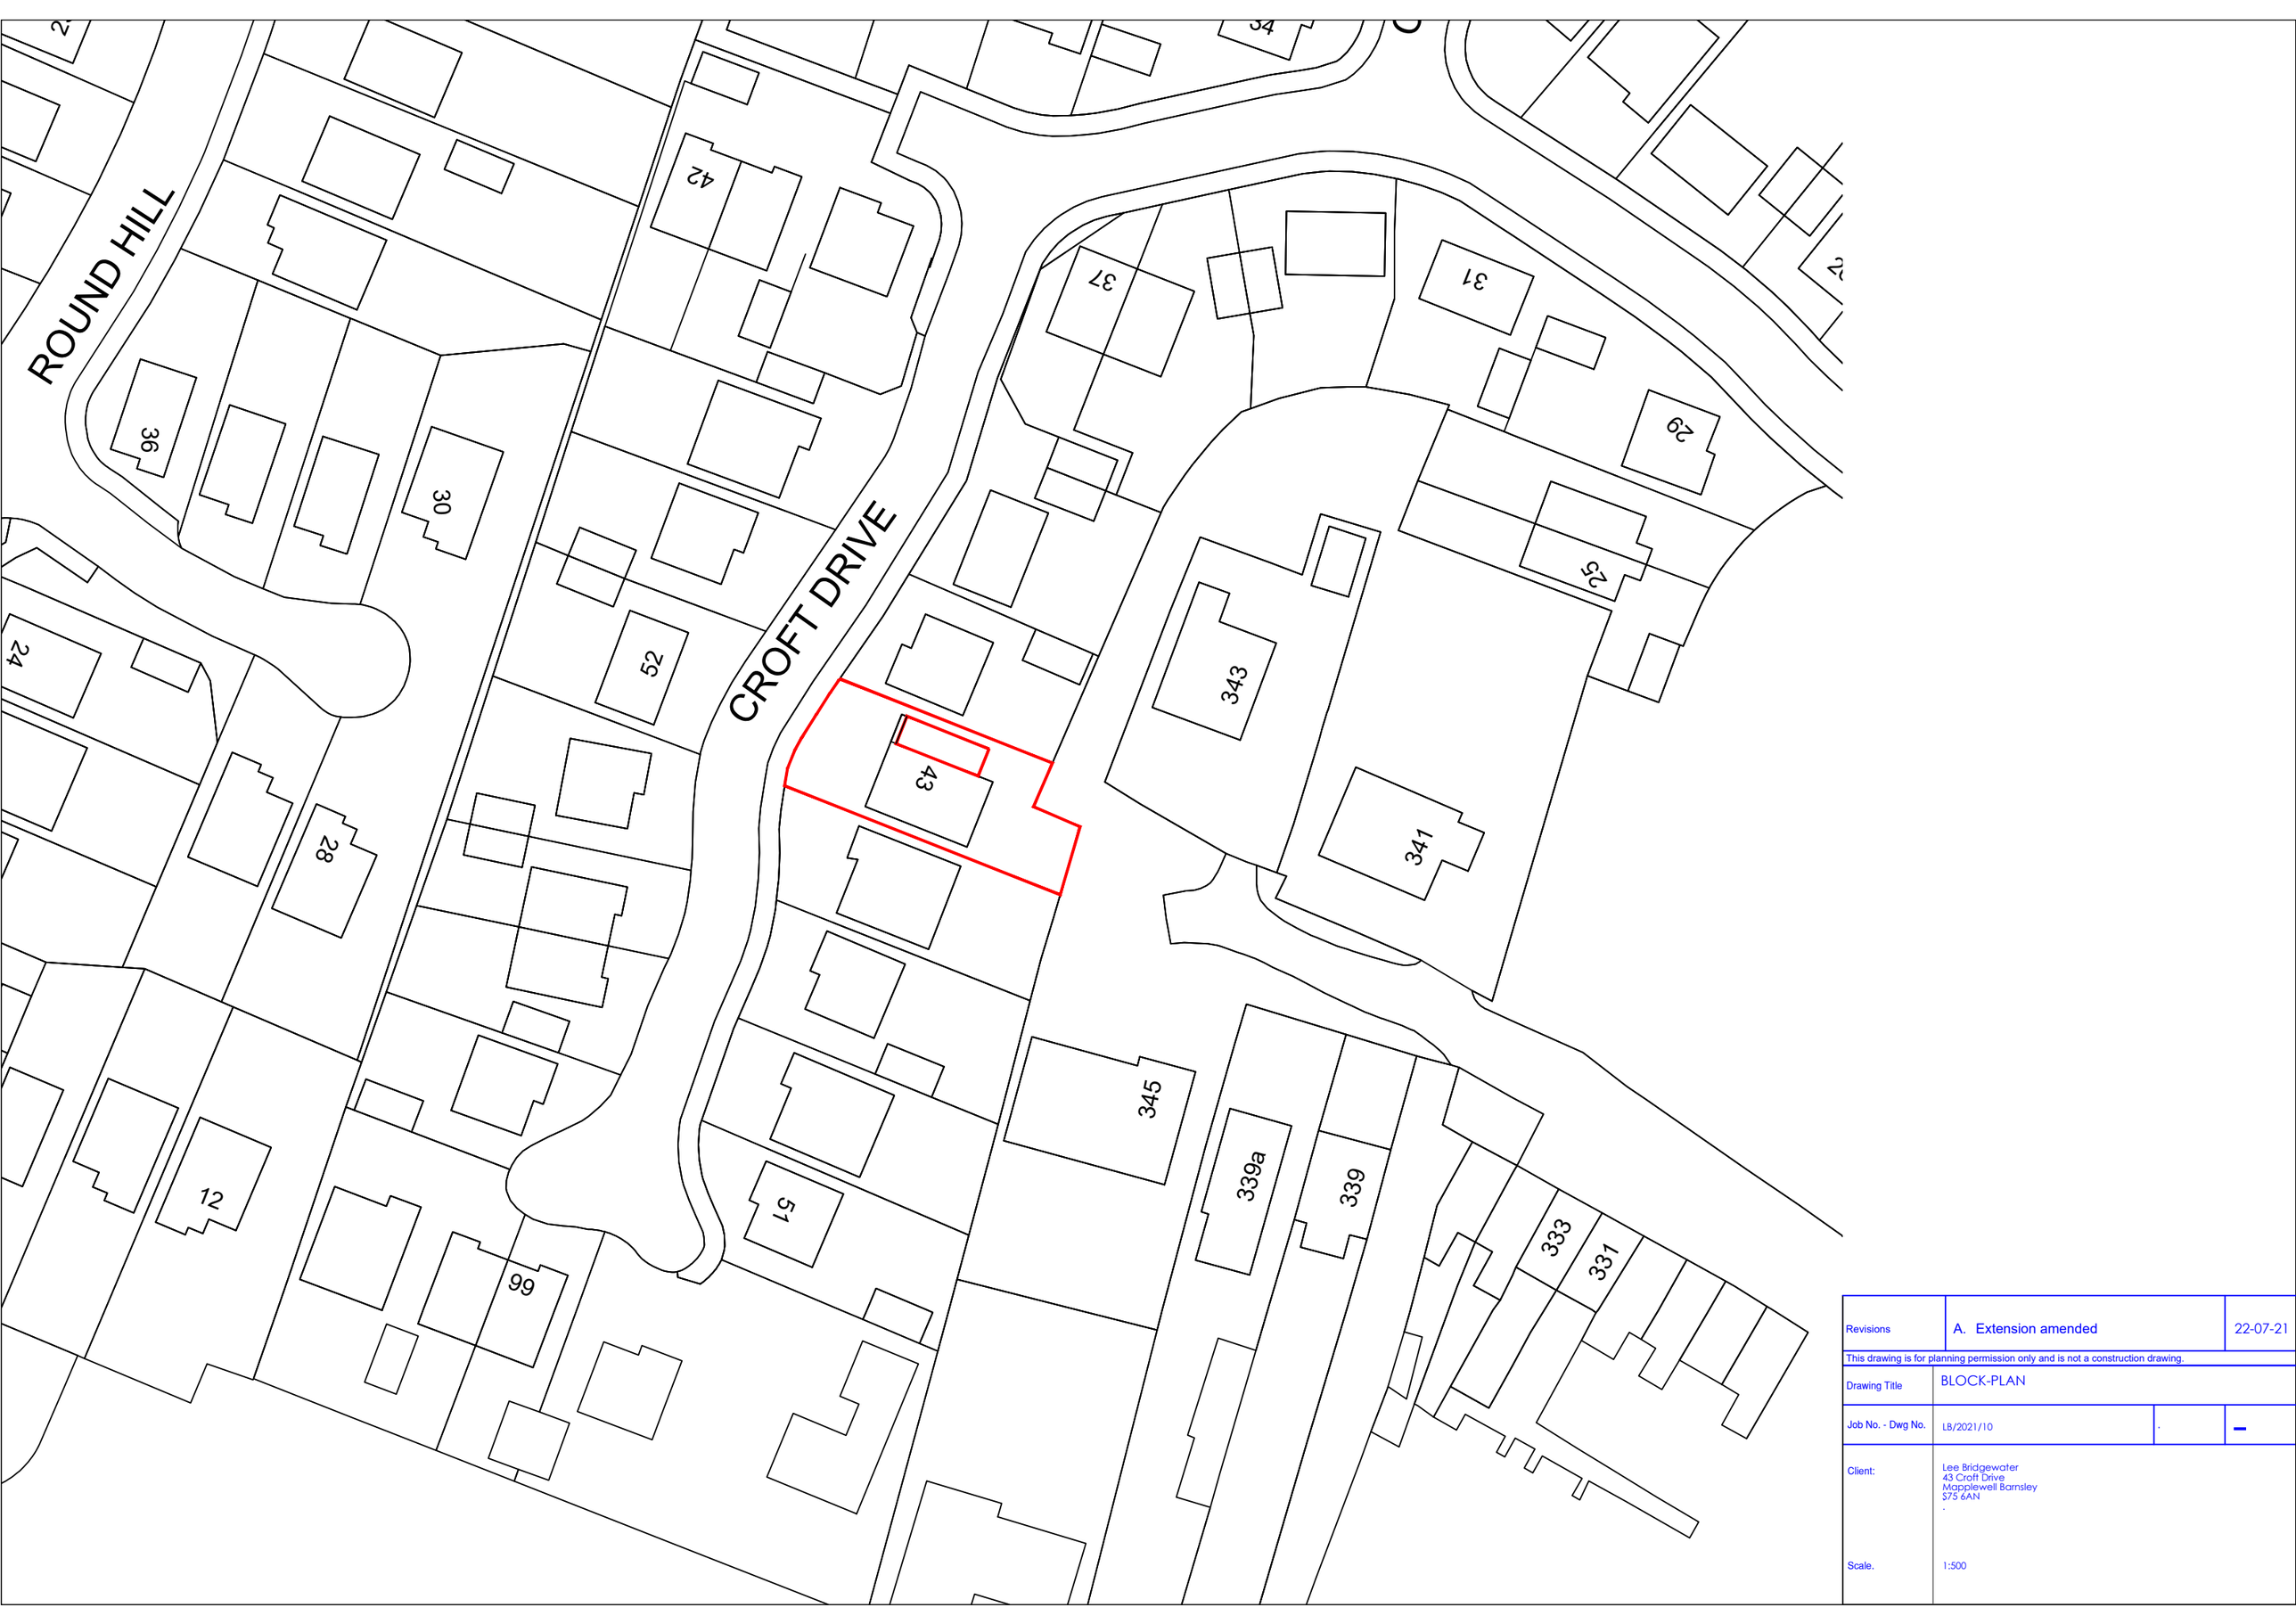


Revisions	A. Extension amended	22-07-21

This drawing is for planning permission only and is not a construction drawing.

Drawing Title	BLOCK-PLAN		
Job No. - Dwg No.	LB/2021/10	.	-
Client:	Lee Bridgewater 43 Croft Drive Mapplewell Barnsley S75 6AN .		
Scale.	1:500		