




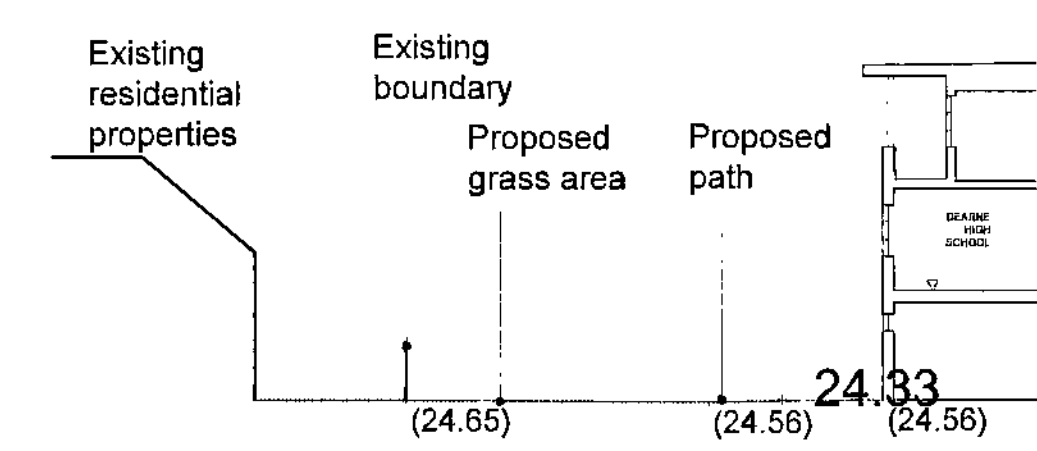

Section A-A  
Scale 1:250

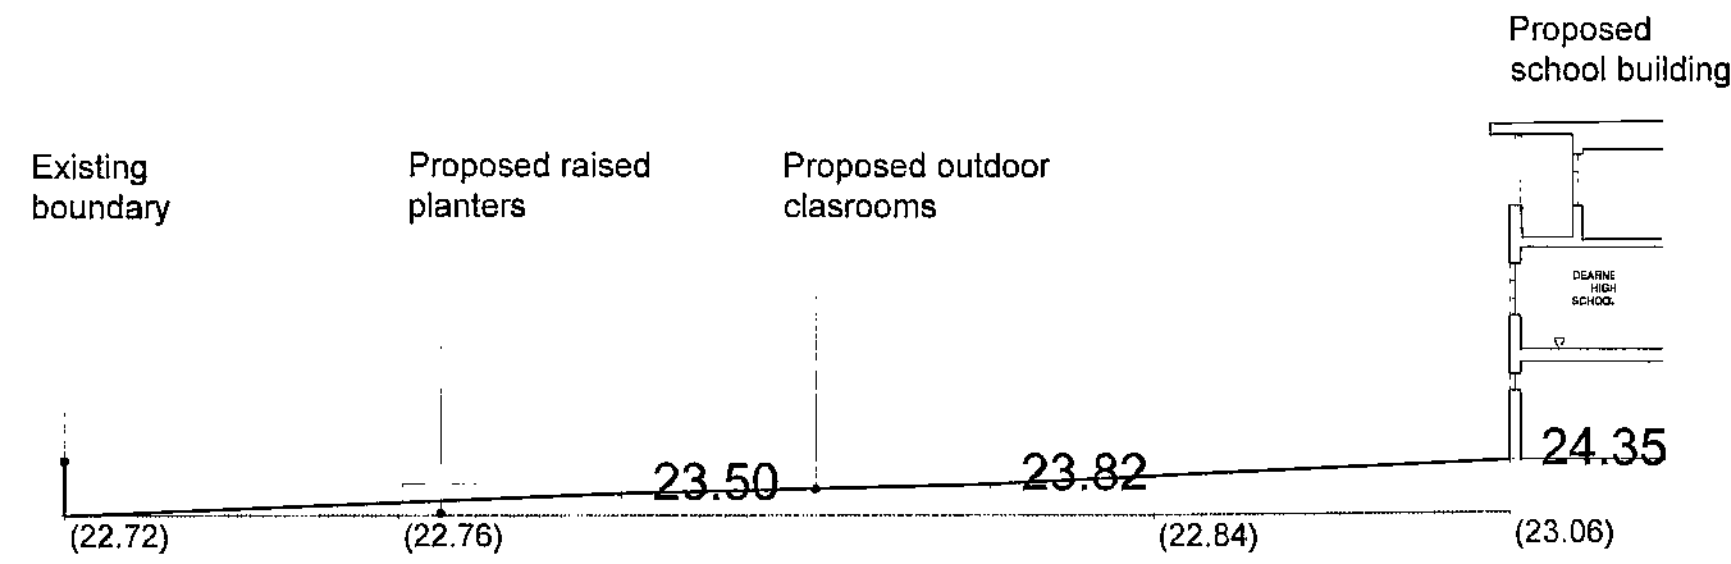

Section B-B  
Scale 1:250

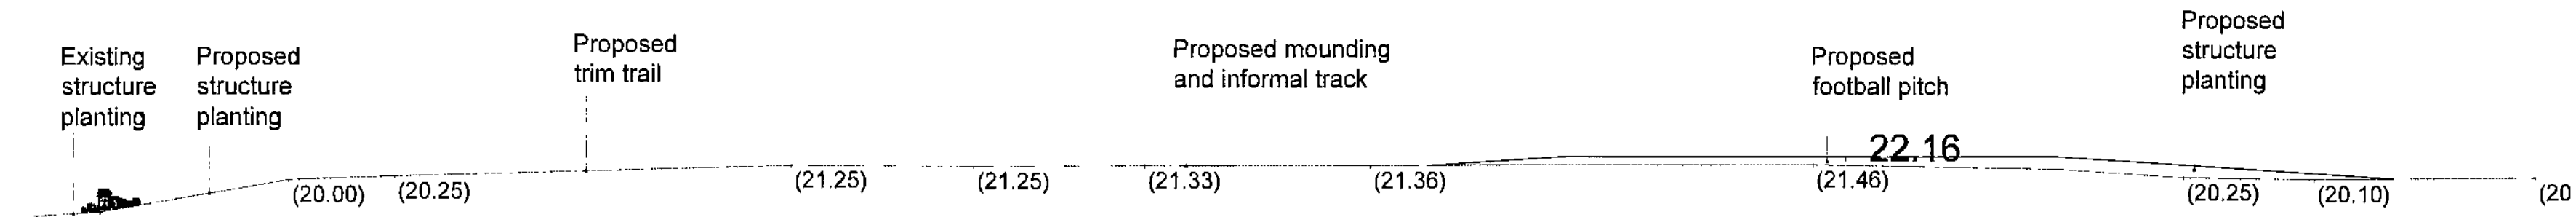

Section C-C  
Scale 1:500



Location Plan - NOT TO SCALE