


THIS DRAWING TO BE READ IN CONJUNCTION WITH PROJECT MANAGEMENT SERVICES DOCUMENT No. 2301/01/S.

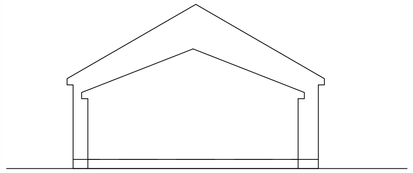


EXISTING SIDE ELEVATION

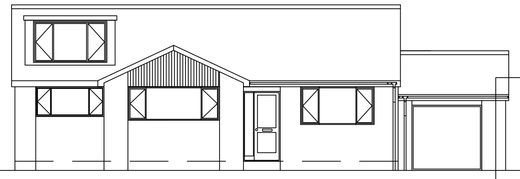


EXISTING FRONT ELEVATION

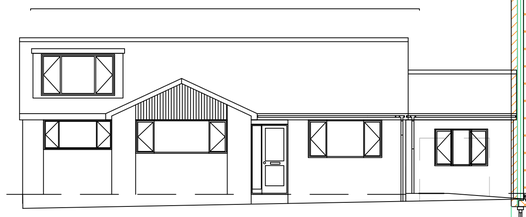


PROPOSED FRONT ELEVATION

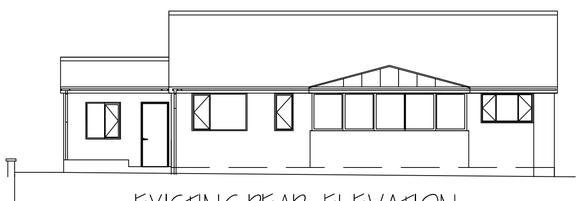


EXISTING REAR ELEVATION

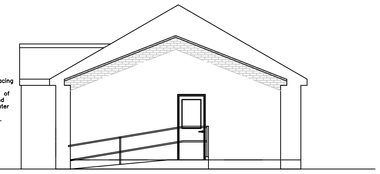

PROPOSED SIDE ELEVATION

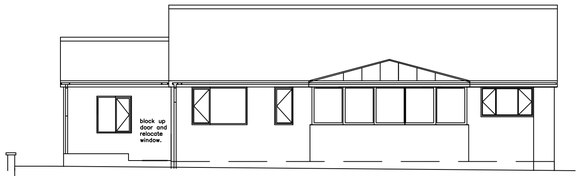


PROPOSED REAR ELEVATION

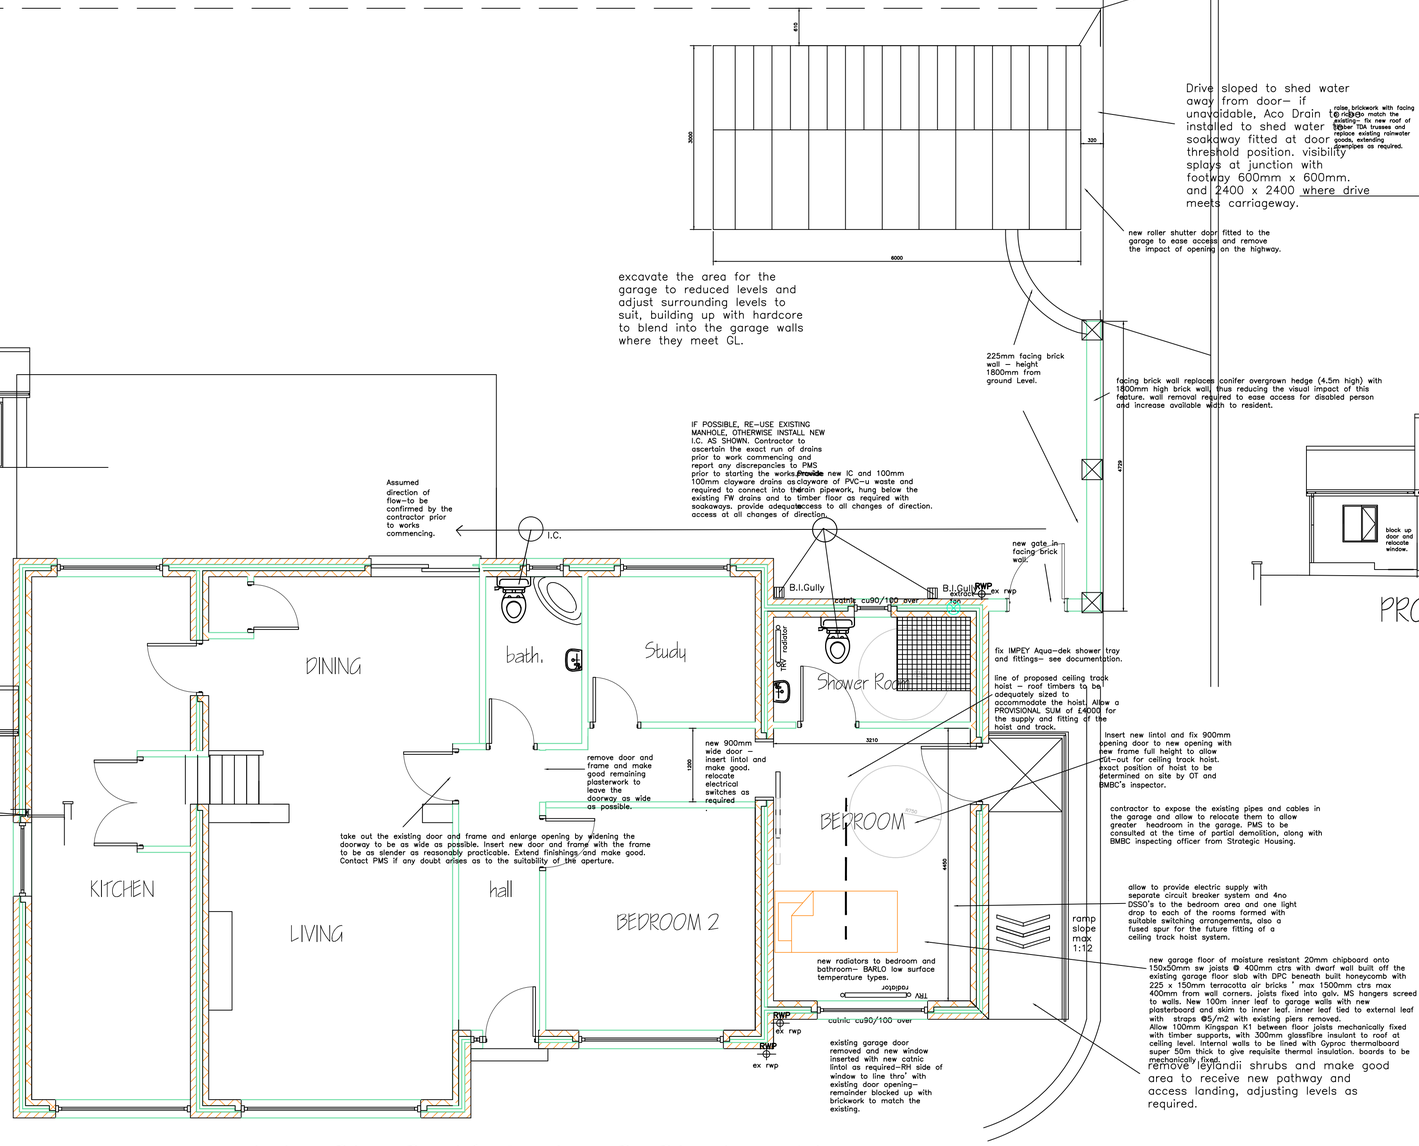


PROPOSED FLOOR PLAN


OPTION 2

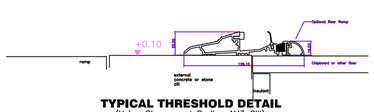

TYPICAL THRESHOLD DETAIL
(Using Stormguard Proline AM3 Cill)

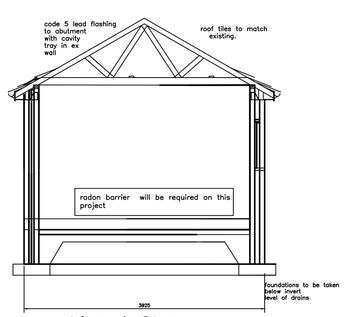

SECTION (typical)

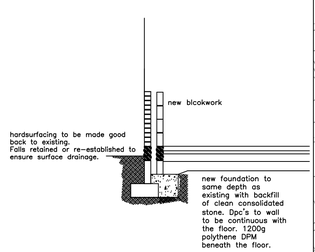



E– piers indicated on garden wall. 02/08/2011
D– wall curve amended to clients instruction 19/07/2011
C– garage position amended – notes added to assist planning officer 18/07/2011
B– BC amendments 22/02/2011
A– amendments to door apertures. 14/02/2011

Actual depth of foundations to be determined on site.
All work to be to the satisfaction of the local authority.
All dimensions to be checked on site and any discrepancies must be notified immediately
All dimensions are in millimetres unless otherwise stated.
Information given on this drawing is subject to local authority approval.
Do not scale this drawing.

PROJECT MANAGEMENT services
CHARTERED BUILDING CONSULTANTS
4 HUDDERSFIELD ROAD,BARNSLEY, SOUTH YORKSHIRE S70 2LT
TELEPHONE (01226) 286276
FAX (01226) 731265 E–mail: info@pmsdesign.co.uk

COPYRIGHT © Project Management Services 2011

CLIENT
Muriel Cotney
17 Applehaigh View, Royston

PROJECT
Proposed Bedroom & Shower Room addition

FILE NAME	DWG.No	SCALE	DATE	DRAWN	REV.
cotney–01.dwg	2301/01	1:100 1:50	01/2011	jjb	E