


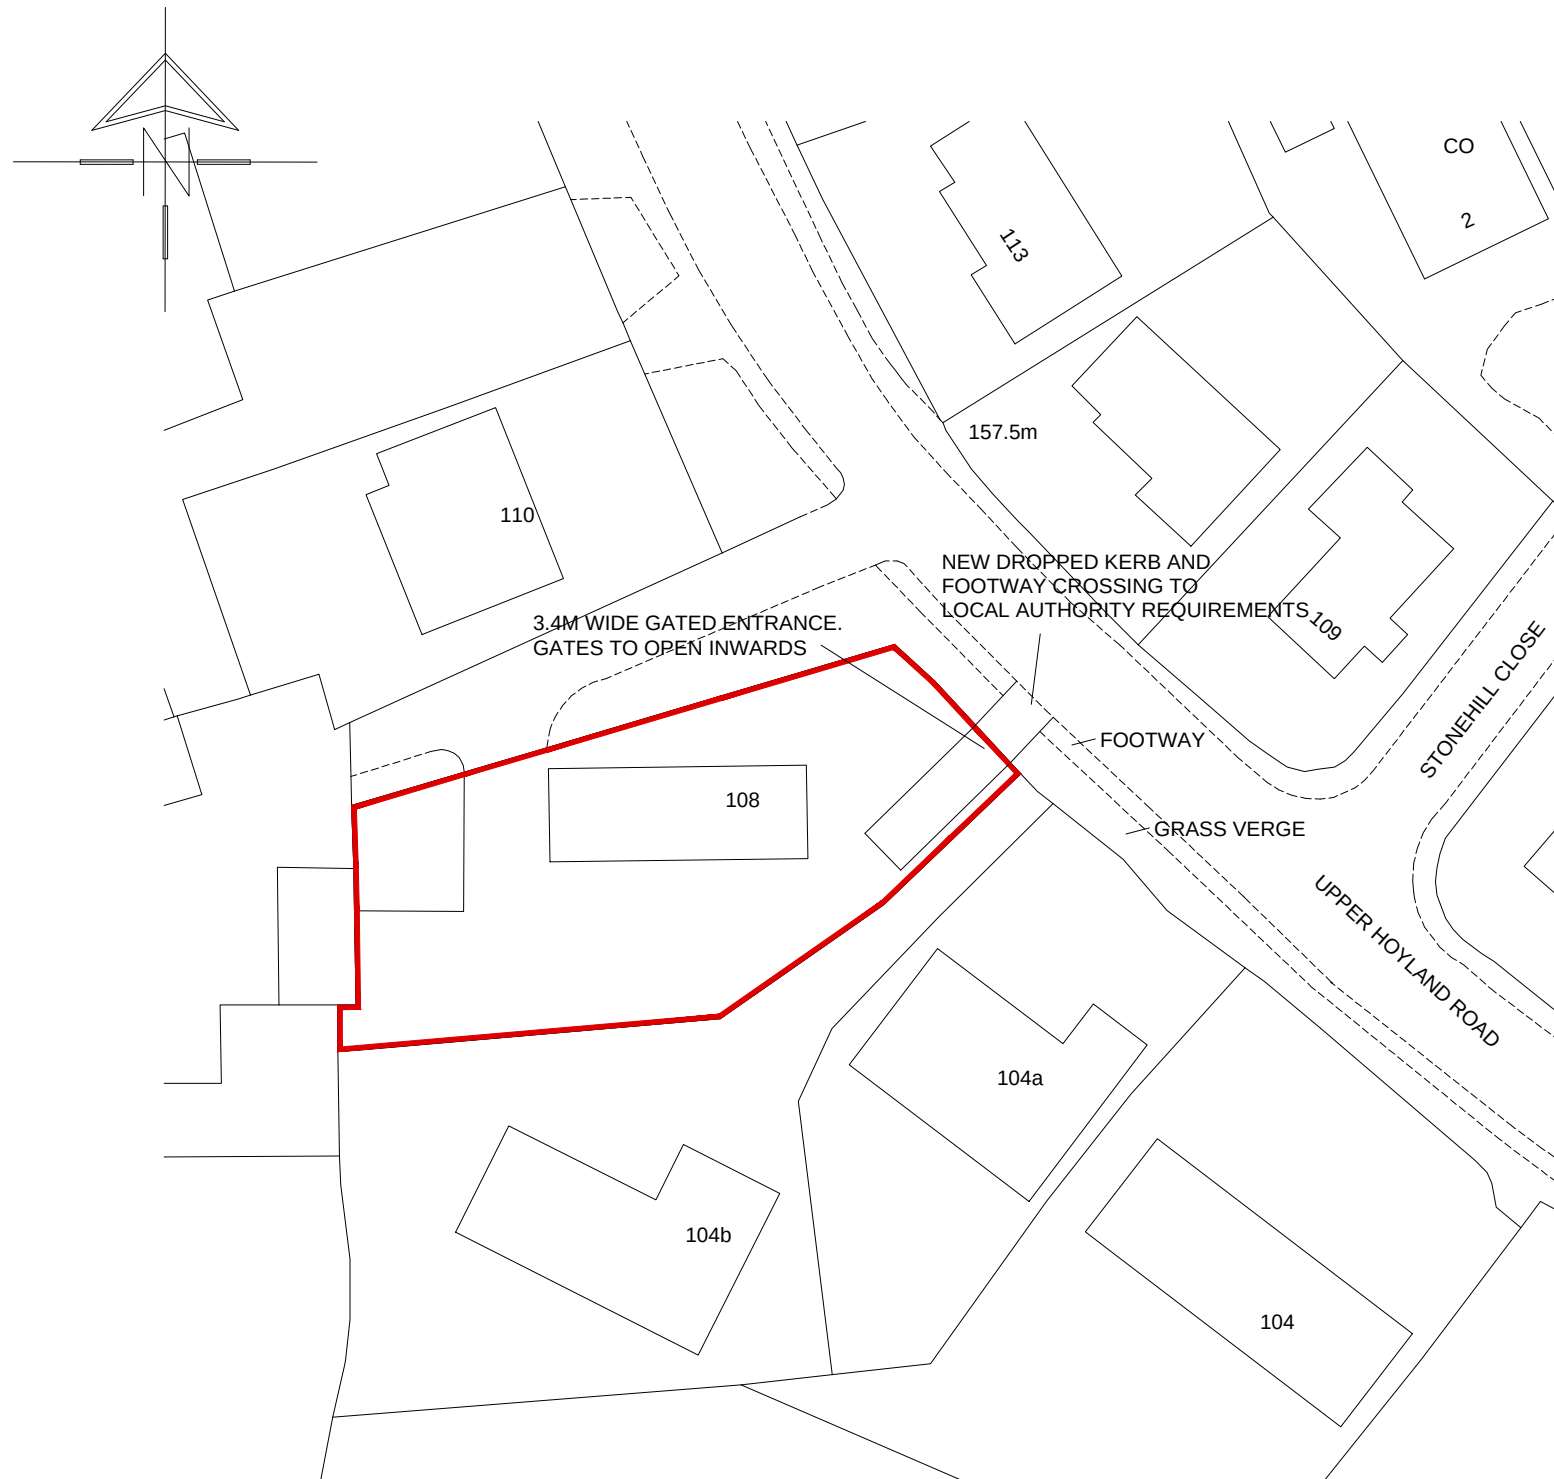

			8 MORSTON BUSINESS PARK, WHALEY ROAD, BARUGH GREEN, BARNSELEY. S75 1HQ			Phone: 01226 208482 Fax: 01226 283030			
ARCHITECTURAL SERVICES AND SURVEYORS			Email: info@whiteaguspartnership.co.uk Web: www.whiteaguspartnership.co.uk						
Project. PROPOSED NEW ENTRANCE IVY COTTAGE, 108 UPPER HOYLAND RD HOYLAND, BARNSELEY. S74 9NL						Client. MRS JULIE SKELTON			
Drawing Title. PLAN AS PROPOSED						Date. NOV 2016		Scale. 1:500 @ A3	
Ref. 16-115						Dwg. No. 01		Rev.	
Date	Suffix	Description	Date	Suffix	Description				