




E-10 Elevation 1:50

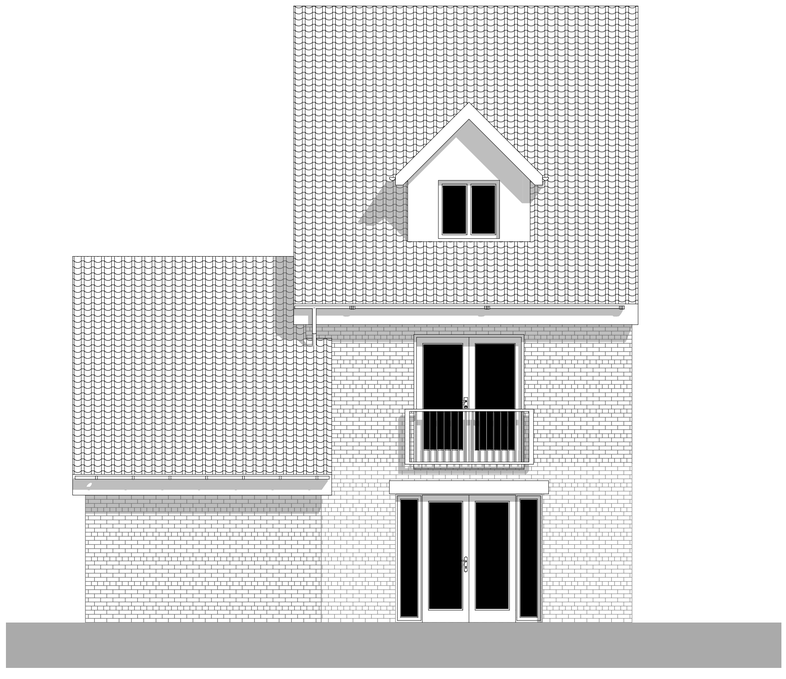

E-11 Elevation 1:50

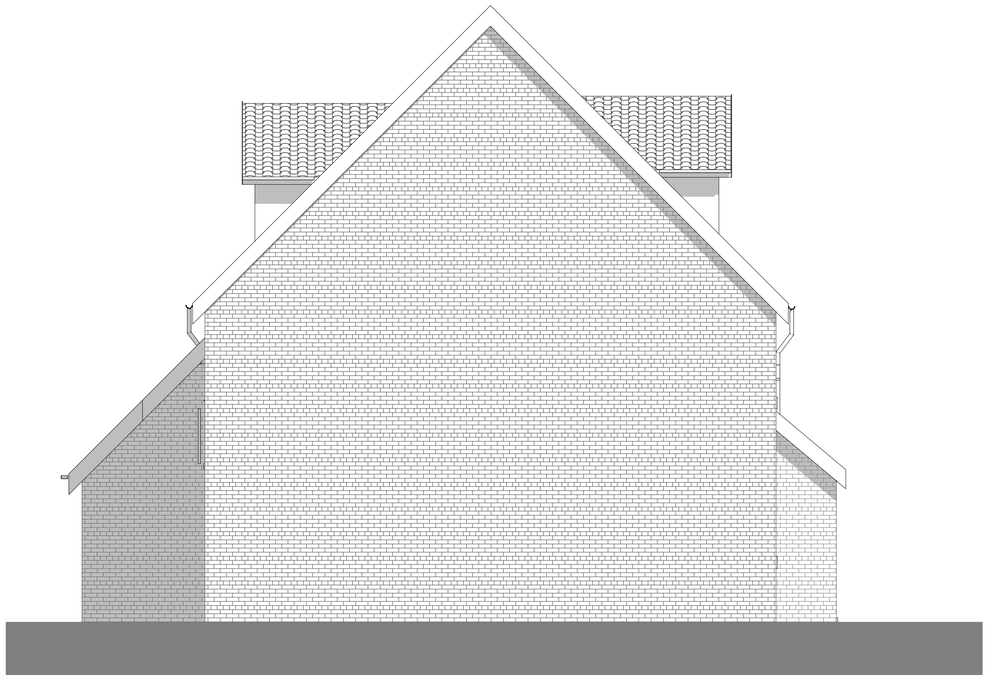

E-12 Elevation 1:50

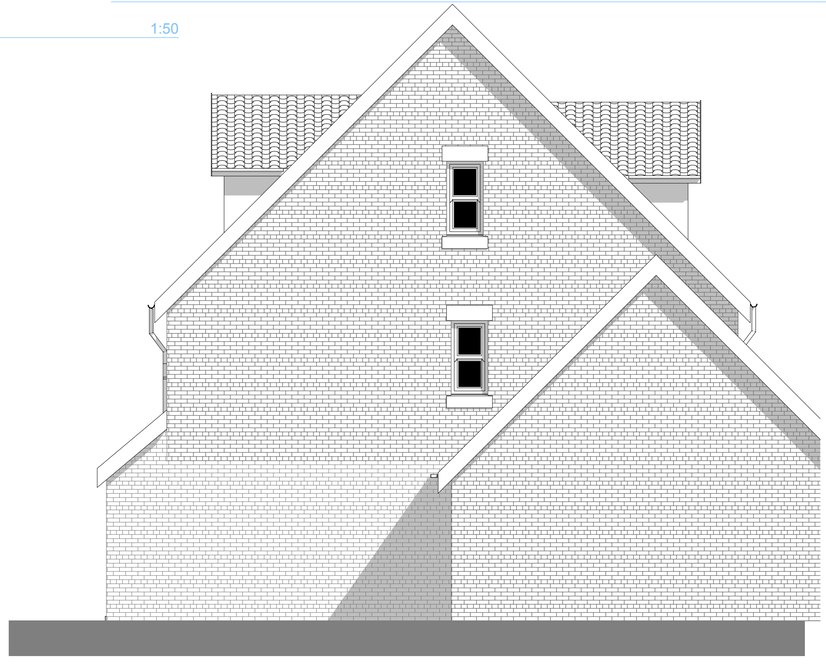

E-13 Elevation 1:50

Rev:	Date	Revision Notes

Client: Smith

Project: Proposed Residential Development at Land Adjoining 26 Cross Lane Royston type 4 garage recessed

Drawing Title: Elevations

Scale: 1:50 **Date:19/11/2013**

Drawn By: **Rev:**

Drwg Nr: T4, Recessed Garage Elevations

Alan Robinson
Chartered Architect BA Dip Arch RIBA BSc (Hons)
2 Gawber Road, Barnsley S75 2AF
Tel/Fax 01226 286066
Mob: 07947808933