



1:100

EXISTING ELEVATION A → B

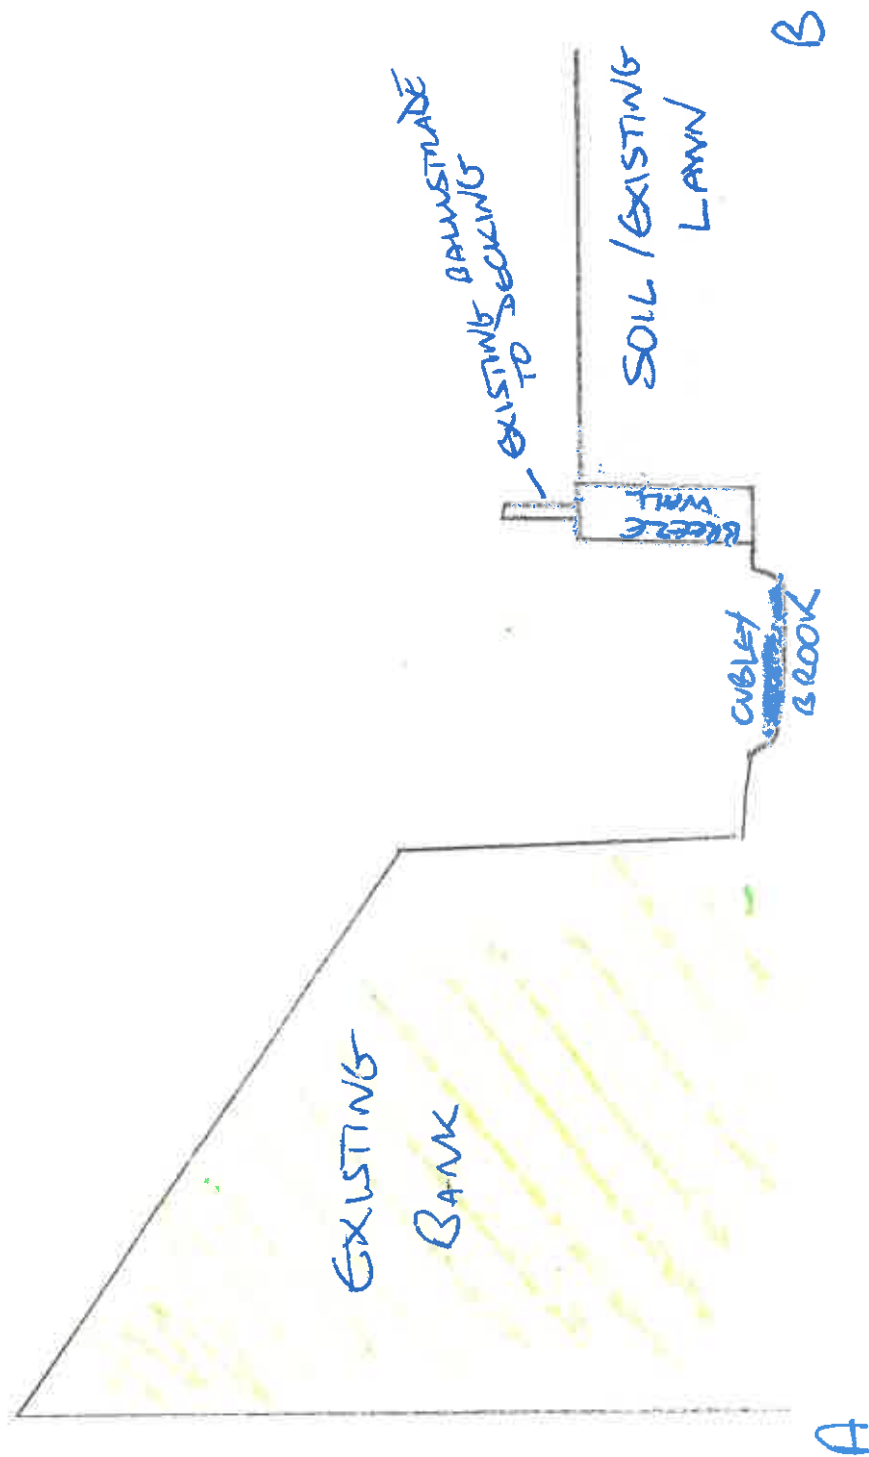


PROPOSED ELEVATION A → B

1:100

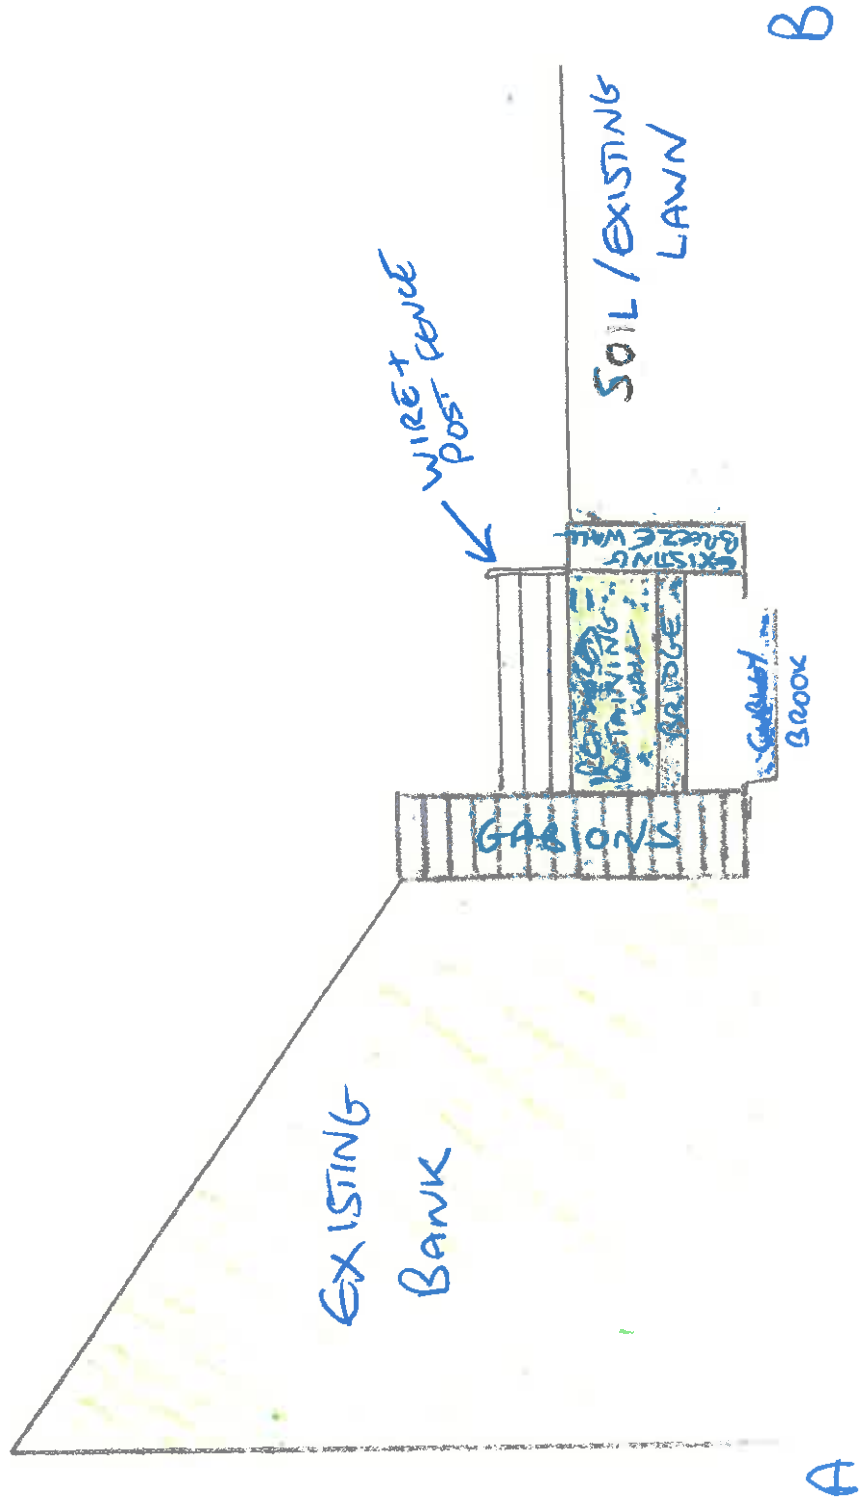

1:100

EXISTING ELEVATION C → D

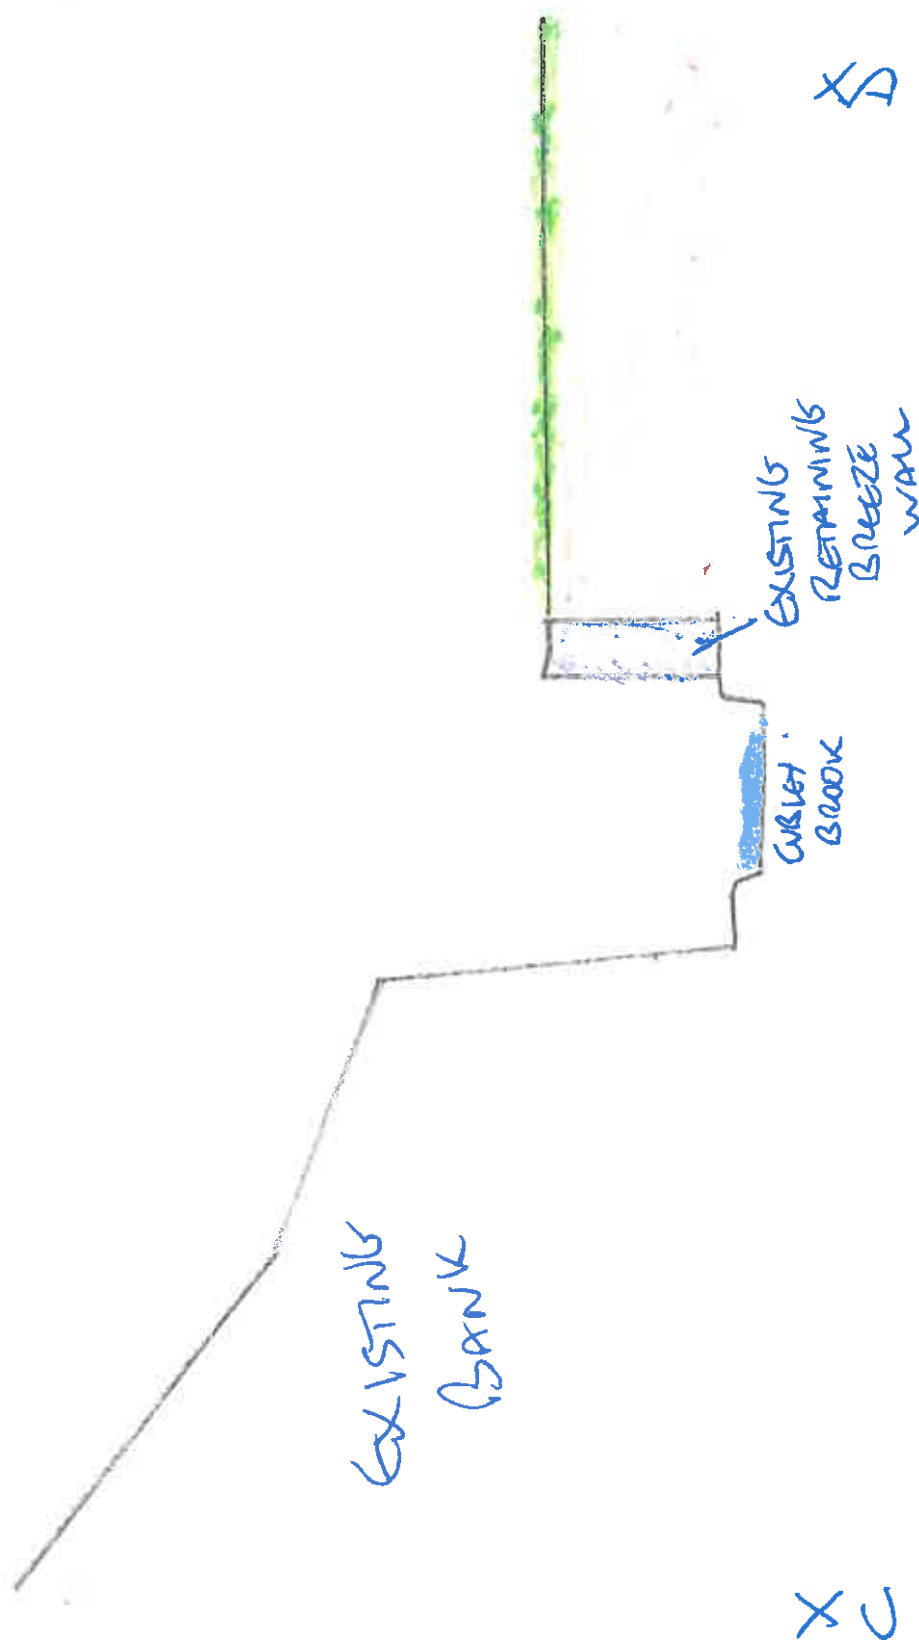

PROPOSED ELEVATION C → D

1:100

