



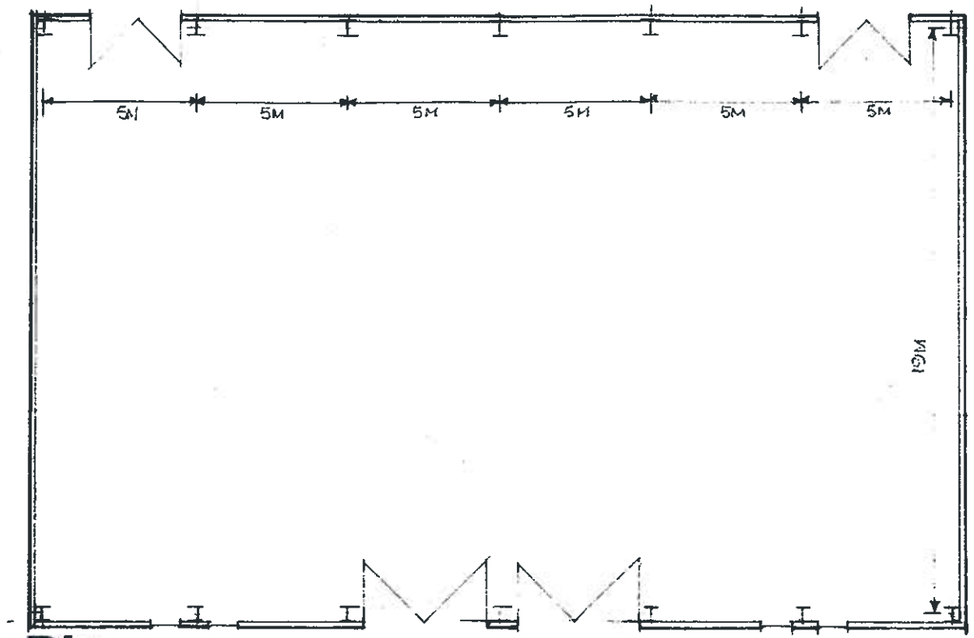


Plan

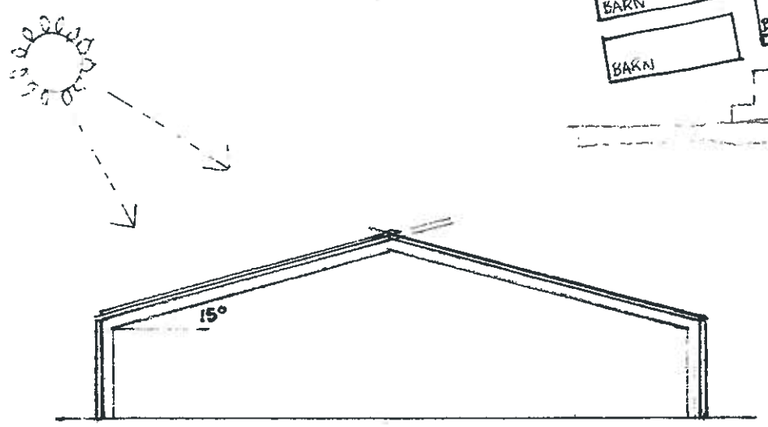

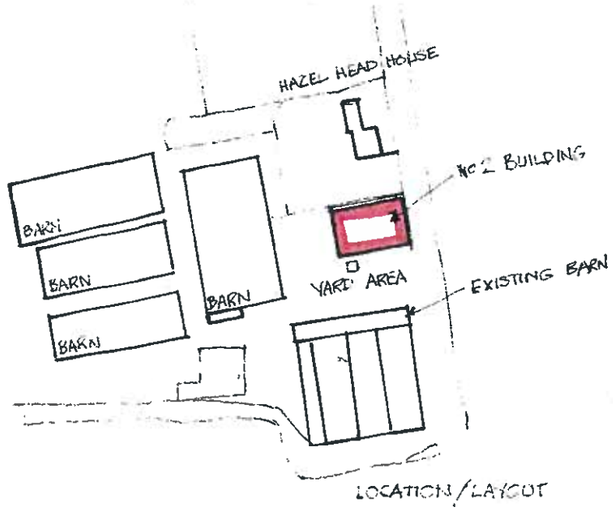


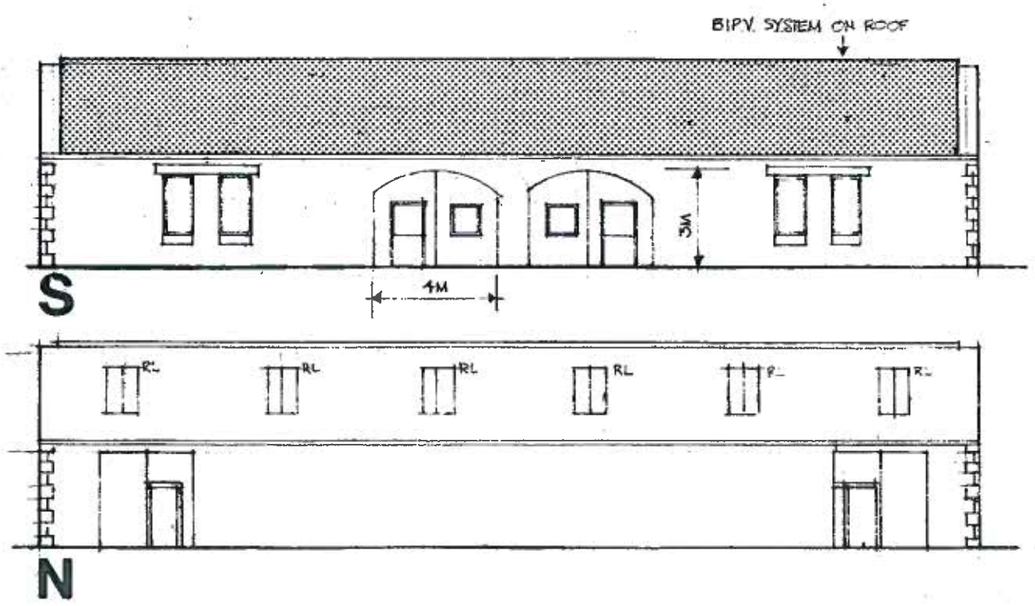

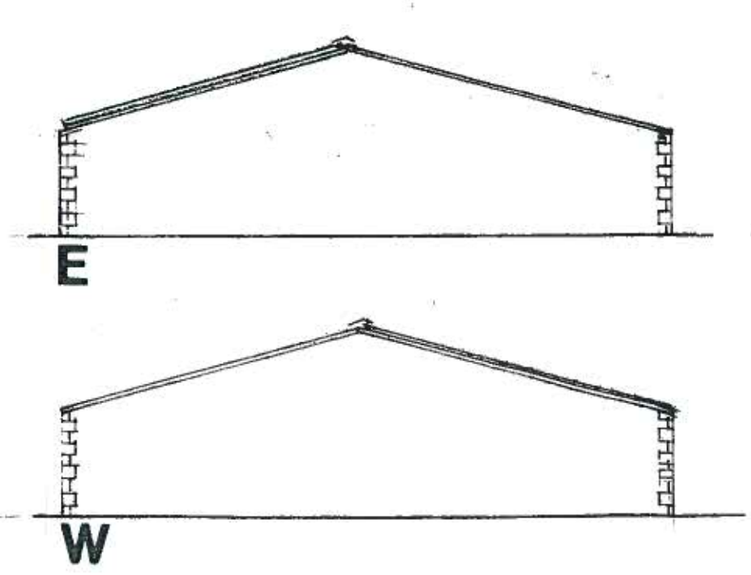

NEW AGRICULTURAL STORAGE BUILDING AND ENERGY GENERATION - HAZEL HEAD FARM
SCALE 1:250 PLAN AND ELEVATIONS LOCATION PLAN 1:2500 DETAIL 1:1 BLDG 2.

MICHAEL A CLYNCH
Dip. Arch. Dip. T. P. A.R.I.B.A.
Architect & Town Planner
16 Huddersfield Road, Ingbirchworth
Sheffield S36 7GF Tel: 01226 766309

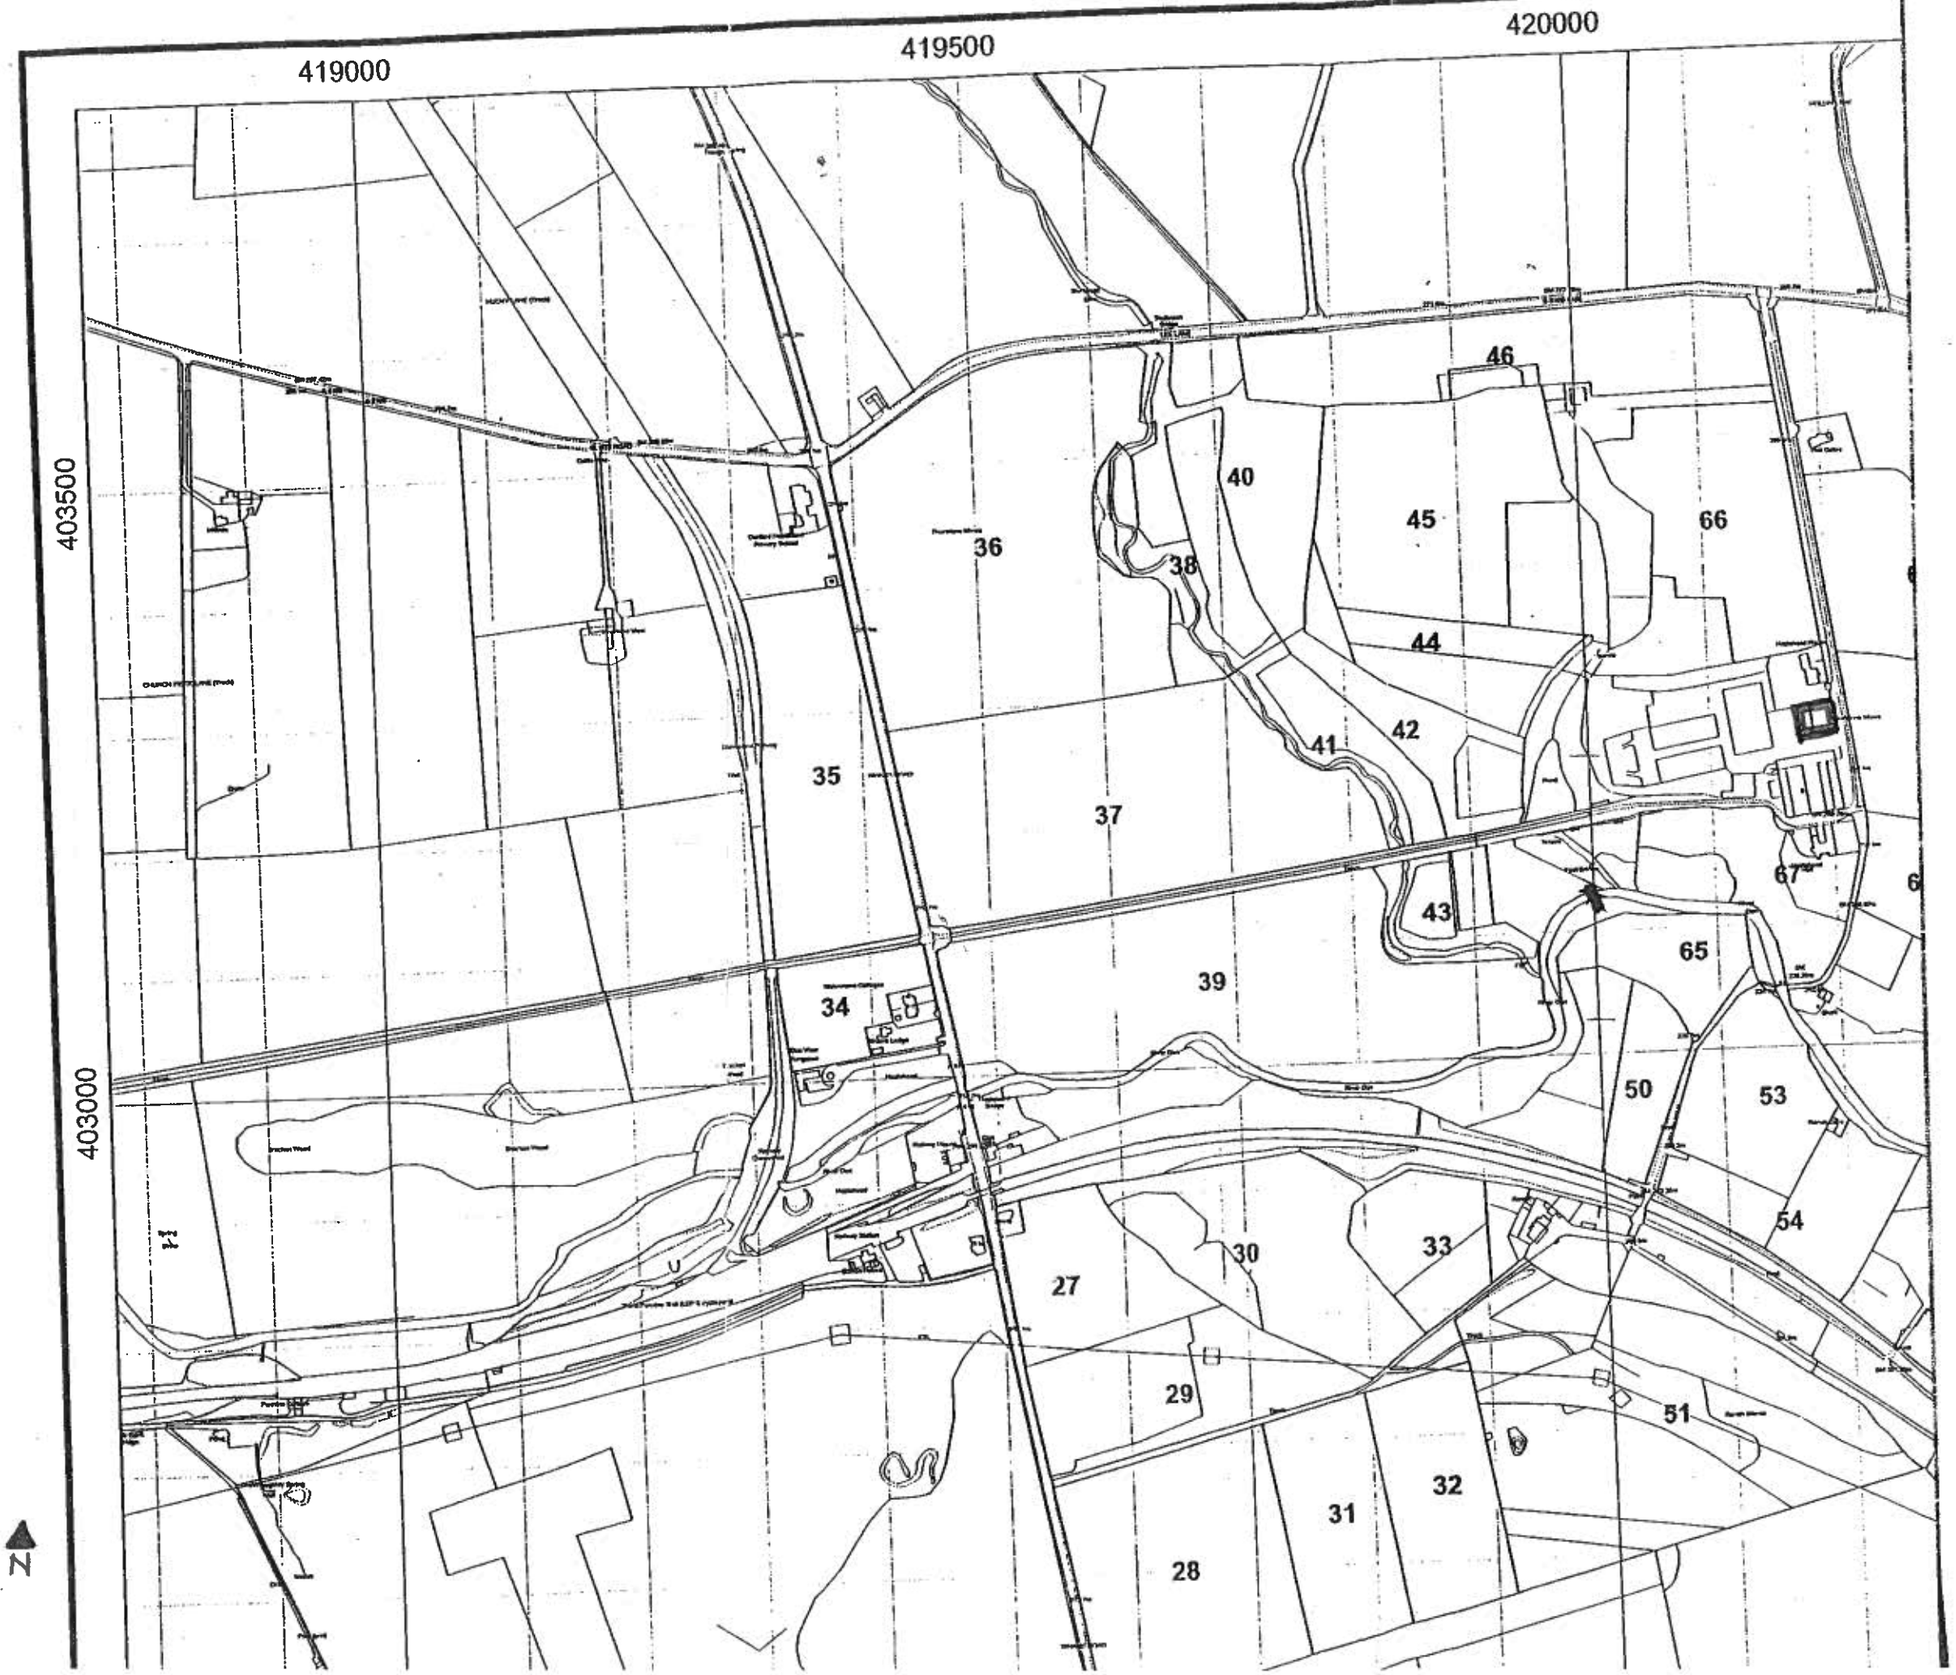

MICHAEL A CLYNCH
Dip. Arch. Dip. T. P. A.R.I.B.A.
Architect & Town Planner
14 Huddersfield Road, Ingbirchworth
Sheffield S36 7GF Tel: 01226 766308