

Proposed Rear Elevation
Scale 1:100



Proposed Side Elevation
Scale 1:100



Proposed Front Elevation
Scale 1:100



Existing Rear Elevation
Scale 1:100



Existing Side Elevation
Scale 1:100



Existing Front Elevation
Scale 1:100



Site Plan
Scale 1:500

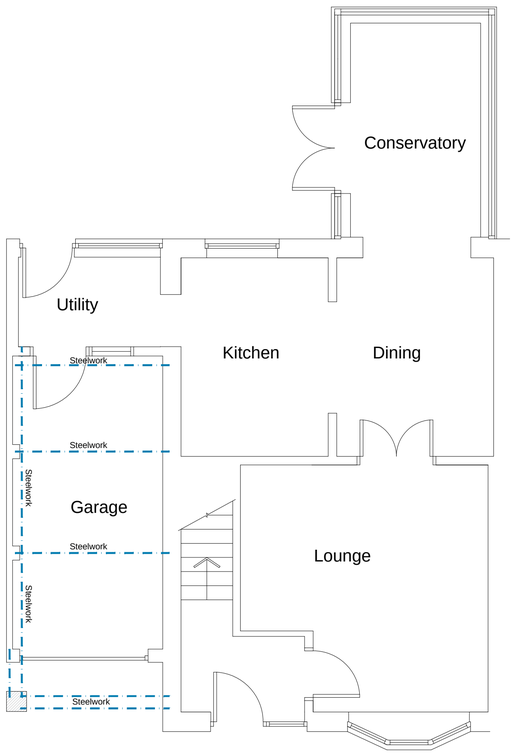

Proposed Ground Floor Plan
Scale 1:50

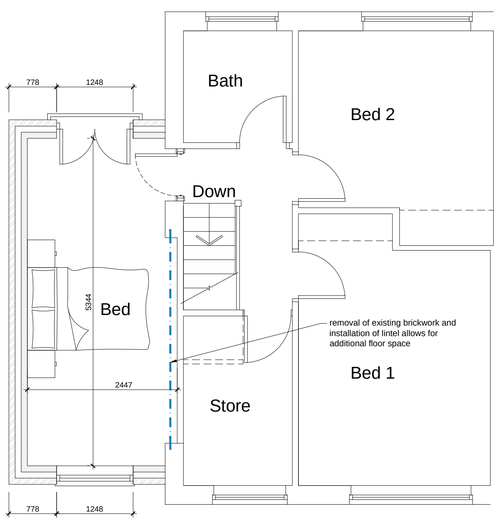

Proposed First Floor Plan
Scale 1:50

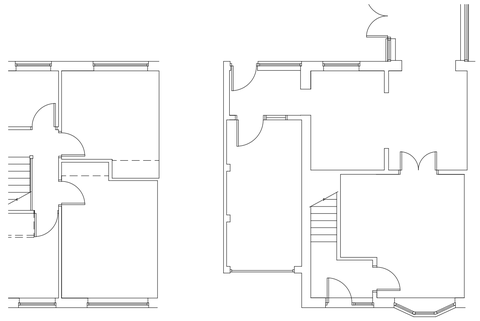

Existing Floor Plans
Scale 1:100

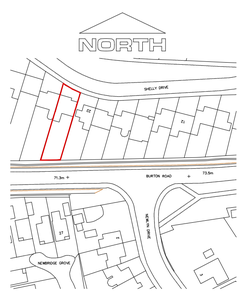

Location Plan
Scale 1:500

White Agus PARTNERSHIP
8 MORSTON BUSINESS PARK, WHALEY ROAD, BARUGH GREEN, BARNSLEY. S75 1HQ
Phone: 01226 208482
Fax: 01226 283030
Email: info@whiteaguspartnership.co.uk
Web: www.whiteaguspartnership.co.uk
ARCHITECTURAL SERVICES AND SURVEYORS

Project.
PROPOSED EXTENSION AT
24 SHELLEY DRIVE, MB
BARNSLEY, S71 2LR

Client.
MR & MRS OLDHAM

Drawing Title.
PLANS & ELEVATIONS

Date. FEBRUARY 2017
Scale. 1:50 @ A1
Ref. 17-167
Dwg. No. 01
Rev. B

Date	Suffix	Description	Date	Suffix	Description
01/03/2018	A	REVISED TO CLIENTS REQUIREMENTS			
22/03/2018	B	REVISED TO CLIENTS REQUIREMENTS			