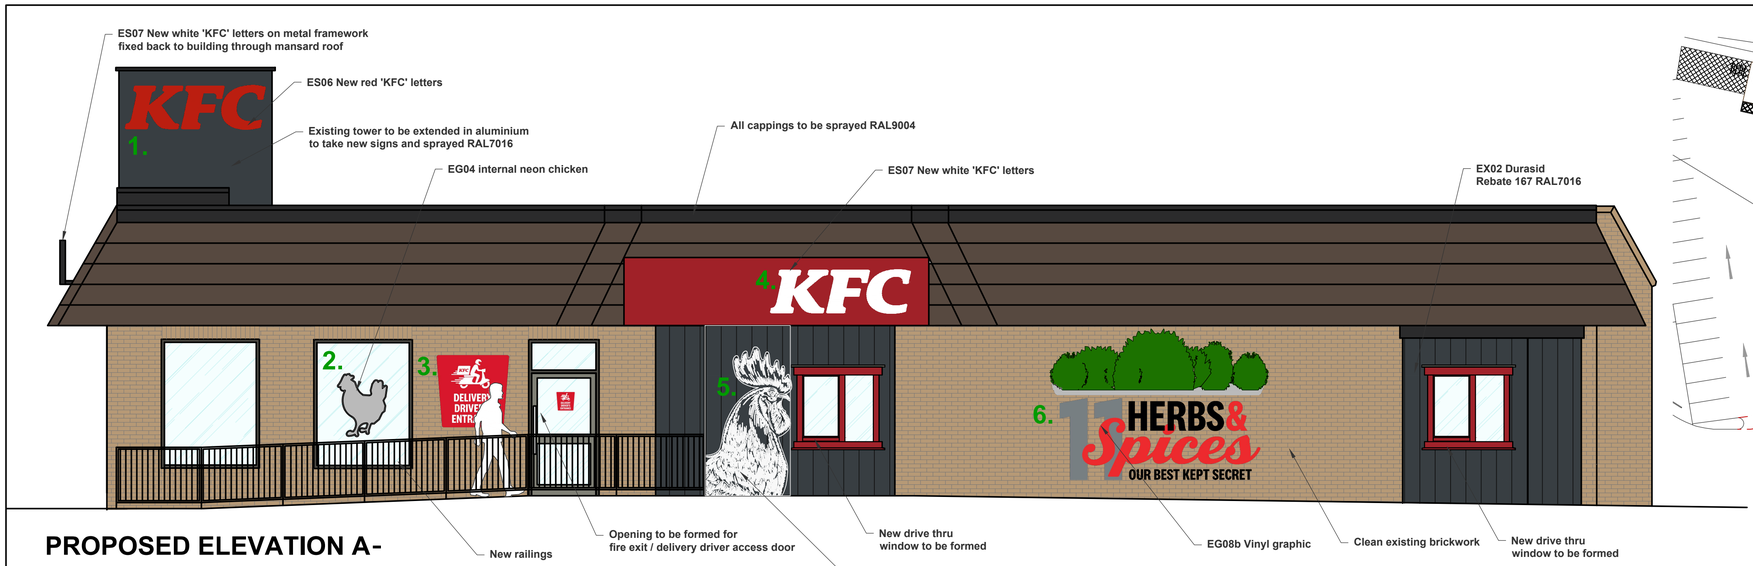

PROPOSED ELEVATION A-

Scale - 1:50 @ A1 / 1:100 @ A3

PROPOSED ELEVATION B-

Scale - 1:50 @ A1 / 1:100 @ A3

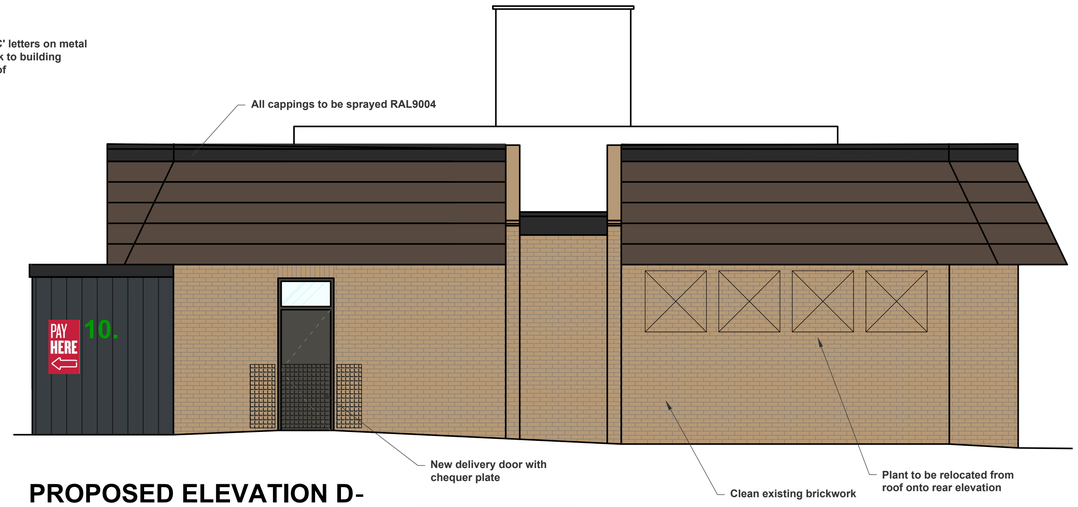

PROPOSED ELEVATION D-

Scale - 1:50 @ A1 / 1:100 @ A3

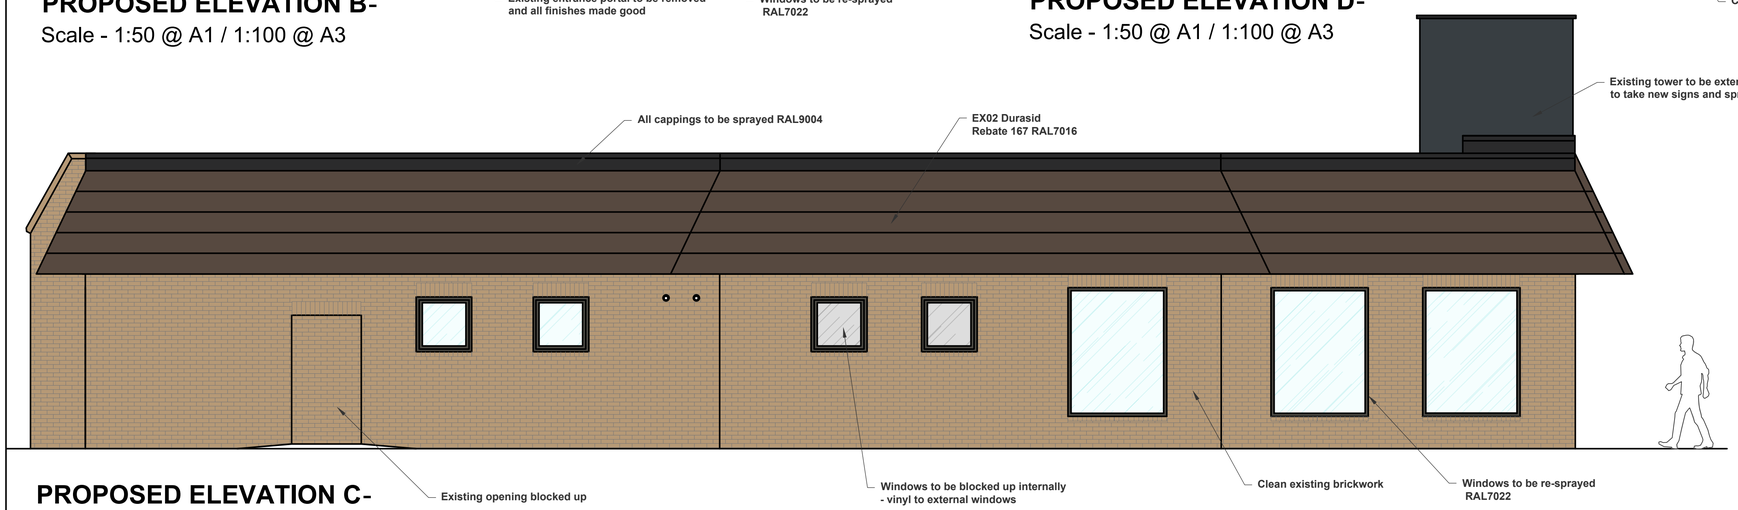

PROPOSED ELEVATION C-

Scale - 1:50 @ A1 / 1:100 @ A3

FOR APPROVAL

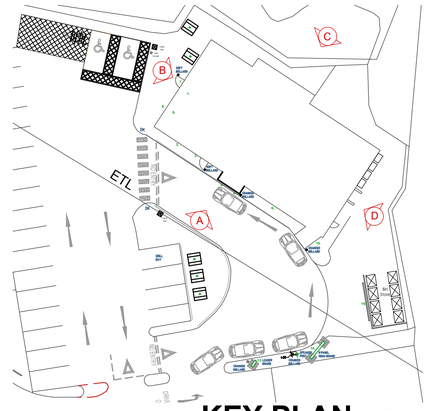

KEY PLAN N.T.S.

DESIGN SIGNOFF	
NAME / TITLE	
SIGNATURE	DATE

ALL DIMENSIONS TO BE CHECKED ON SITE.
DO NOT SCALE FROM THIS DRAWING EXCEPT FOR THE PURPOSES OF LOCAL AUTHORITY PLANNING

REV	DATE	DESCRIPTION
N	09.07.21	Additional information added
M	25.06.21	Updated following pre-com meeting
L	18.06.21	Addtional KFC letters added
K	18.06.21	Signage tower updated
J	10.06.21	Pedestrian railing extended
H	08.06.21	Mansard roof retained & signage updated
G	09.03.21	Additional information added
F	25.02.21	Updated following comments from KFC
E	18.02.21	Key Plan updated
D	16.02.21	DT window 1 altered
C	24.01.21	Updated following comments from QFM
B	19.01.21	Updated following comments from QFM
A	08.01.21	Updated following comments from QFM

PYE DESIGN ARCHITECTS
RIBA Chartered Practice
29 Market Street
Hindley
Wigan
WN2 3AE
01942 256007
www.pyedesign.co.uk
info@pyedesign.co.uk

IMAGE ENHANCEMENT

SITE ADDRESS

KFC WAKEFIELD ROAD
Wakefield Road
Barnsley
West Yorkshire
S71 1NG
CLIENT / FRANCHISEE - QFM Group

DRAWING TITLE

Proposed External Elevations

DRAWN BY	CHECKED	DATE
RHS	ARP	NOV 20
STORE NO.	SCALE	
065/04	1:50@ A1	

DRAWING NO.	REVISION
065/04/2021/A106 (PD Ref. 3985)	N