


LAND AT STATION ROAD
BARNSELEY

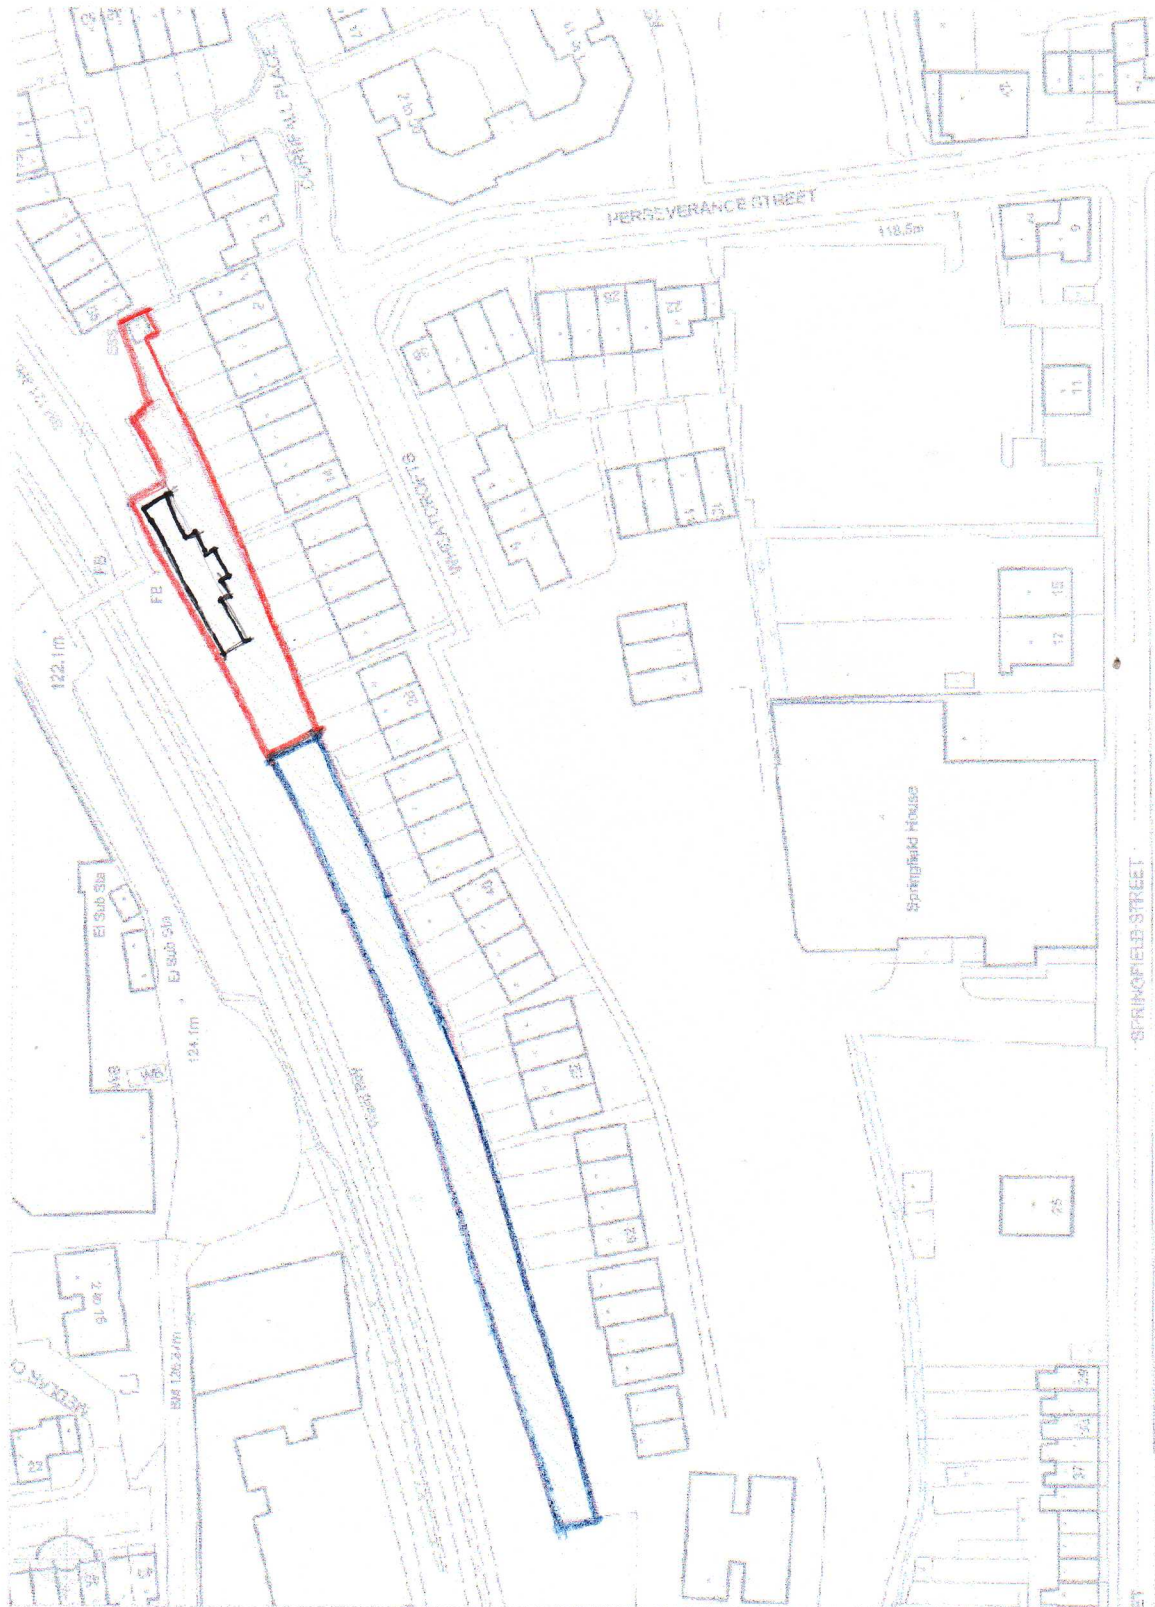

OS Ordnance Survey
© Crown Copyright 2007. All rights reserved. Licence number 100020142. Plotted Scale: 1:1250



LANCASTERS POWELL LTD
UNIT 7
MORSTON CLAYCLIFFE OFFICE PARK
WHALEY ROAD
BARNLEY GREEN