


Drawing No.	Rev No.
MJB001 -004	

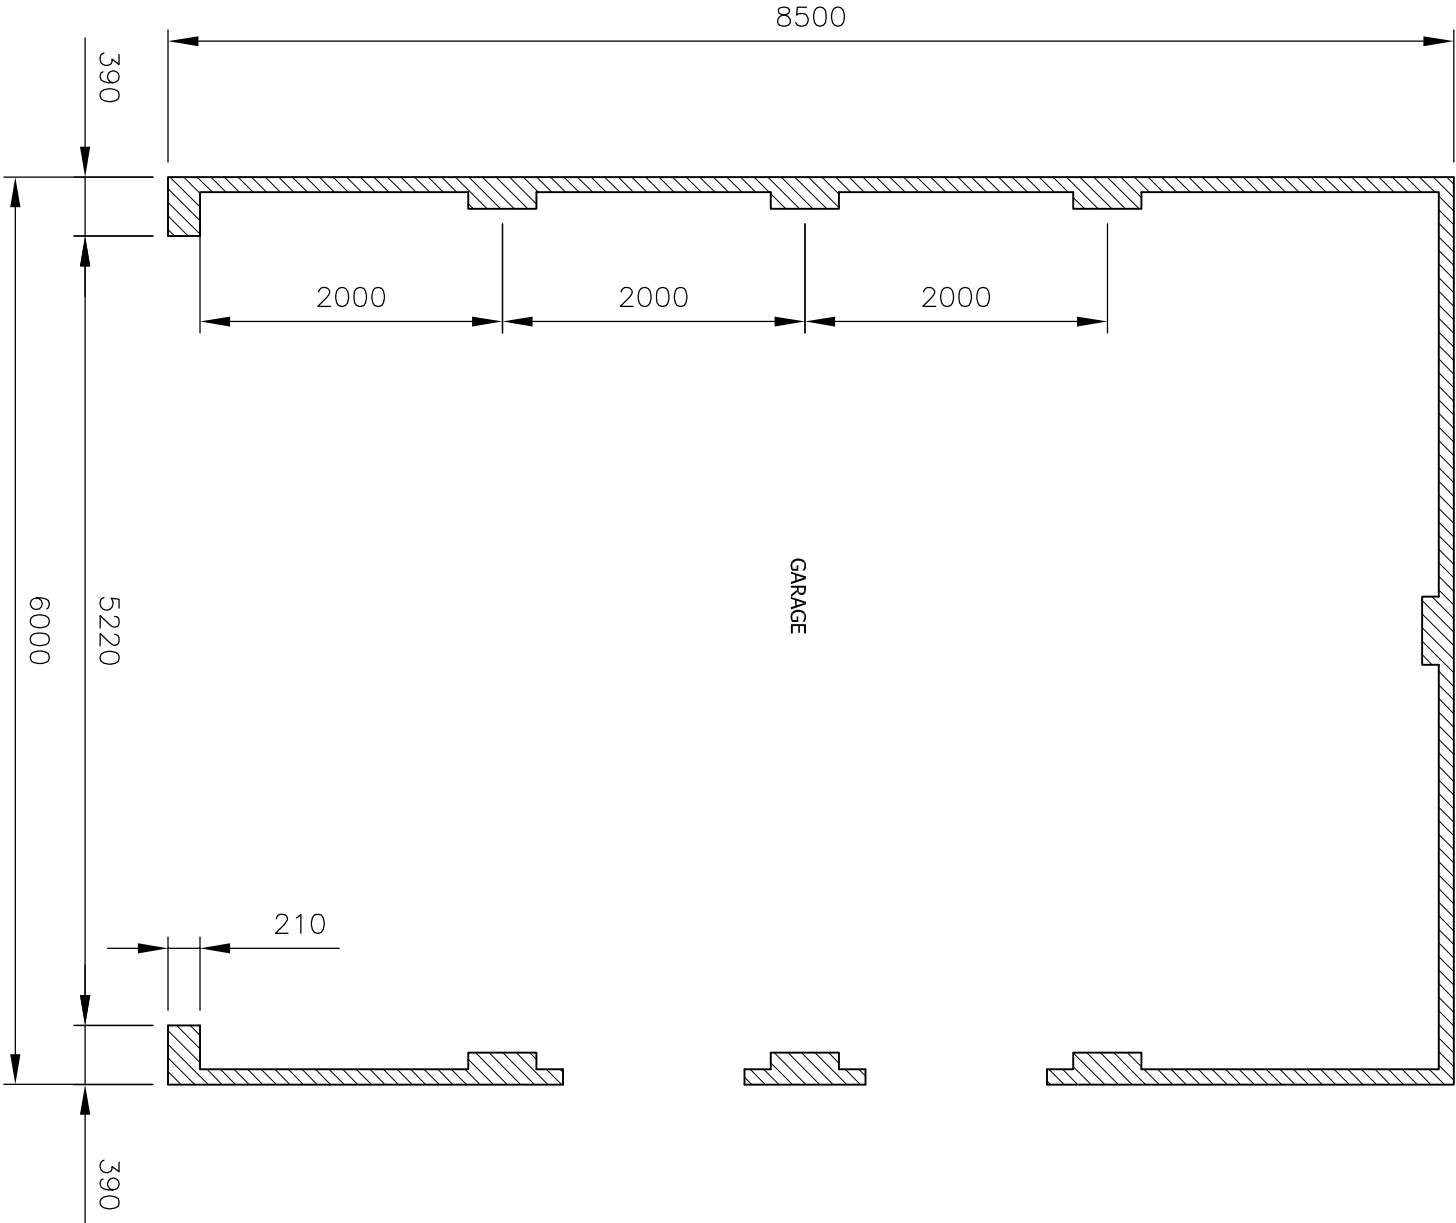

PROPOSED GARAGE PLAN
SCALE 1:50 AT A3

DO NOT SCALE: Contractor to check all dimensions and report any omissions or errors

NOTES

Rev	Description	By	CHK	App	Date
-----	-------------	----	-----	-----	------

JRB DESIGNS LTD
1 Saville Road
Cudworth
Barnsley
S72 8LT
Tel: 01226 383542
Fax: 01226 380078
Mob: 07970 541192
Email: joine@jrbdesigns.co.uk

This drawing is copyright. © Jrbdesigns Ltd.

Client

Drawing Title

PROPOSED PLANS

Address

23 CHAPELFIELD LANE
PENISTONE
SHEFFIELD
S36 6FS

Project Title:

PROPOSED DETACHED GARAGE

Purpose of Issue:

PLANNING

Drawing Status

FIRST ISSUE

Scale at A3	Drawn By	Date
AS SHOWN	JRB	03/05/2013
Checked By	Date	Approved By
	03/05/2013	03/05/2013
Project No.	Drawing No.	Revision
MJB001	004	-

APPROVAL ☒ INFORMATION ☐ TENDER ☐ CONTRACT ☐ CONSTRUCTION ☐