

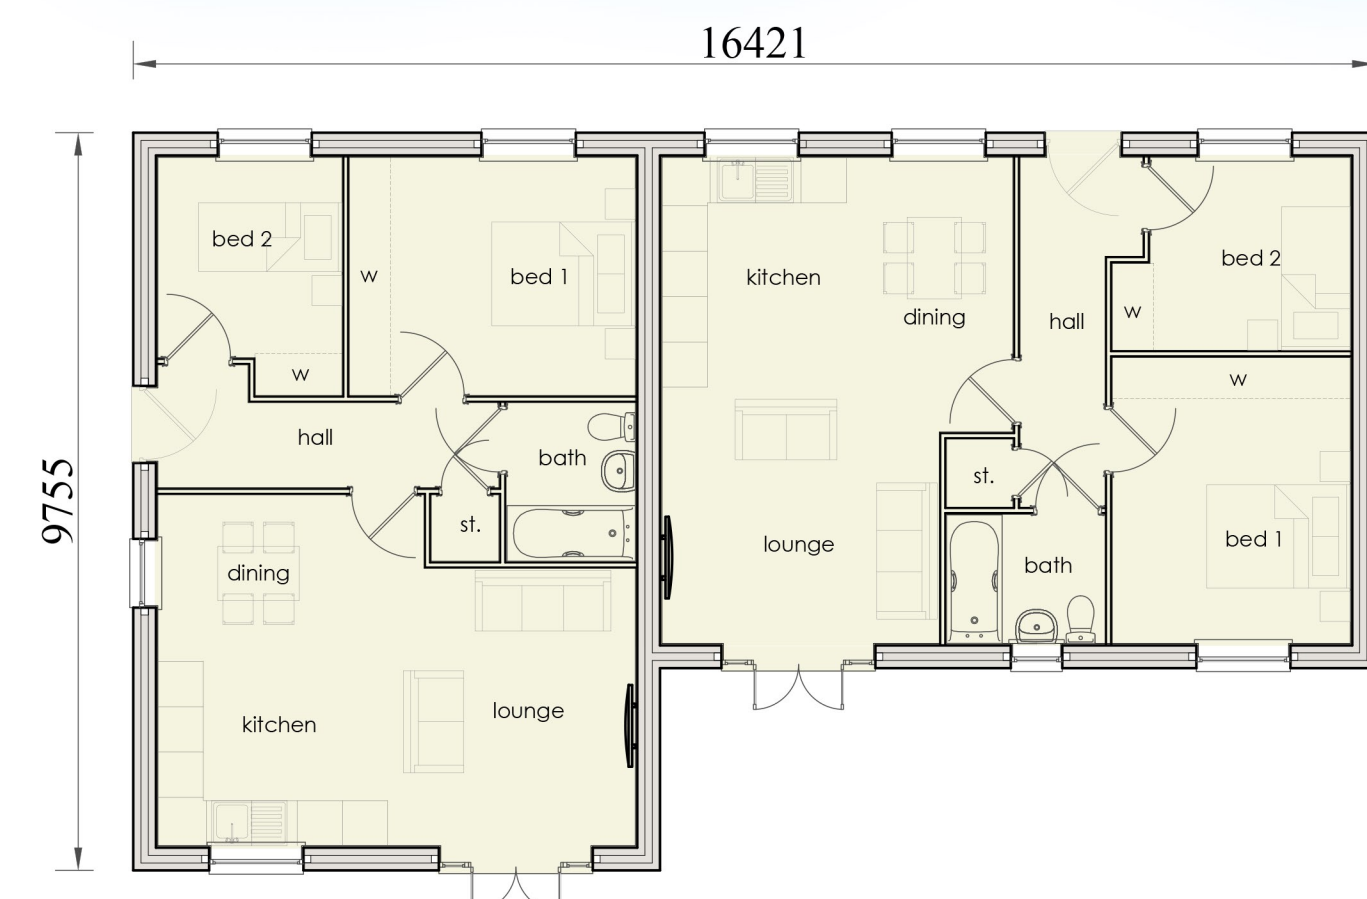


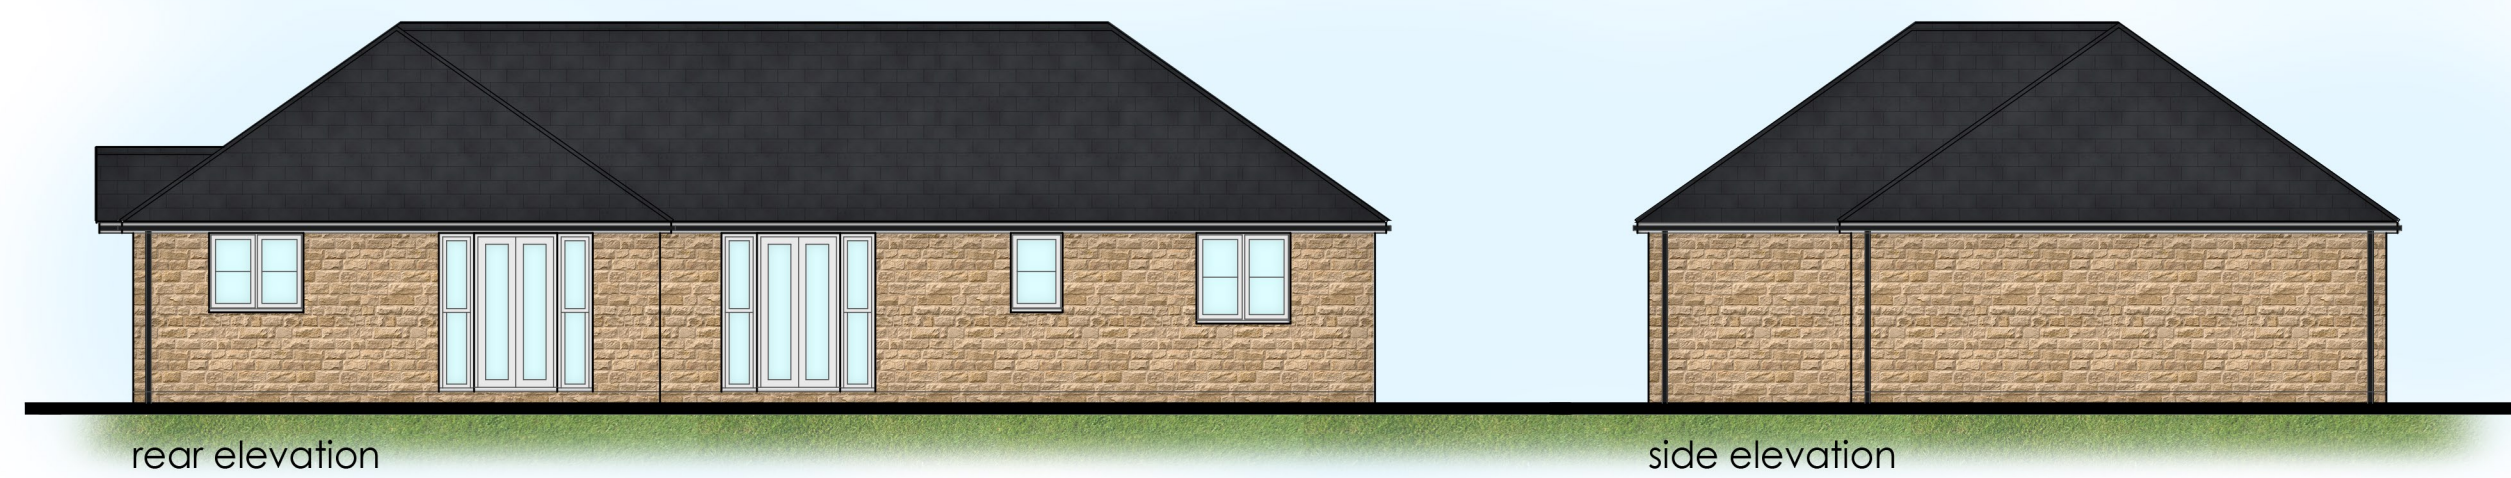

floor plan

Plots 1 & 2

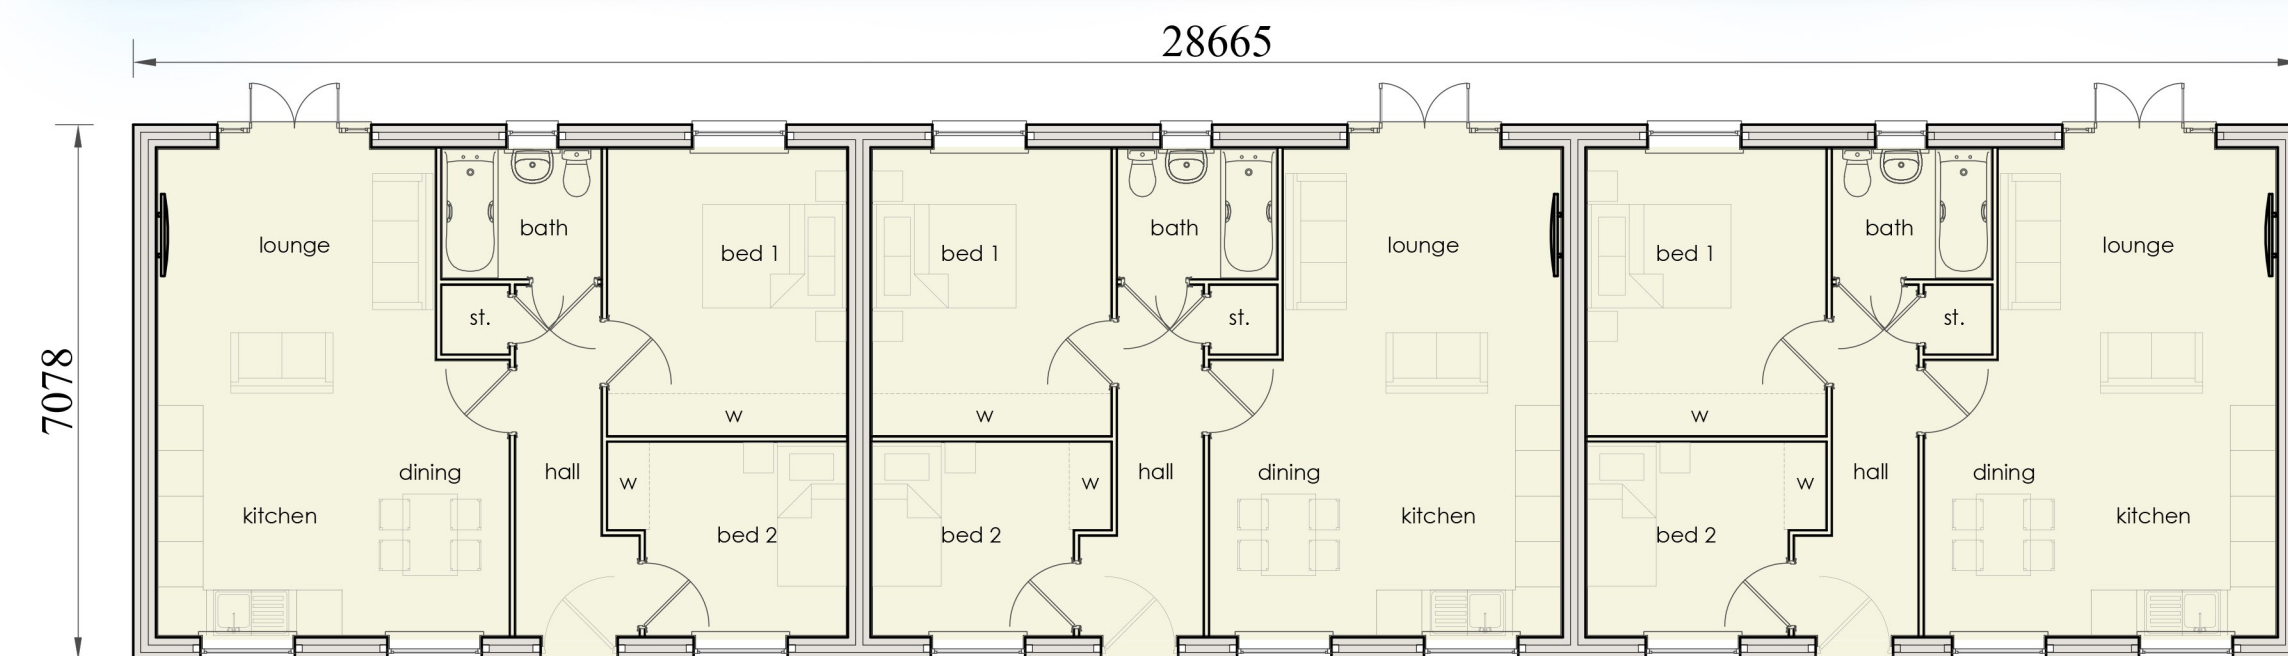

floor plan

Plots 3 - 5



site plan 1:200




- | | |
|---|---|
|  | <p>site boundary - approx
0.34 acres</p> |
|  | <p>existing 2 storey dwelling
adjacent the site</p> |
|  | <p>existing bungalows
adjacent the site</p> |
|  | <p>proposed bungalows</p> |



- existing vehicular and pedestrian access
- existing footpath crossing the site
- shared drive
- indicative landscaping



- existing trees / hedgerows
on or adjacent the site
retained
- existing trees / hedgerows
on or adjacent the site
removed

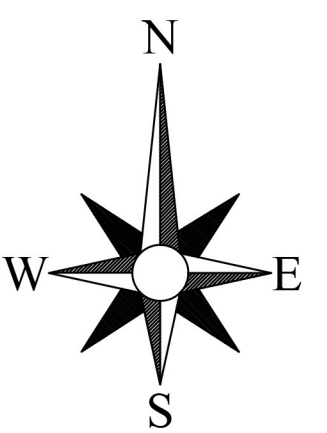

B: Mar 19: bed 1 room size revised
A: Feb 19: trees retained and removed shown
revision