PONTEFRACT ROAD

BARNSLEY Metropolitan Borough Council
15 SEP 2006
APPROVED TOWN PLANNING




SECTION A



SECTION B



SECTION C

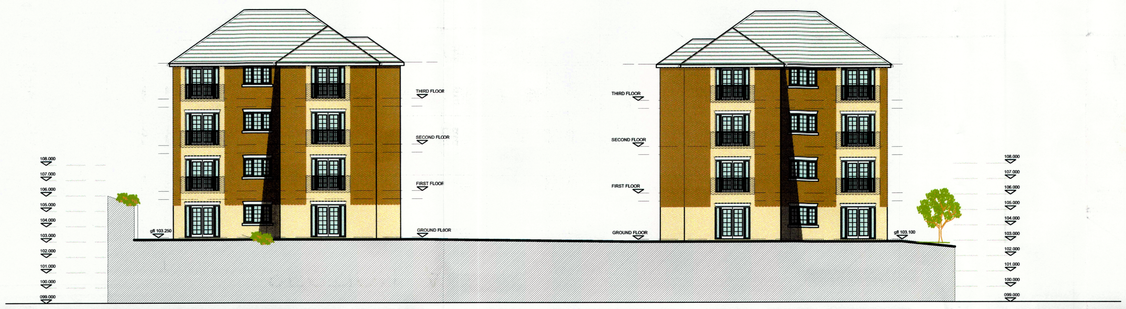

SECTION D



section location plan
scale 1:1000

HILLSTONE DEVELOPMENTS LTD

ARCHITECTS, PLANNING and DESIGN CONSULTANTS

nicol thomas

Heyside House Blackshaw Lane
Heyside Royton Oldham OL2 6NS
Tel: 01706 290088
Fax: 01706 290099
e-mail:nicolthomas-old.demon.co.uk
also at Birmingham

Revision	Date	Note	Drawn	Checked

Nicol Thomas Ltd Registered Office Gateway House 53 High Street Birmingham B4 7SY Registered in England Reg. No. 2140639.
Quality Assured to BS EN ISO 9001:1994 Certificate Number GB 4723.

Do not scale. Contractors must check all dimensions on site before preparing production drawings or commencing any work.
This drawing and its design is the copyright of Nicol Thomas Ltd and may not be reproduced in any form whatsoever without their prior express written consent.

Revision	Date	Note	Drawn	Checked

Preliminary ○	Date	18.07.06	Drawn	jk	Client	HILLSTONE DEVELOPMENTS LTD
Final ○	Scale	1:200@A1	Checked		Job title	PONTEFRACT ROAD BARNSLEY

Drawing title	SECTIONS A - D
Drawing No.	m2757 - 03