
Ref: SCBDB - Land adj Surrey Close, Barnsley, S70 4NB

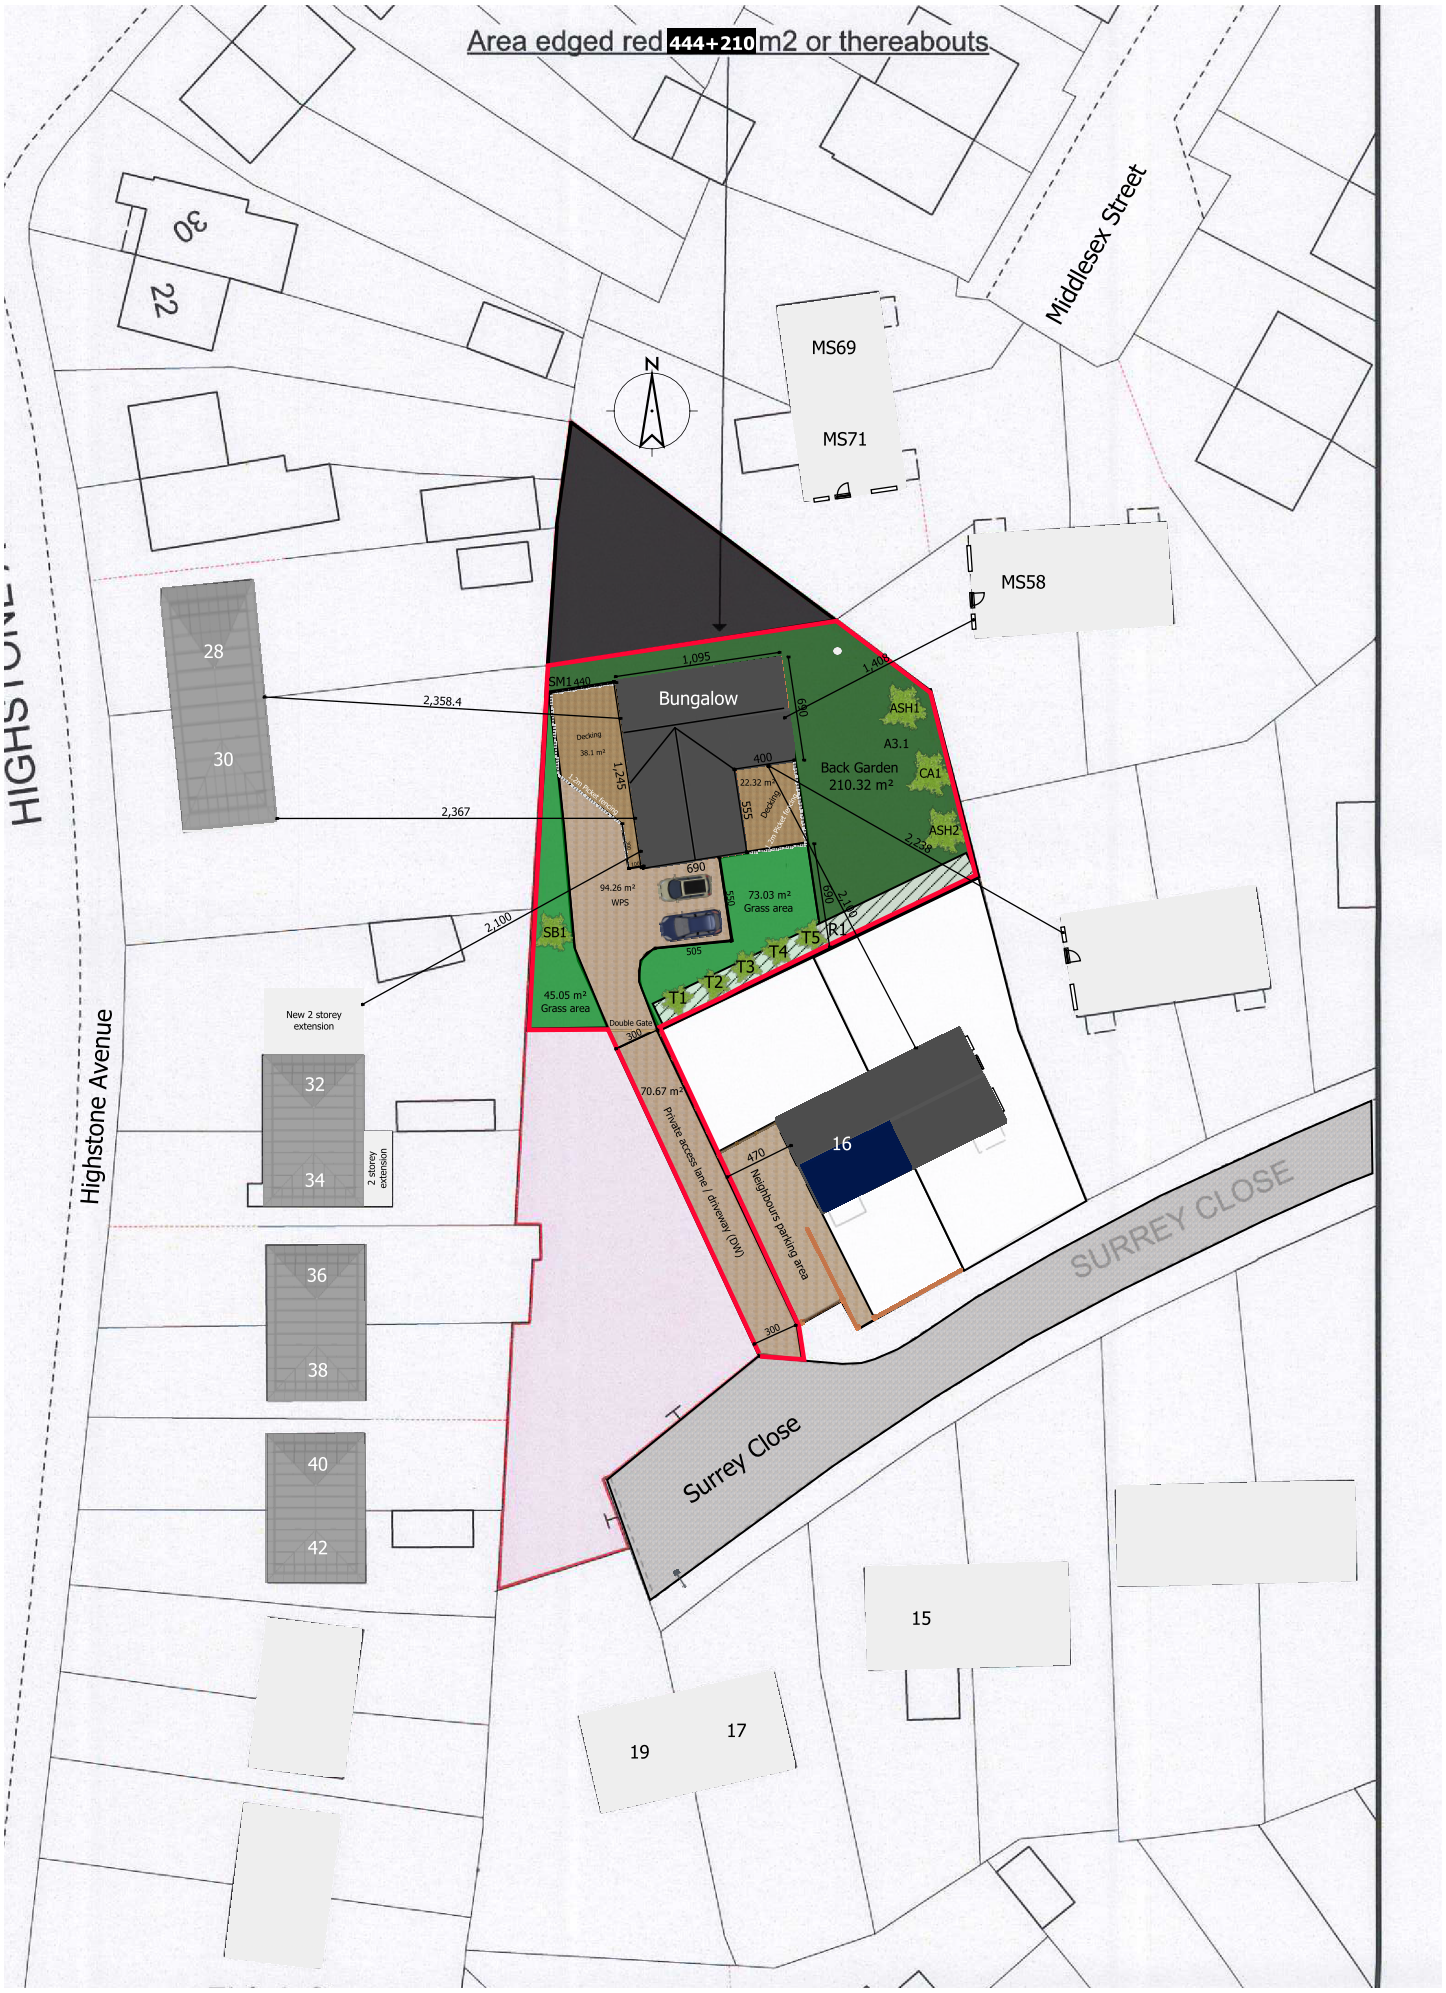

Scale 1/500 - 2) Site plan: Proposed (existing: none) - v3.1 - 17th September 2024