




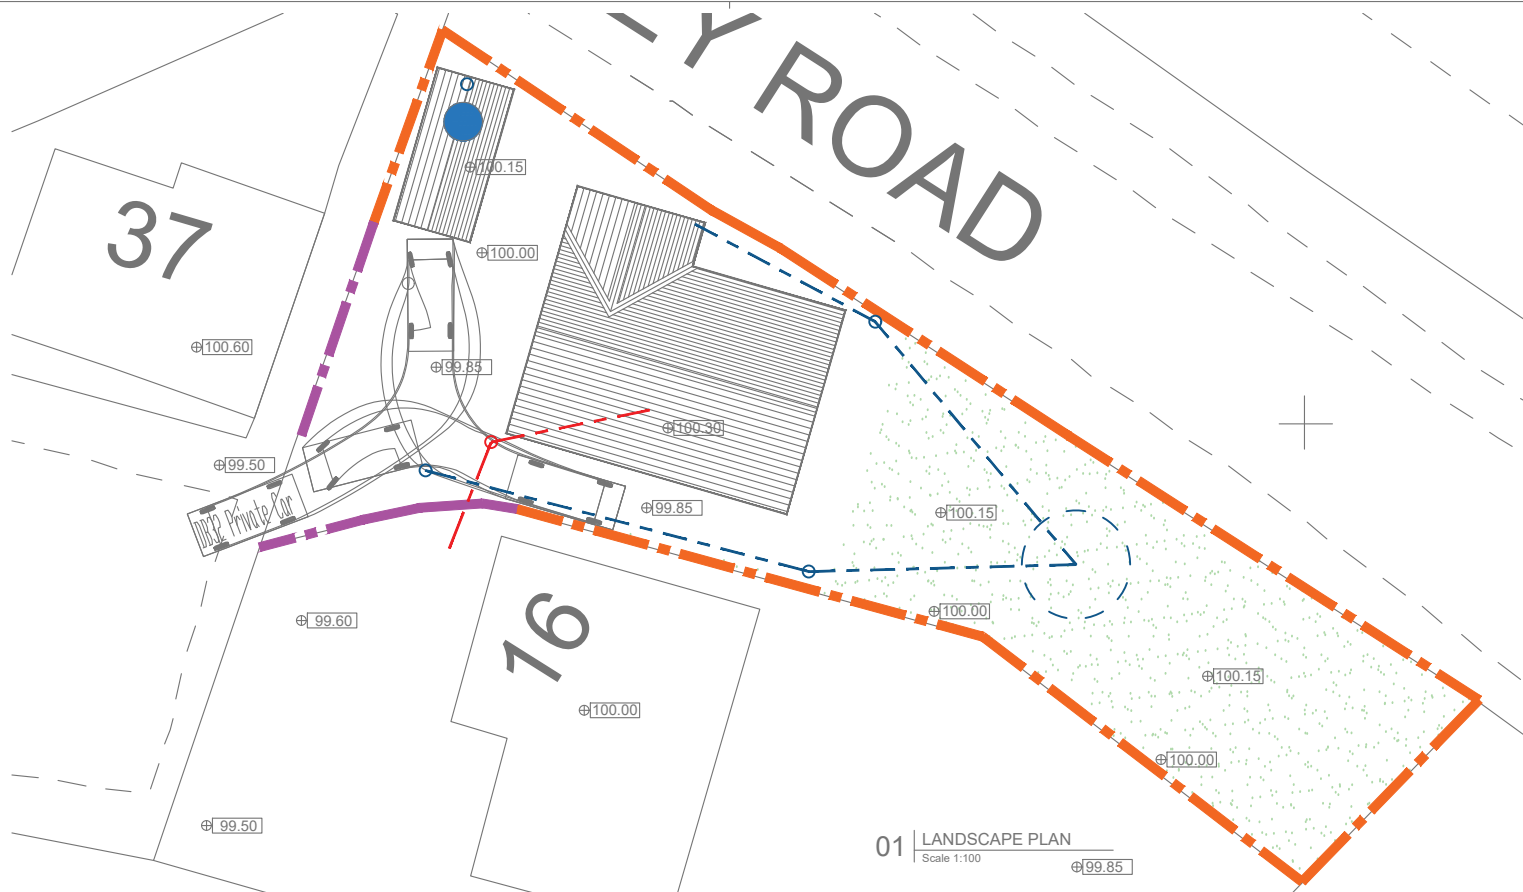

01 | LANDSCAPE PLAN
Scale 1:100

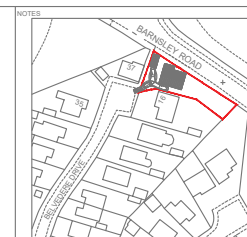

06 | LOCATION PLAN
Scale 1:1250

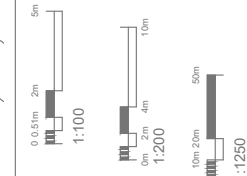

Rev	Date	Description	DR	CH
© copyright				

ARCIdoodle
Chartered Architectural Technologist
and Building Engineers

161 High Street
Hull
HU1 1NQ
t. 0800 4480588
m. 07850 328163
e. info@arcidoodle.co.uk



Client
MR S GREEN

Job Title
**New build Bungalow
BELVEDERE DRIVE.**

Drawing Title
**Levels landscaping, Boundary
Treatments and Vehicular
Charging Point
AS PROPOSED**


Status
Planning Permission

Scale **VARIOUS** Date **MAR2021**



Drawn By **RH** Checked **RH** Approved **RH**

Drg. No. **20-114-02** 108 Rev **A**

04 | 1200mm Fencing Detail
Scale 1:50

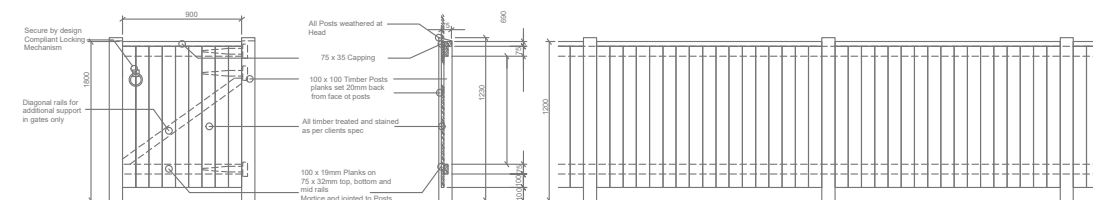

03 | 1800mm Fencing Detail
Scale 1:50

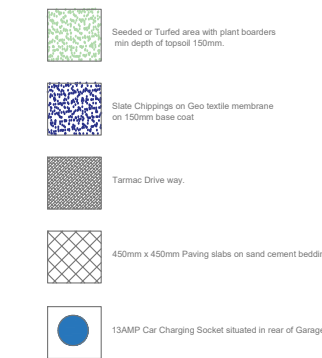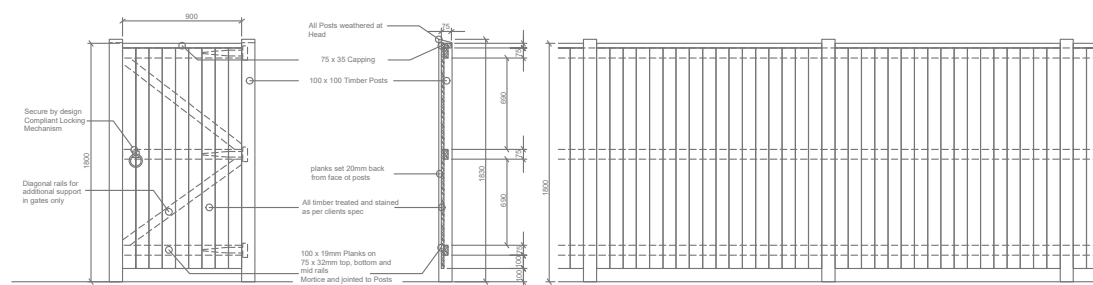

02 | MATERIAL LEGEND
N.T.S