


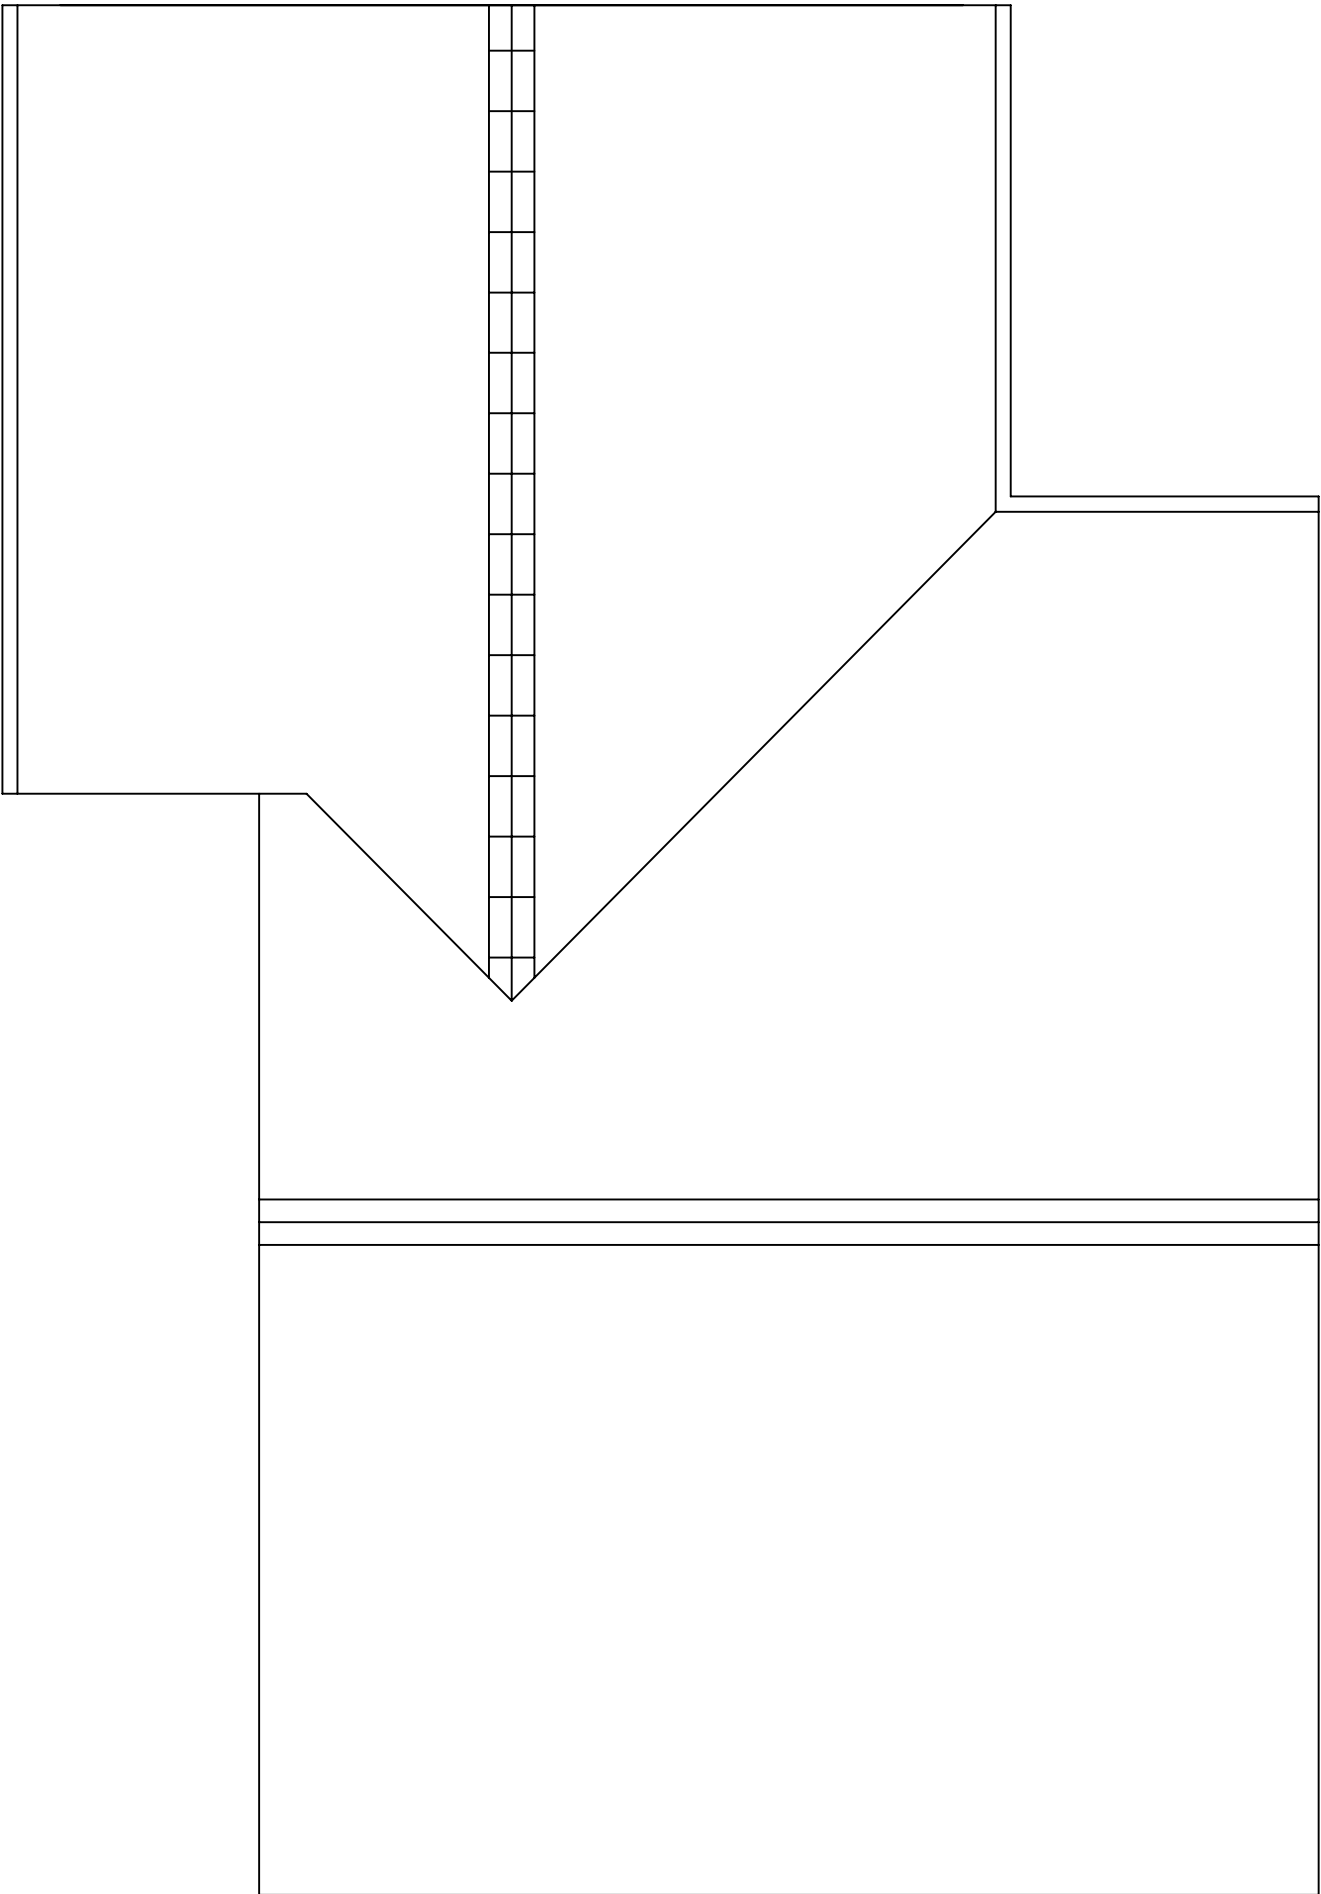

PROPOSED ROOF
PLAN 1:50

Revisions		A. Extension reduced to 3.5m	05-09-15
This drawing is for planning permission only and is not a construction drawing.			
Drawing Title		PROPOSED-ROOF-PLAN	
Job No. - Dwg No.	R&AS/2015/6		-
Client:	MR & MRS R STEVENSON 23 BRAHAM CROFT WIMBORNE DORSET BH20 9BE		
Scale.	1:50		