
Private and Confidential – Commercial in Confidence

Re: Jimmy's Wholesale Fireworks – Warehouse and Storage Area

Appendix 3

1.2500 Location Plan

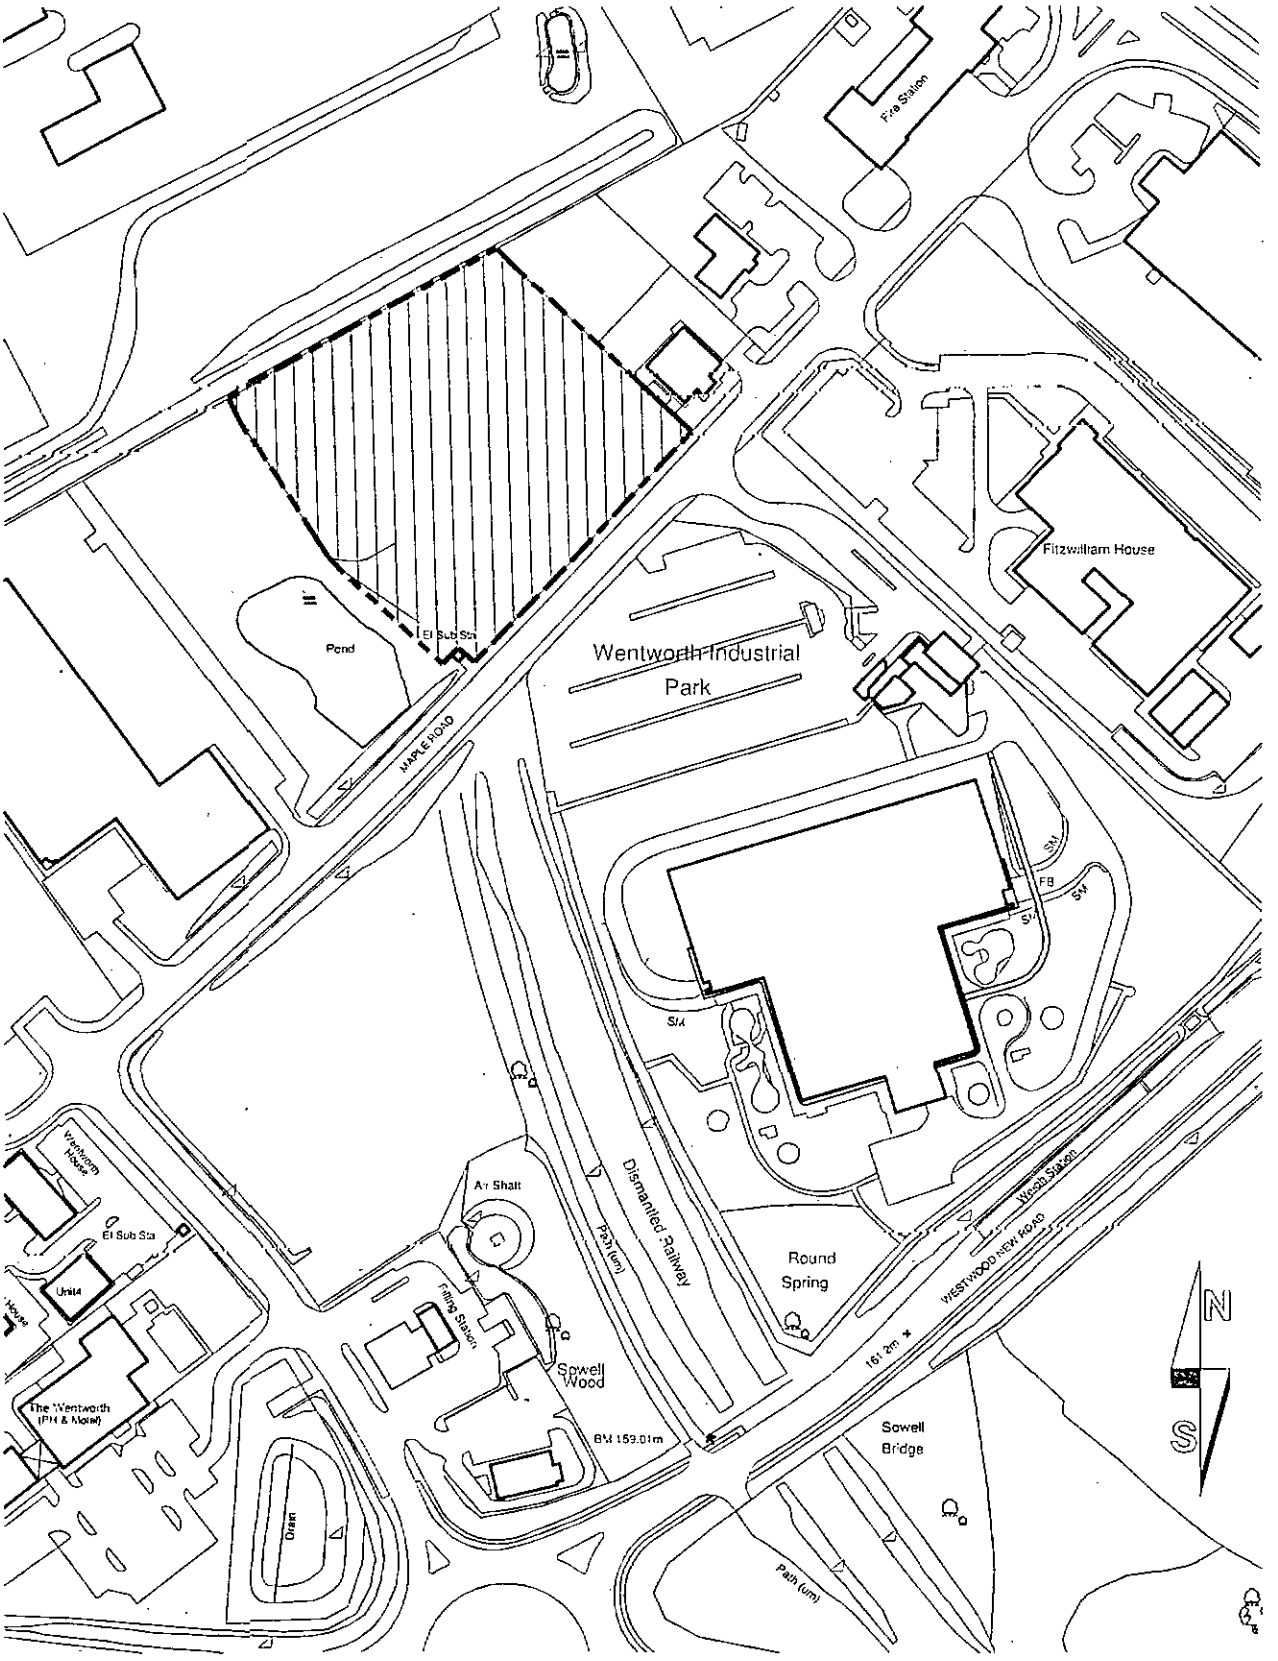

FIRTH PARTNERSHIP

ARCHITECTS - QUANTITY SURVEYORS -
PROJECT MANAGEMENT CONSULTANTS

15 REGENT STREET
BARNSLEY, SOUTH YORKSHIRE
S70 2EG

tel: 01226 206021

fax: 01226 240220

web: www.firthpartnership.co.uk

e-mail: administrator@firth.co.uk

CLIENT	**JIMMY'S WHOLESALE FIREWORKS**
PROJECT	**PROPOSED DEVELOPMENT MAPLE ROAD, TANKERSLEY**
DRAWING TITLE	**LOCATION PLAN**

SCALES	DATE	DRAWN	CHKD
1:2500	15.01.07	CAE	
DRG. NO. 2179/101		**REV**	