
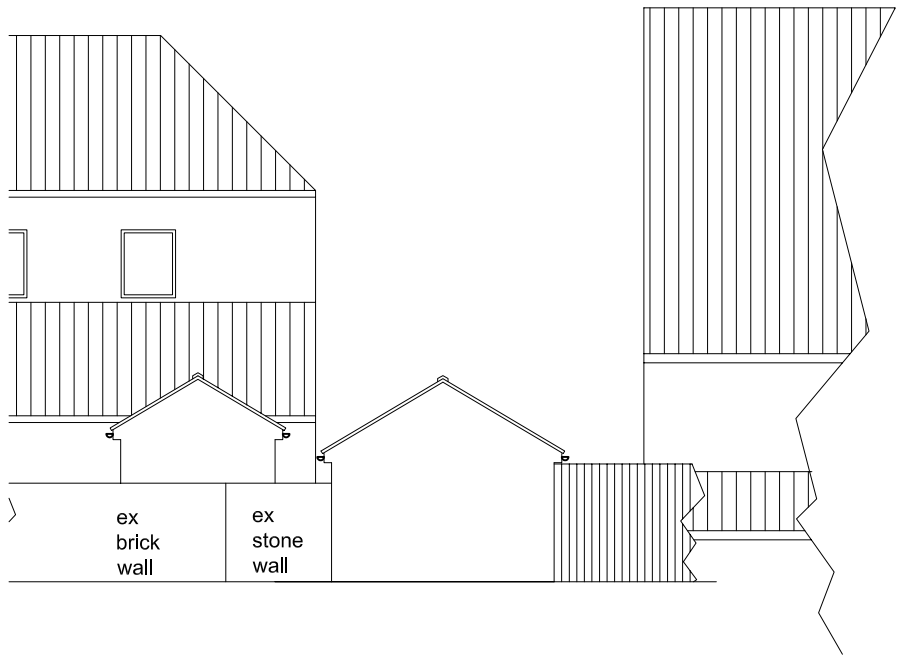


EXISTING
ELEVATION C

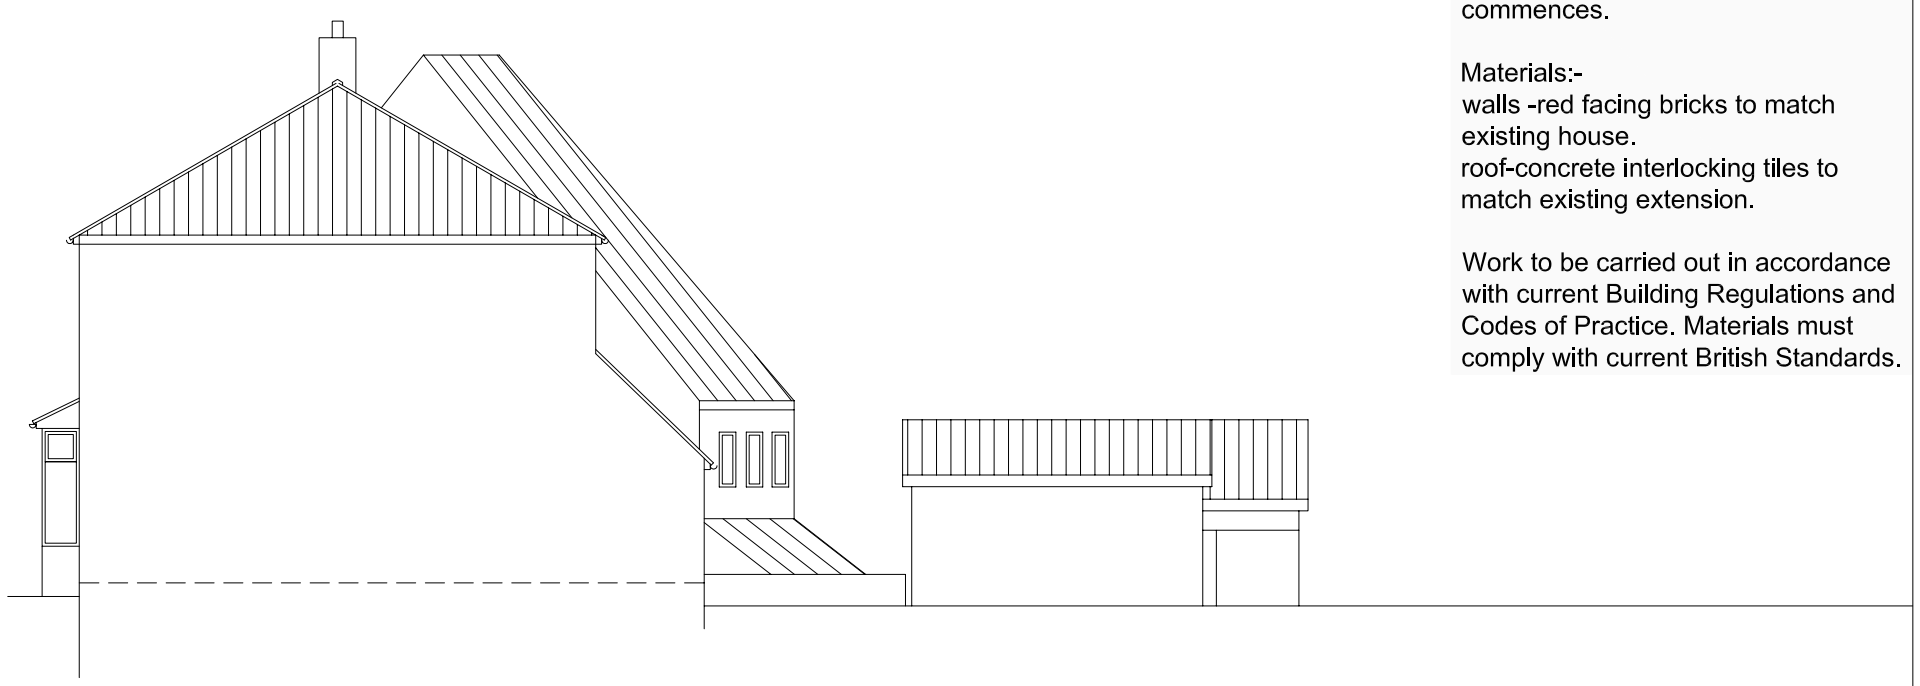


EXISTING
ELEVATION D

Notes
Please do not scale from this drawing.


Contractor to verify sizes before work commences.

Materials:-
walls -red facing bricks to match existing house.
roof-concrete interlocking tiles to match existing extension.

Work to be carried out in accordance with current Building Regulations and Codes of Practice. Materials must comply with current British Standards.

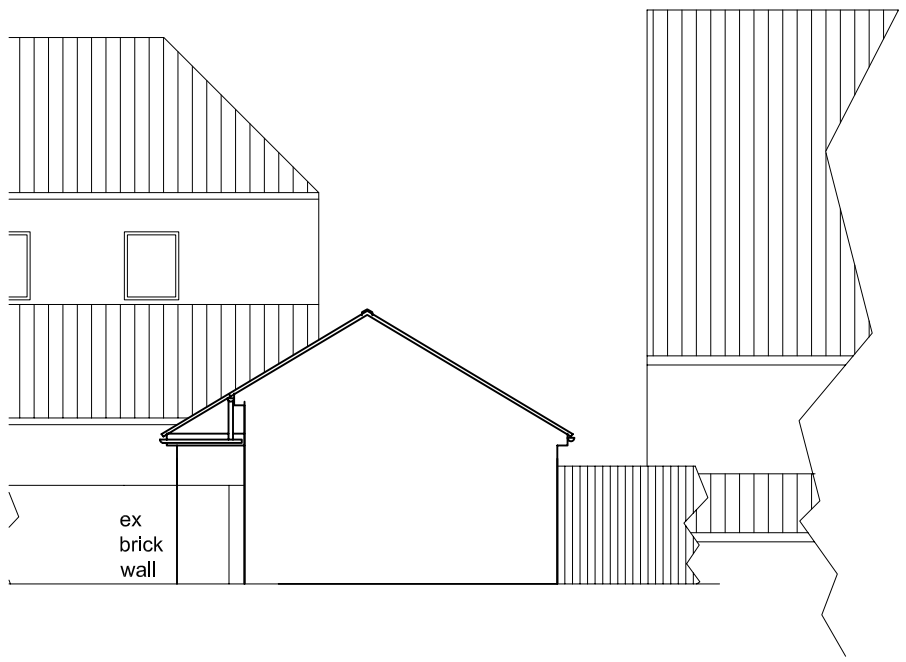

PROPOSED
ELEVATION C

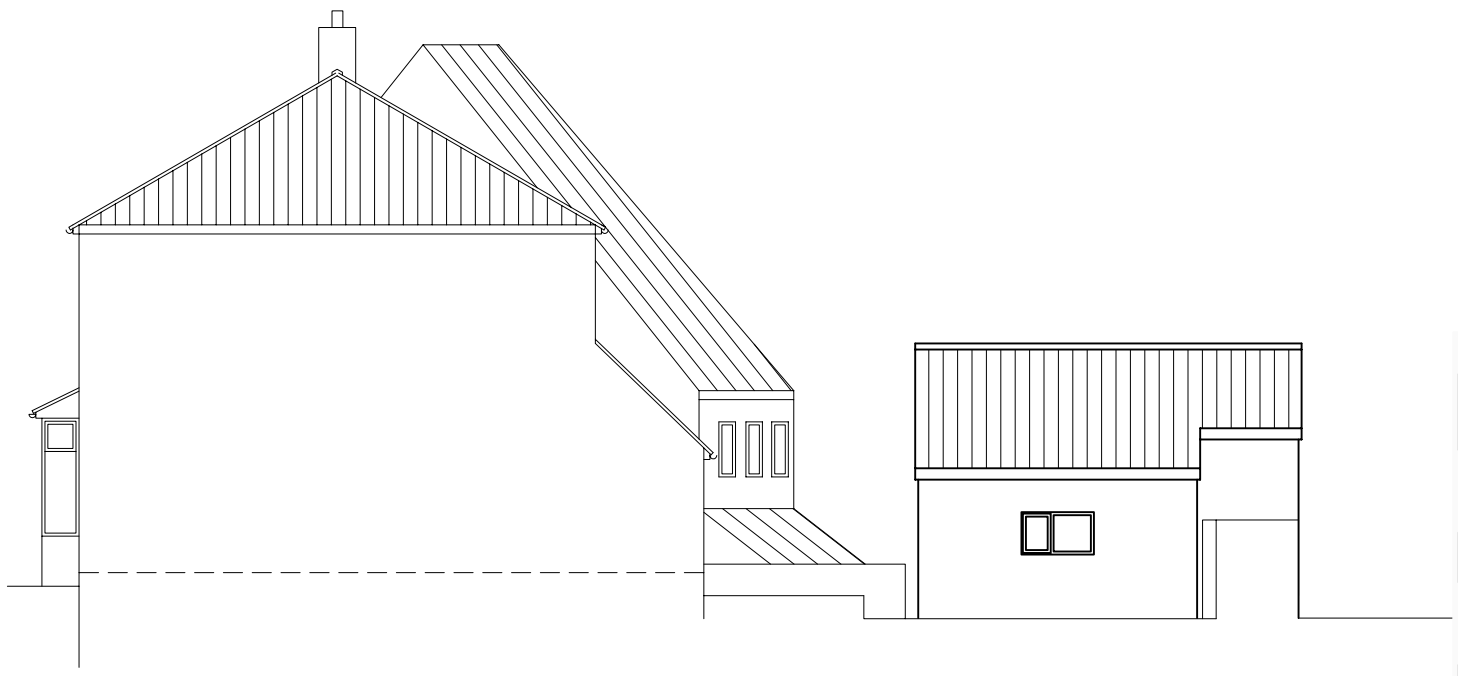

PROPOSED
ELEVATION D

jadenrange ltd
4 THE BIRCHES
BRAMHOPE,
LEEDS
Telephone 0113 2678485
E Mail :jadenrangeltd@tiscali.co.uk

Mr & Mrs P.Turner
1 Cliff Lane, Brierley

New Garage
to Rear

Existing and Proposed
Elevations C and D

SHEET SIZE	SCALE	DATE	DWG NO
A3	1:125	March 2010	CL0310/04

REV A GARA
AND ROOF AM