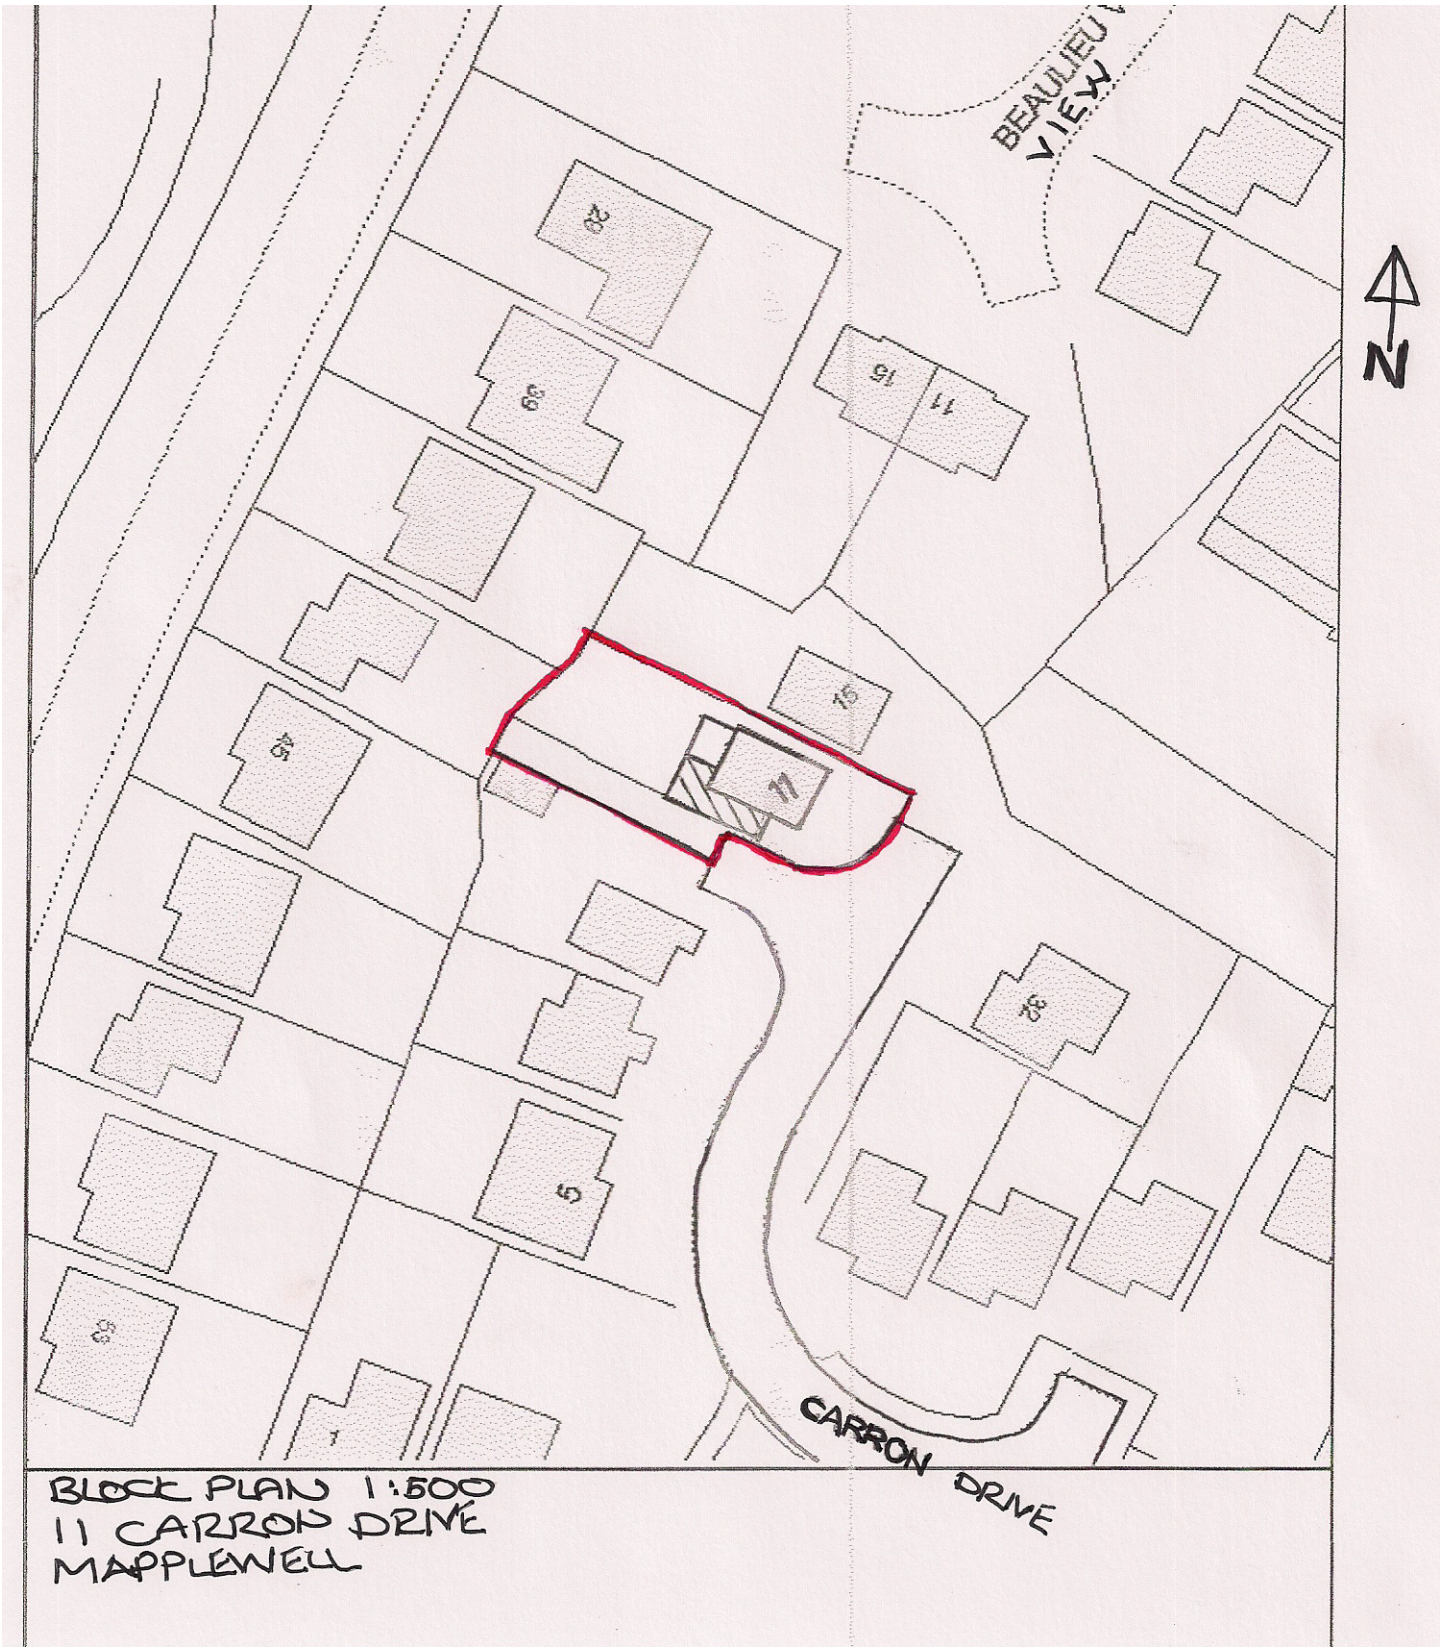


BLOCK PLAN 1:500
11 CARRON DRIVE
MAPPLEWELL