



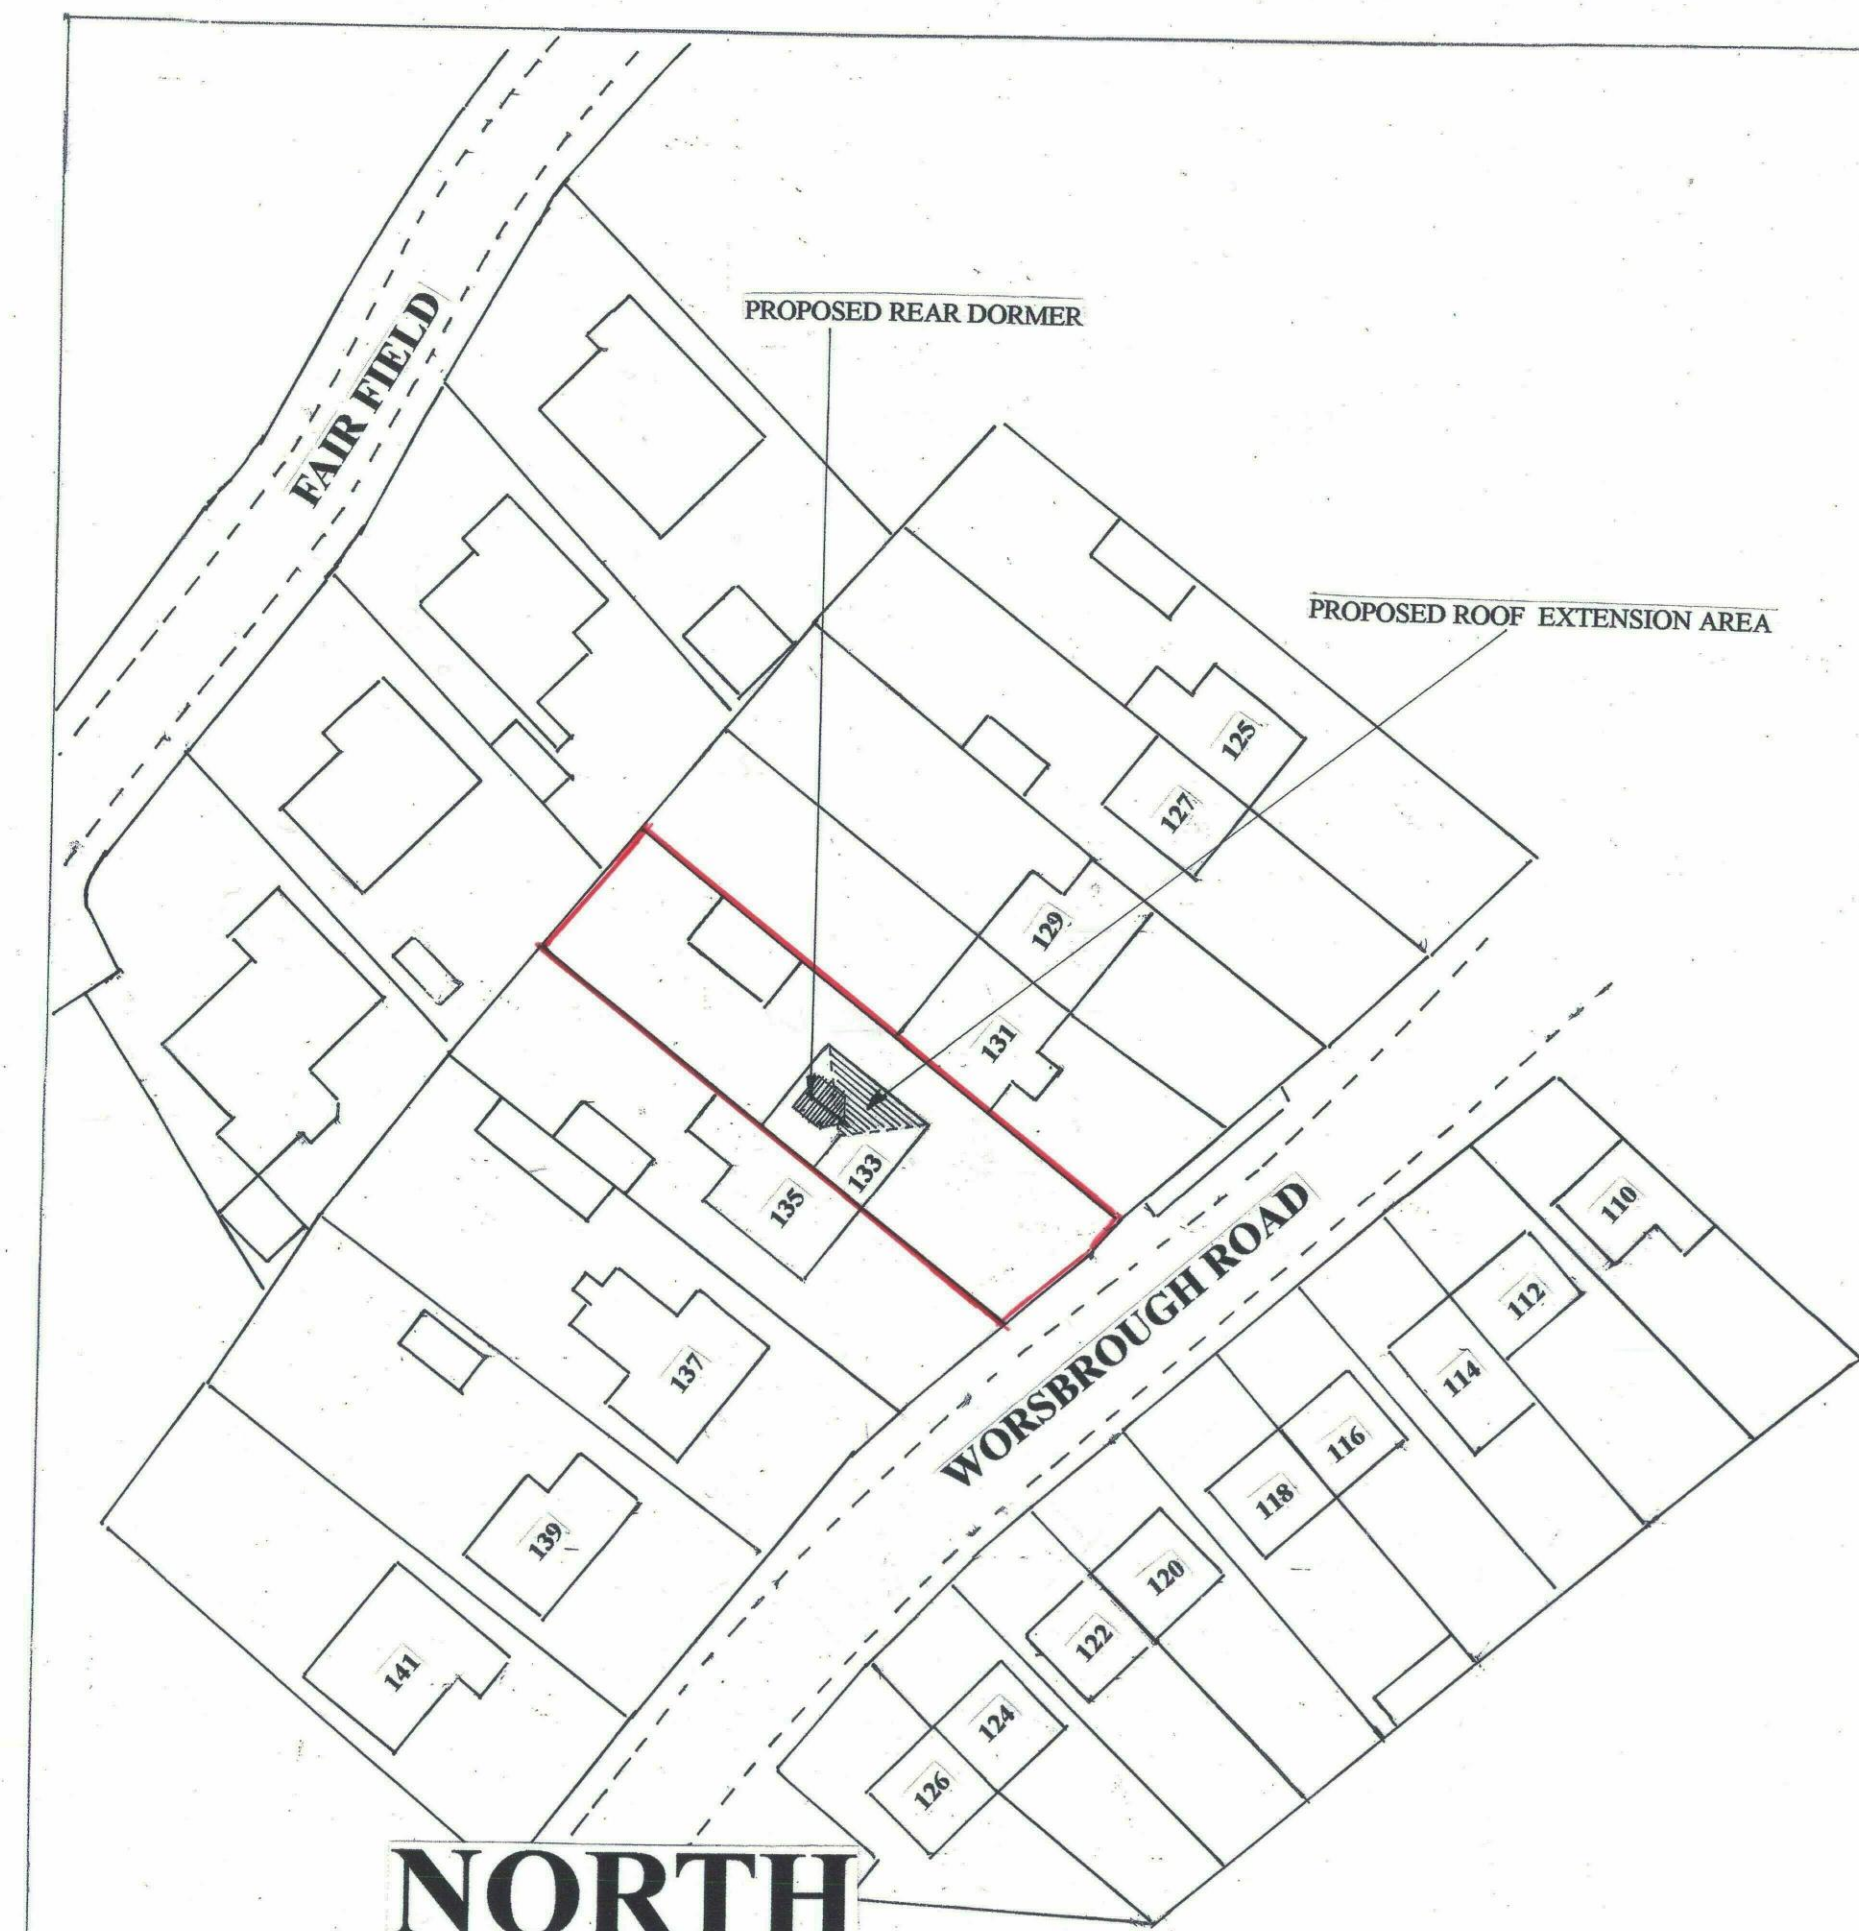

NORTH

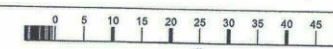

BLOCK PLAN SCALE 1:500



133 Worsbrough Road,
Birdwell,
Barnsley,
S70 5RG

OS MasterMap 1250/2500/10000 scale
Friday, July 21, 2023, ID: MPMBW-01116169
www.blackwellmapping.co.uk

1:1250 scale print at A4, Centre: 434791 E, 402172 N
© Crown Copyright Ordnance Survey, Licence no. 100041041



**BLACKWELL'S
MAPPING SERVICES**
RESIDENTIAL & PROFESSIONAL MAPPING
www.blackwellmapping.co.uk

TEL: 0800 151 2612
maps@blackwell.co.uk

LOCATION PLAN SCALE 1:1250