




SITE PLAN

SCALE: 1/1250.

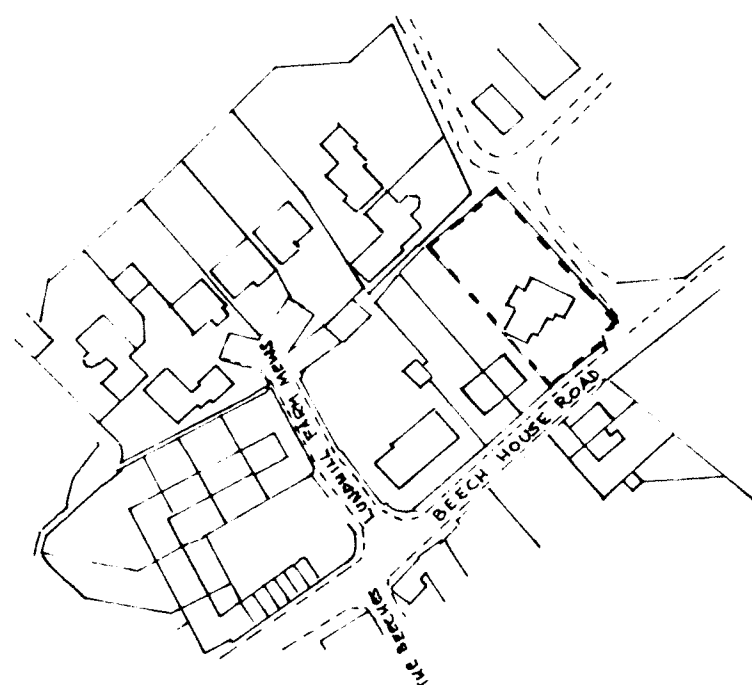


BLOCK PLAN

SCALE: 1/500.

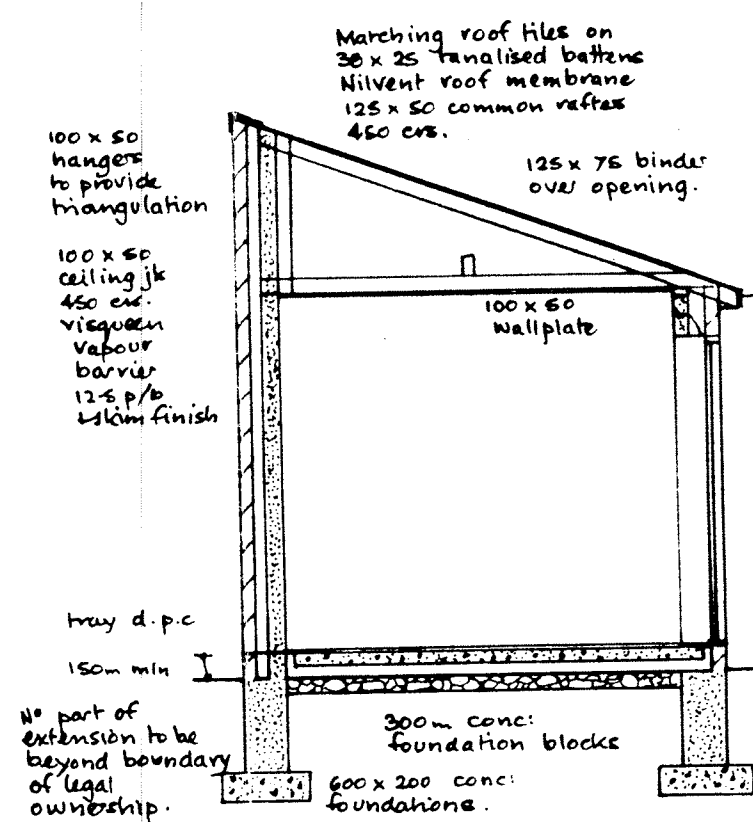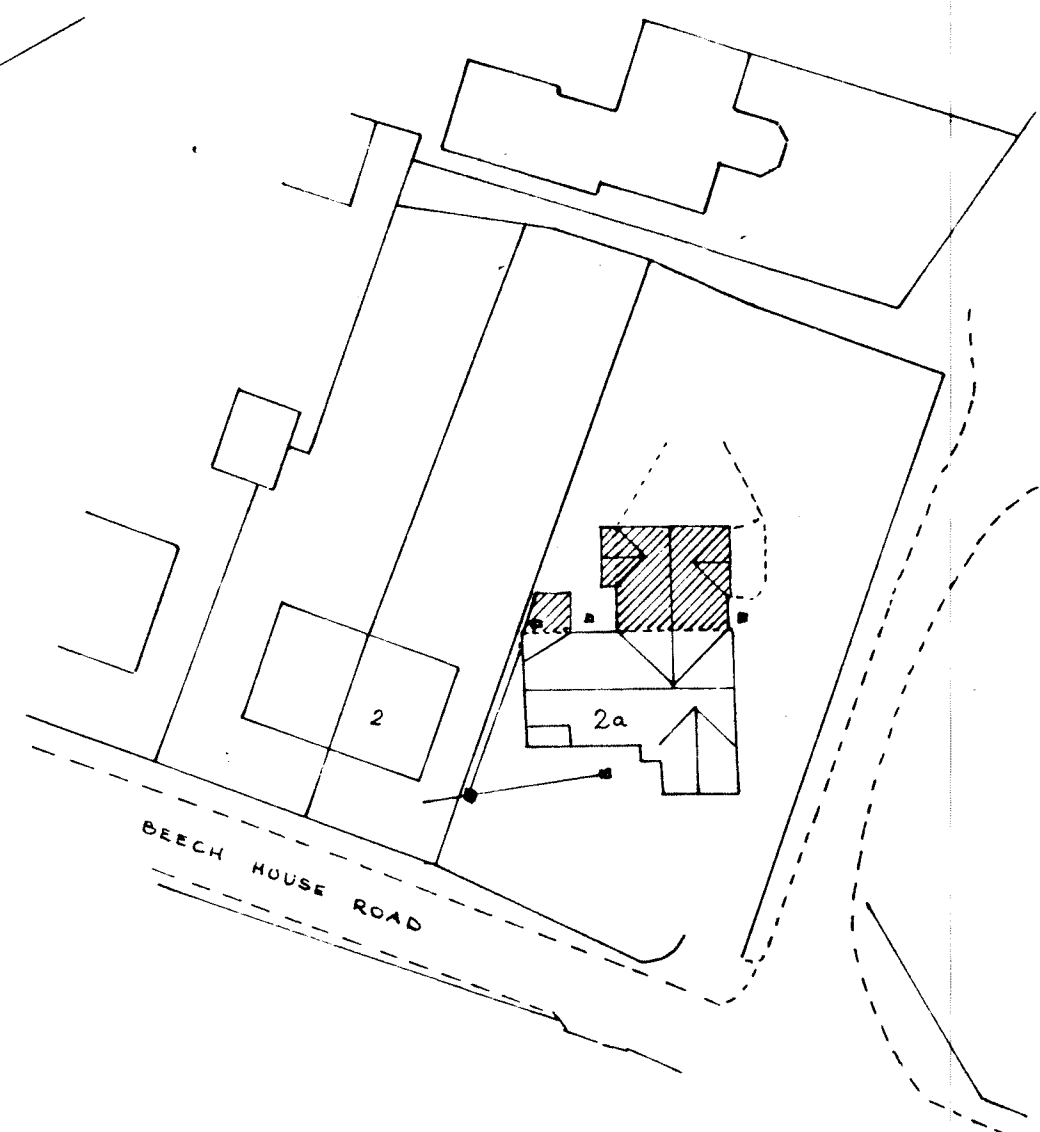


SECTION B-B'

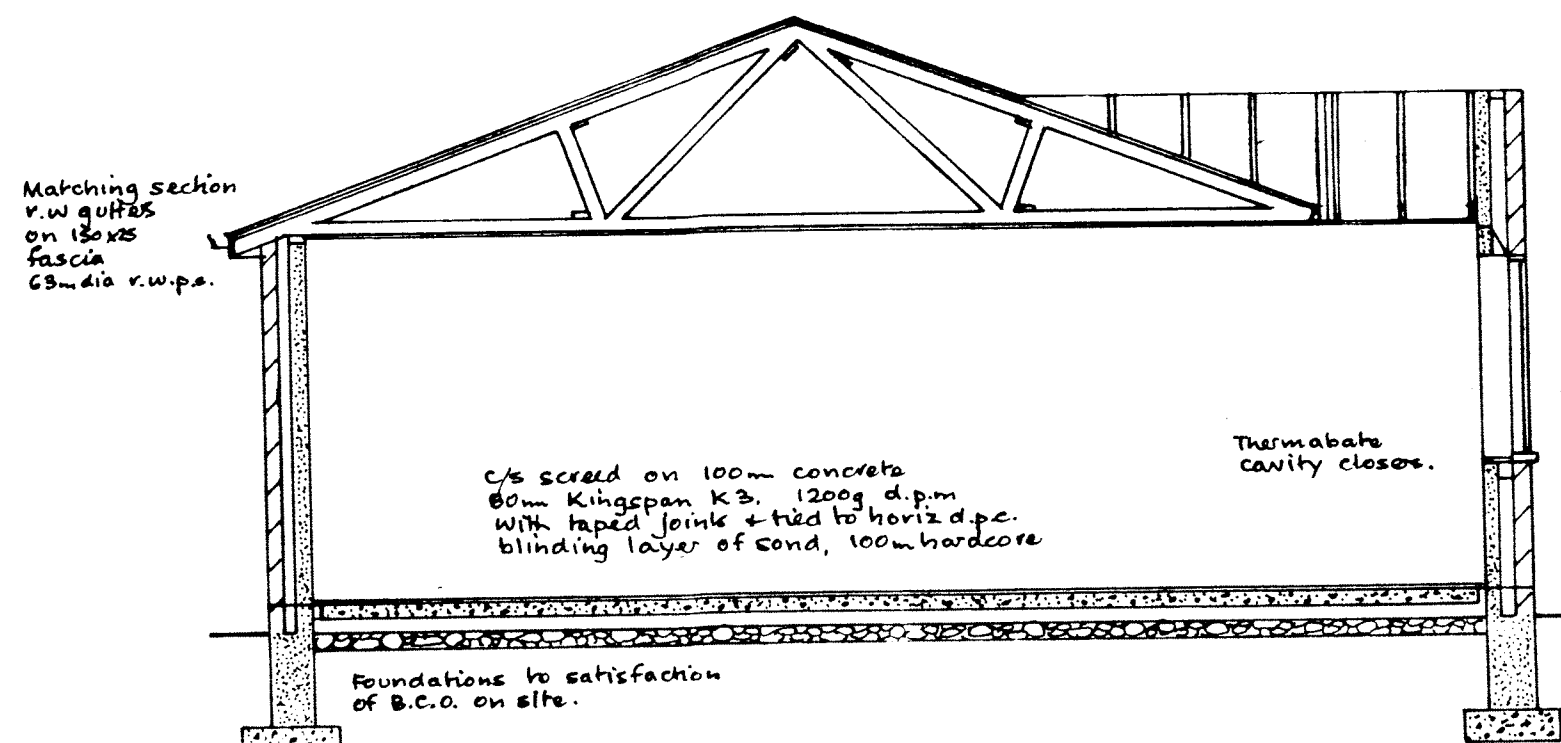


SECTION A-A'

PROPOSED ALTERATIONS AND EXTENSIONS AT 2a BEECH HOUSE ROAD, HEMINGFIELD.
FOR MR & MRS. RONALD WOOD.

SCALE: 1-50, 1-100.

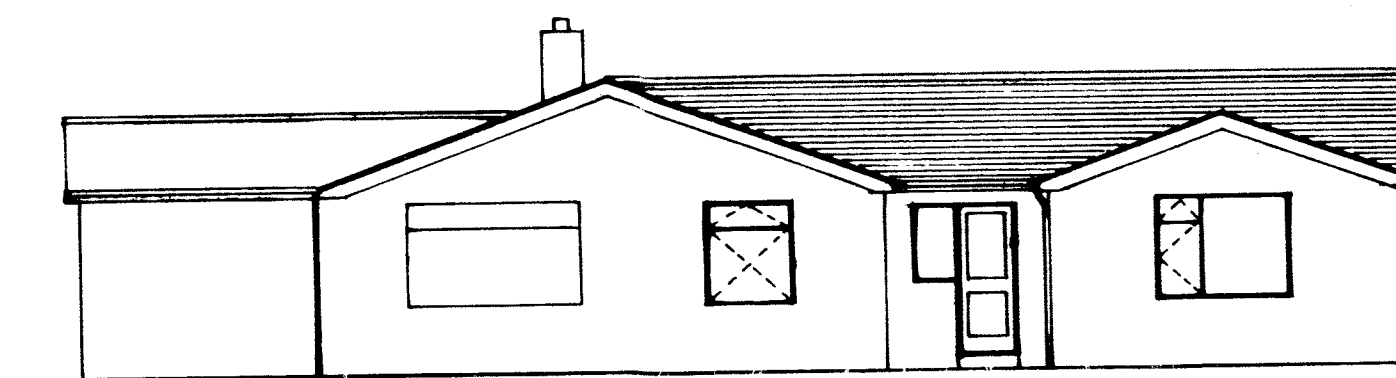


SIDE ELEVATION

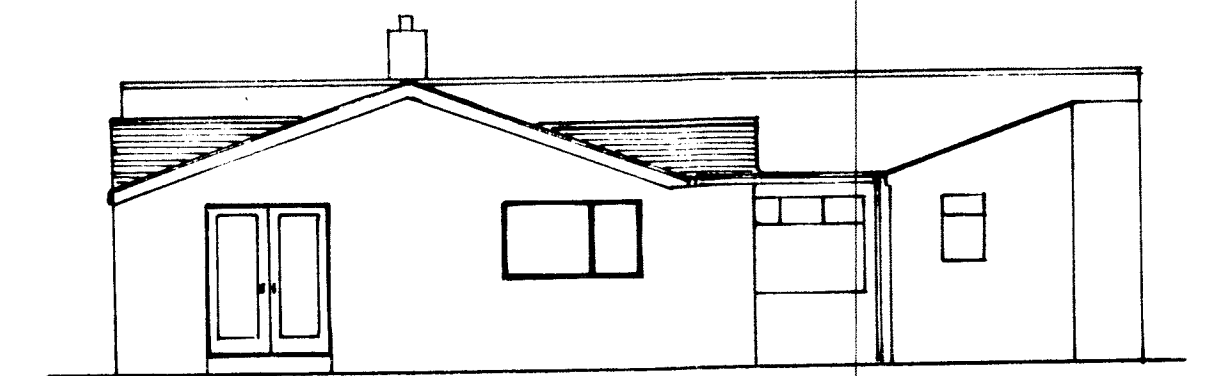


REAR ELEVATION


100mm g.w. drain laid on granular bed & surrounded by 100mm concrete to 1m cub rubble soakaway min. 5m from dwelling subject to satisfactory percolation test.

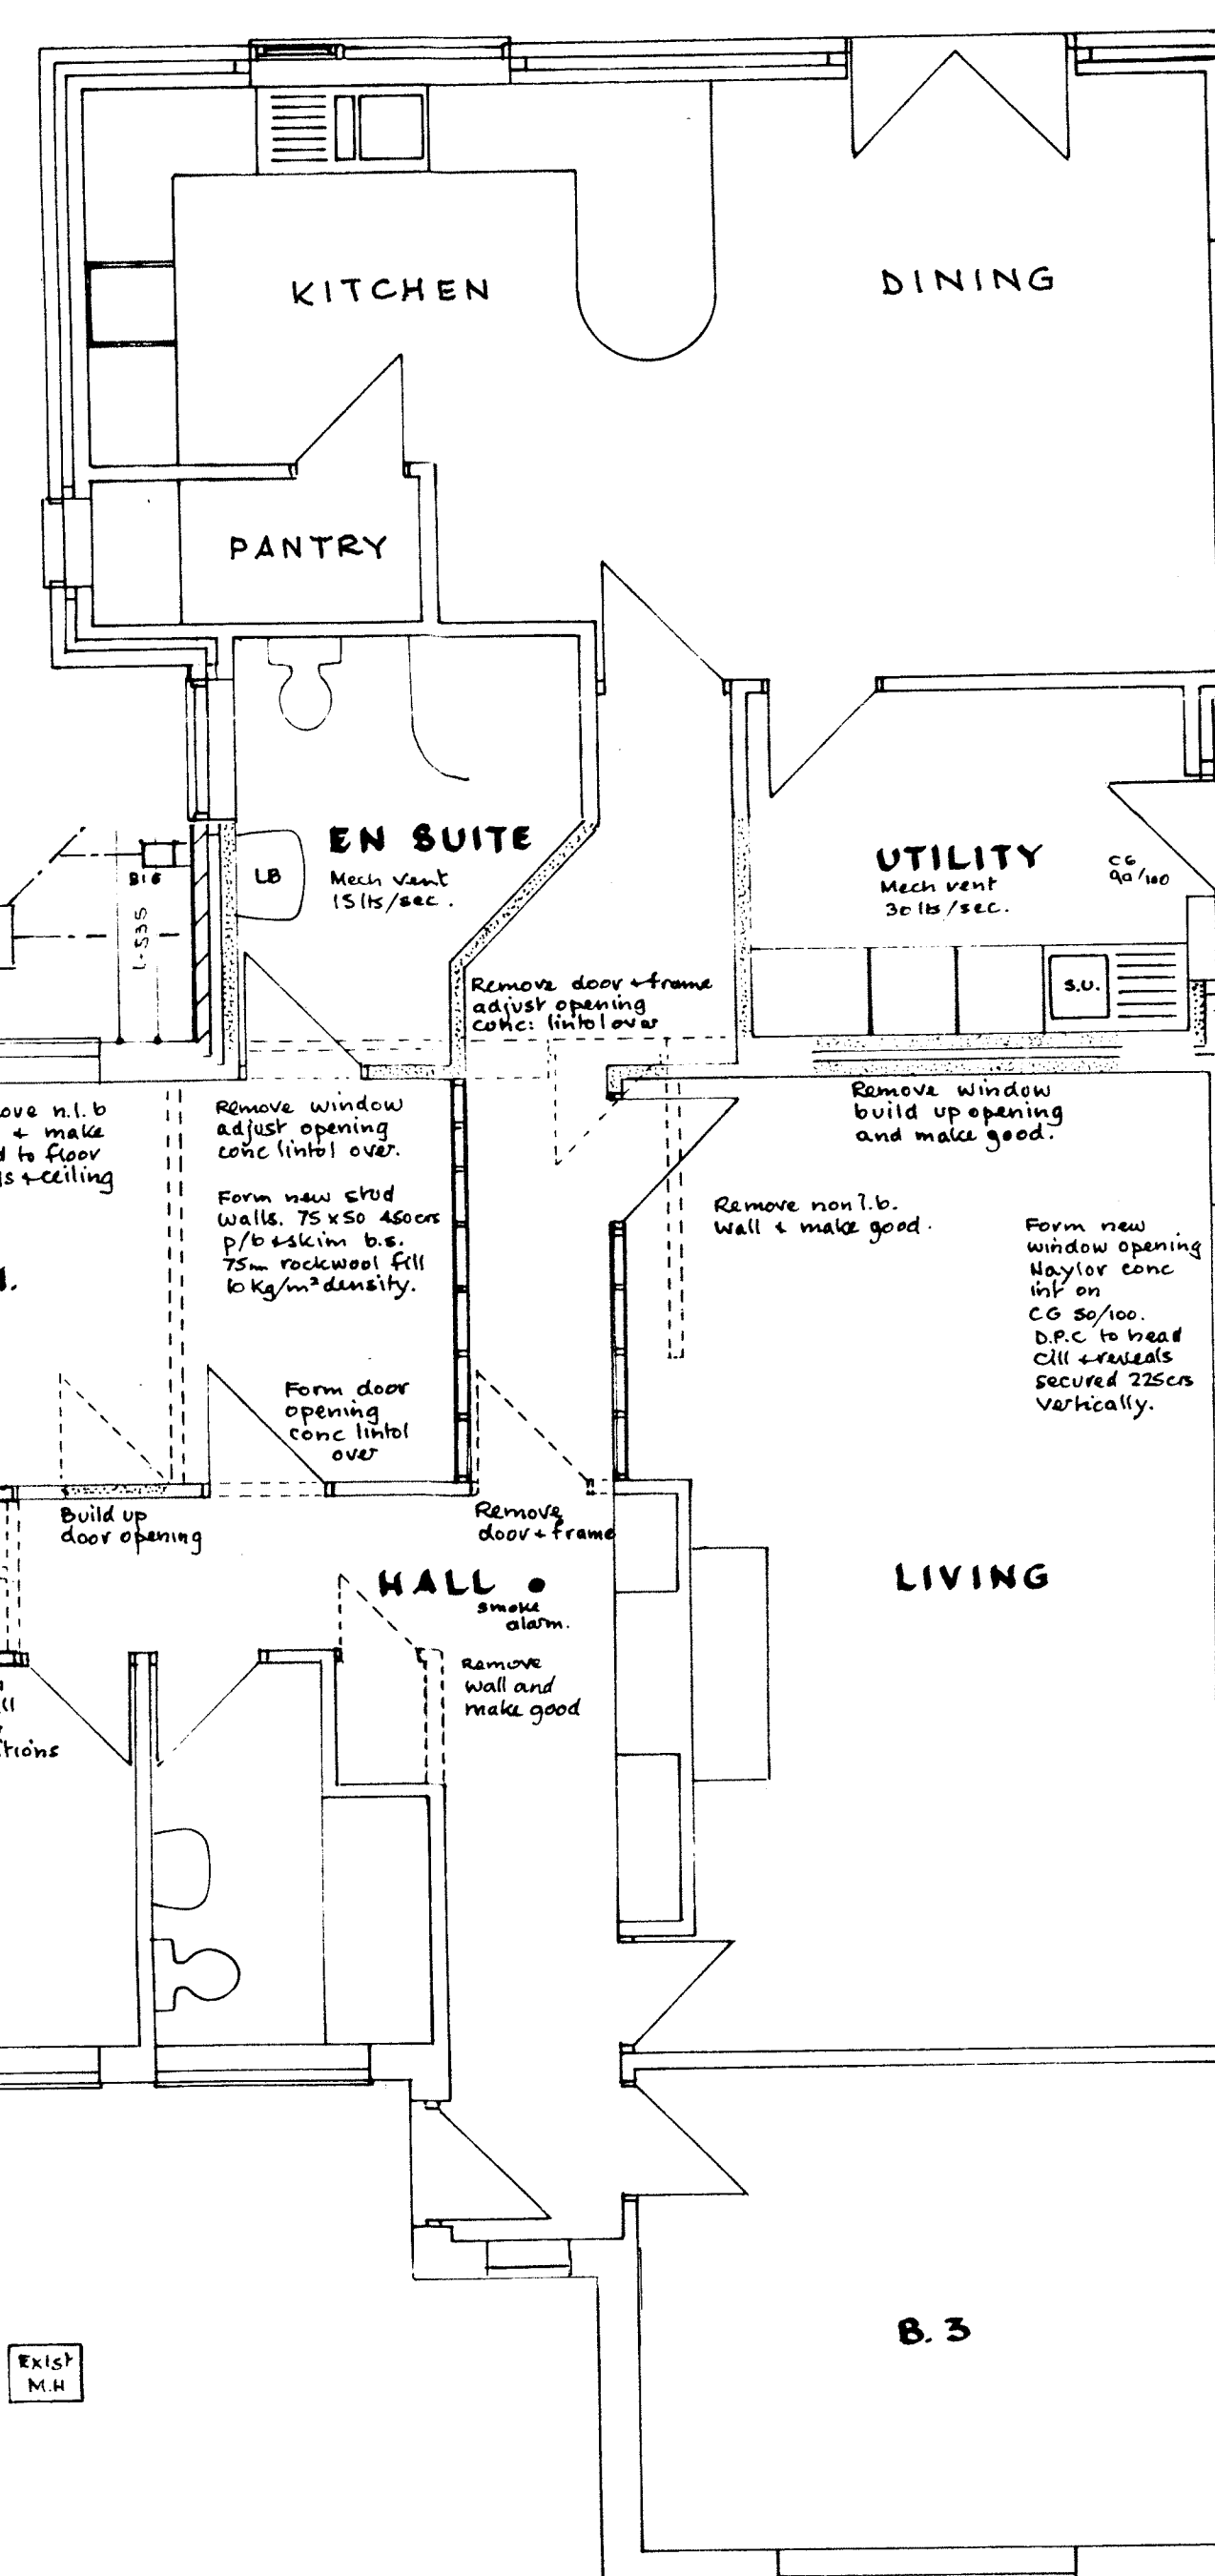


PROPOSED PLAN

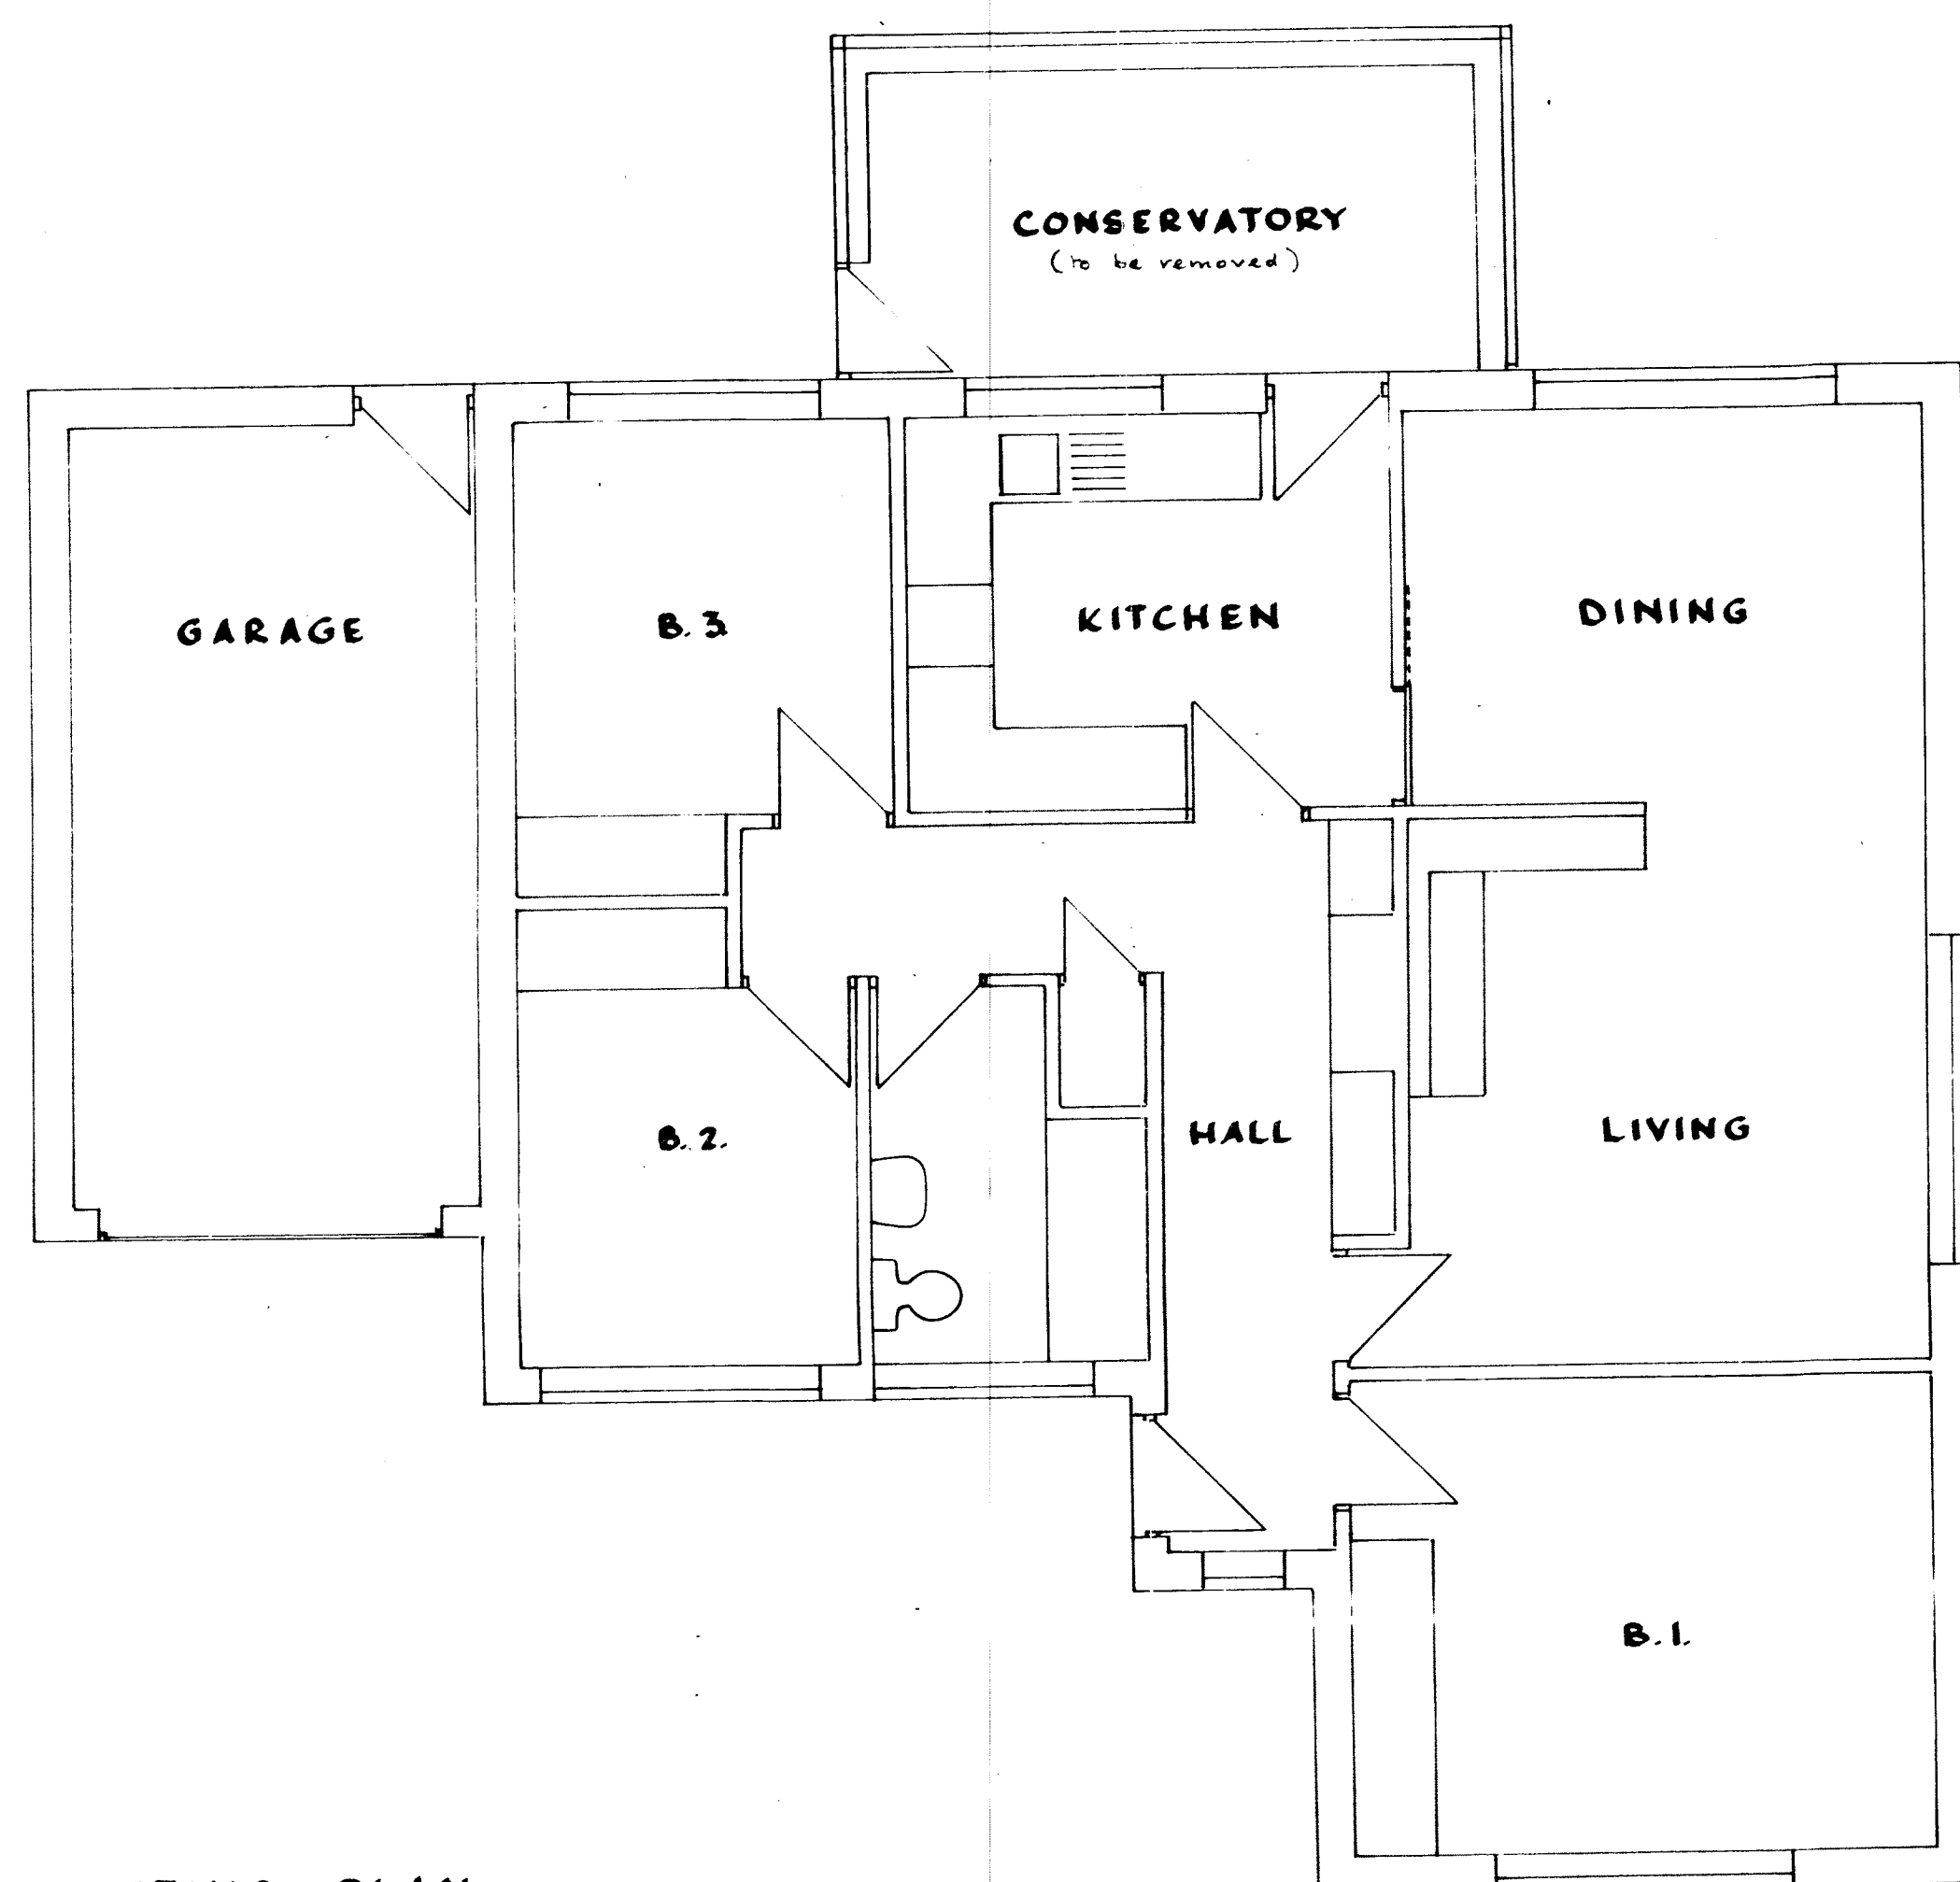


EXISTING PLAN

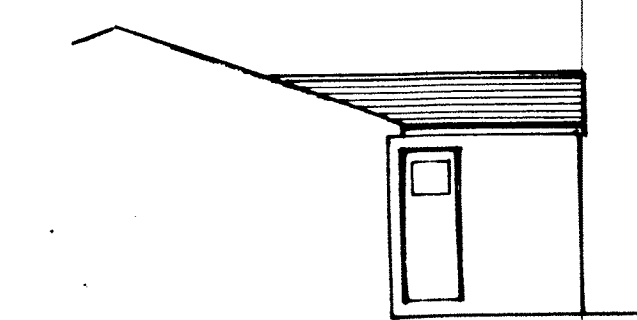


SIDE ELEVATION

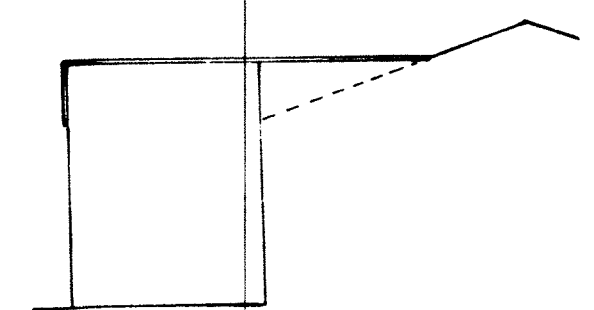


SIDE ELEVATION

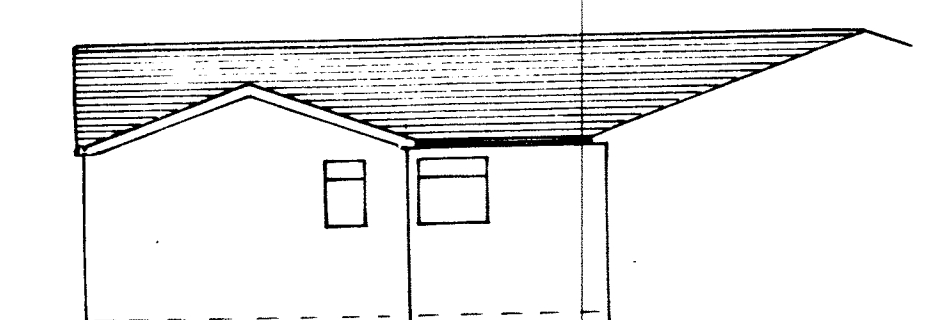

SIDE ELEVATION

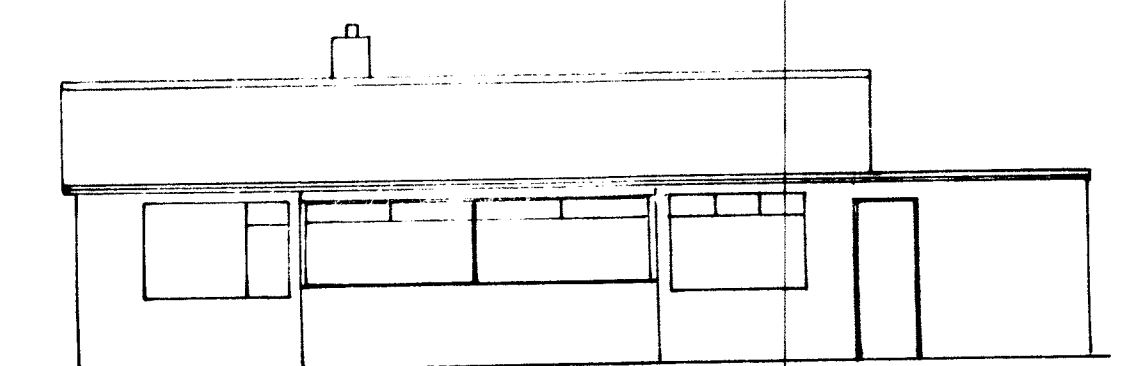

REAR ELEVATION

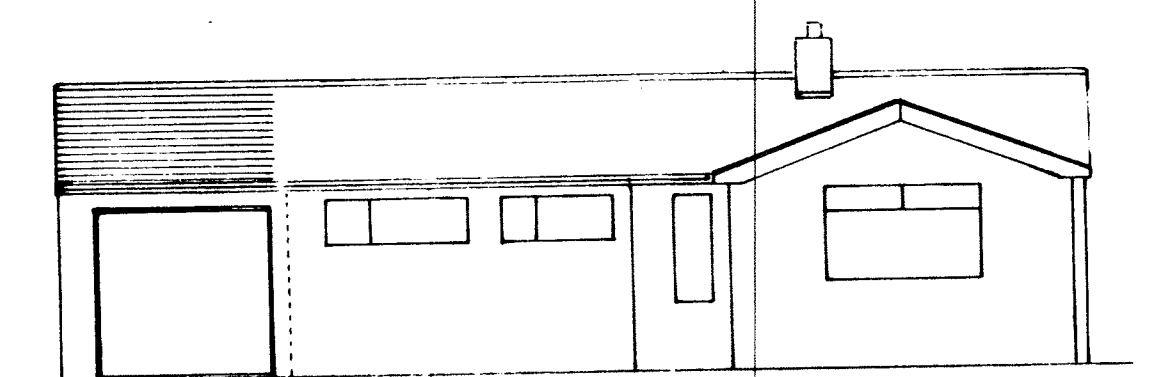

FRONT ELEVATION