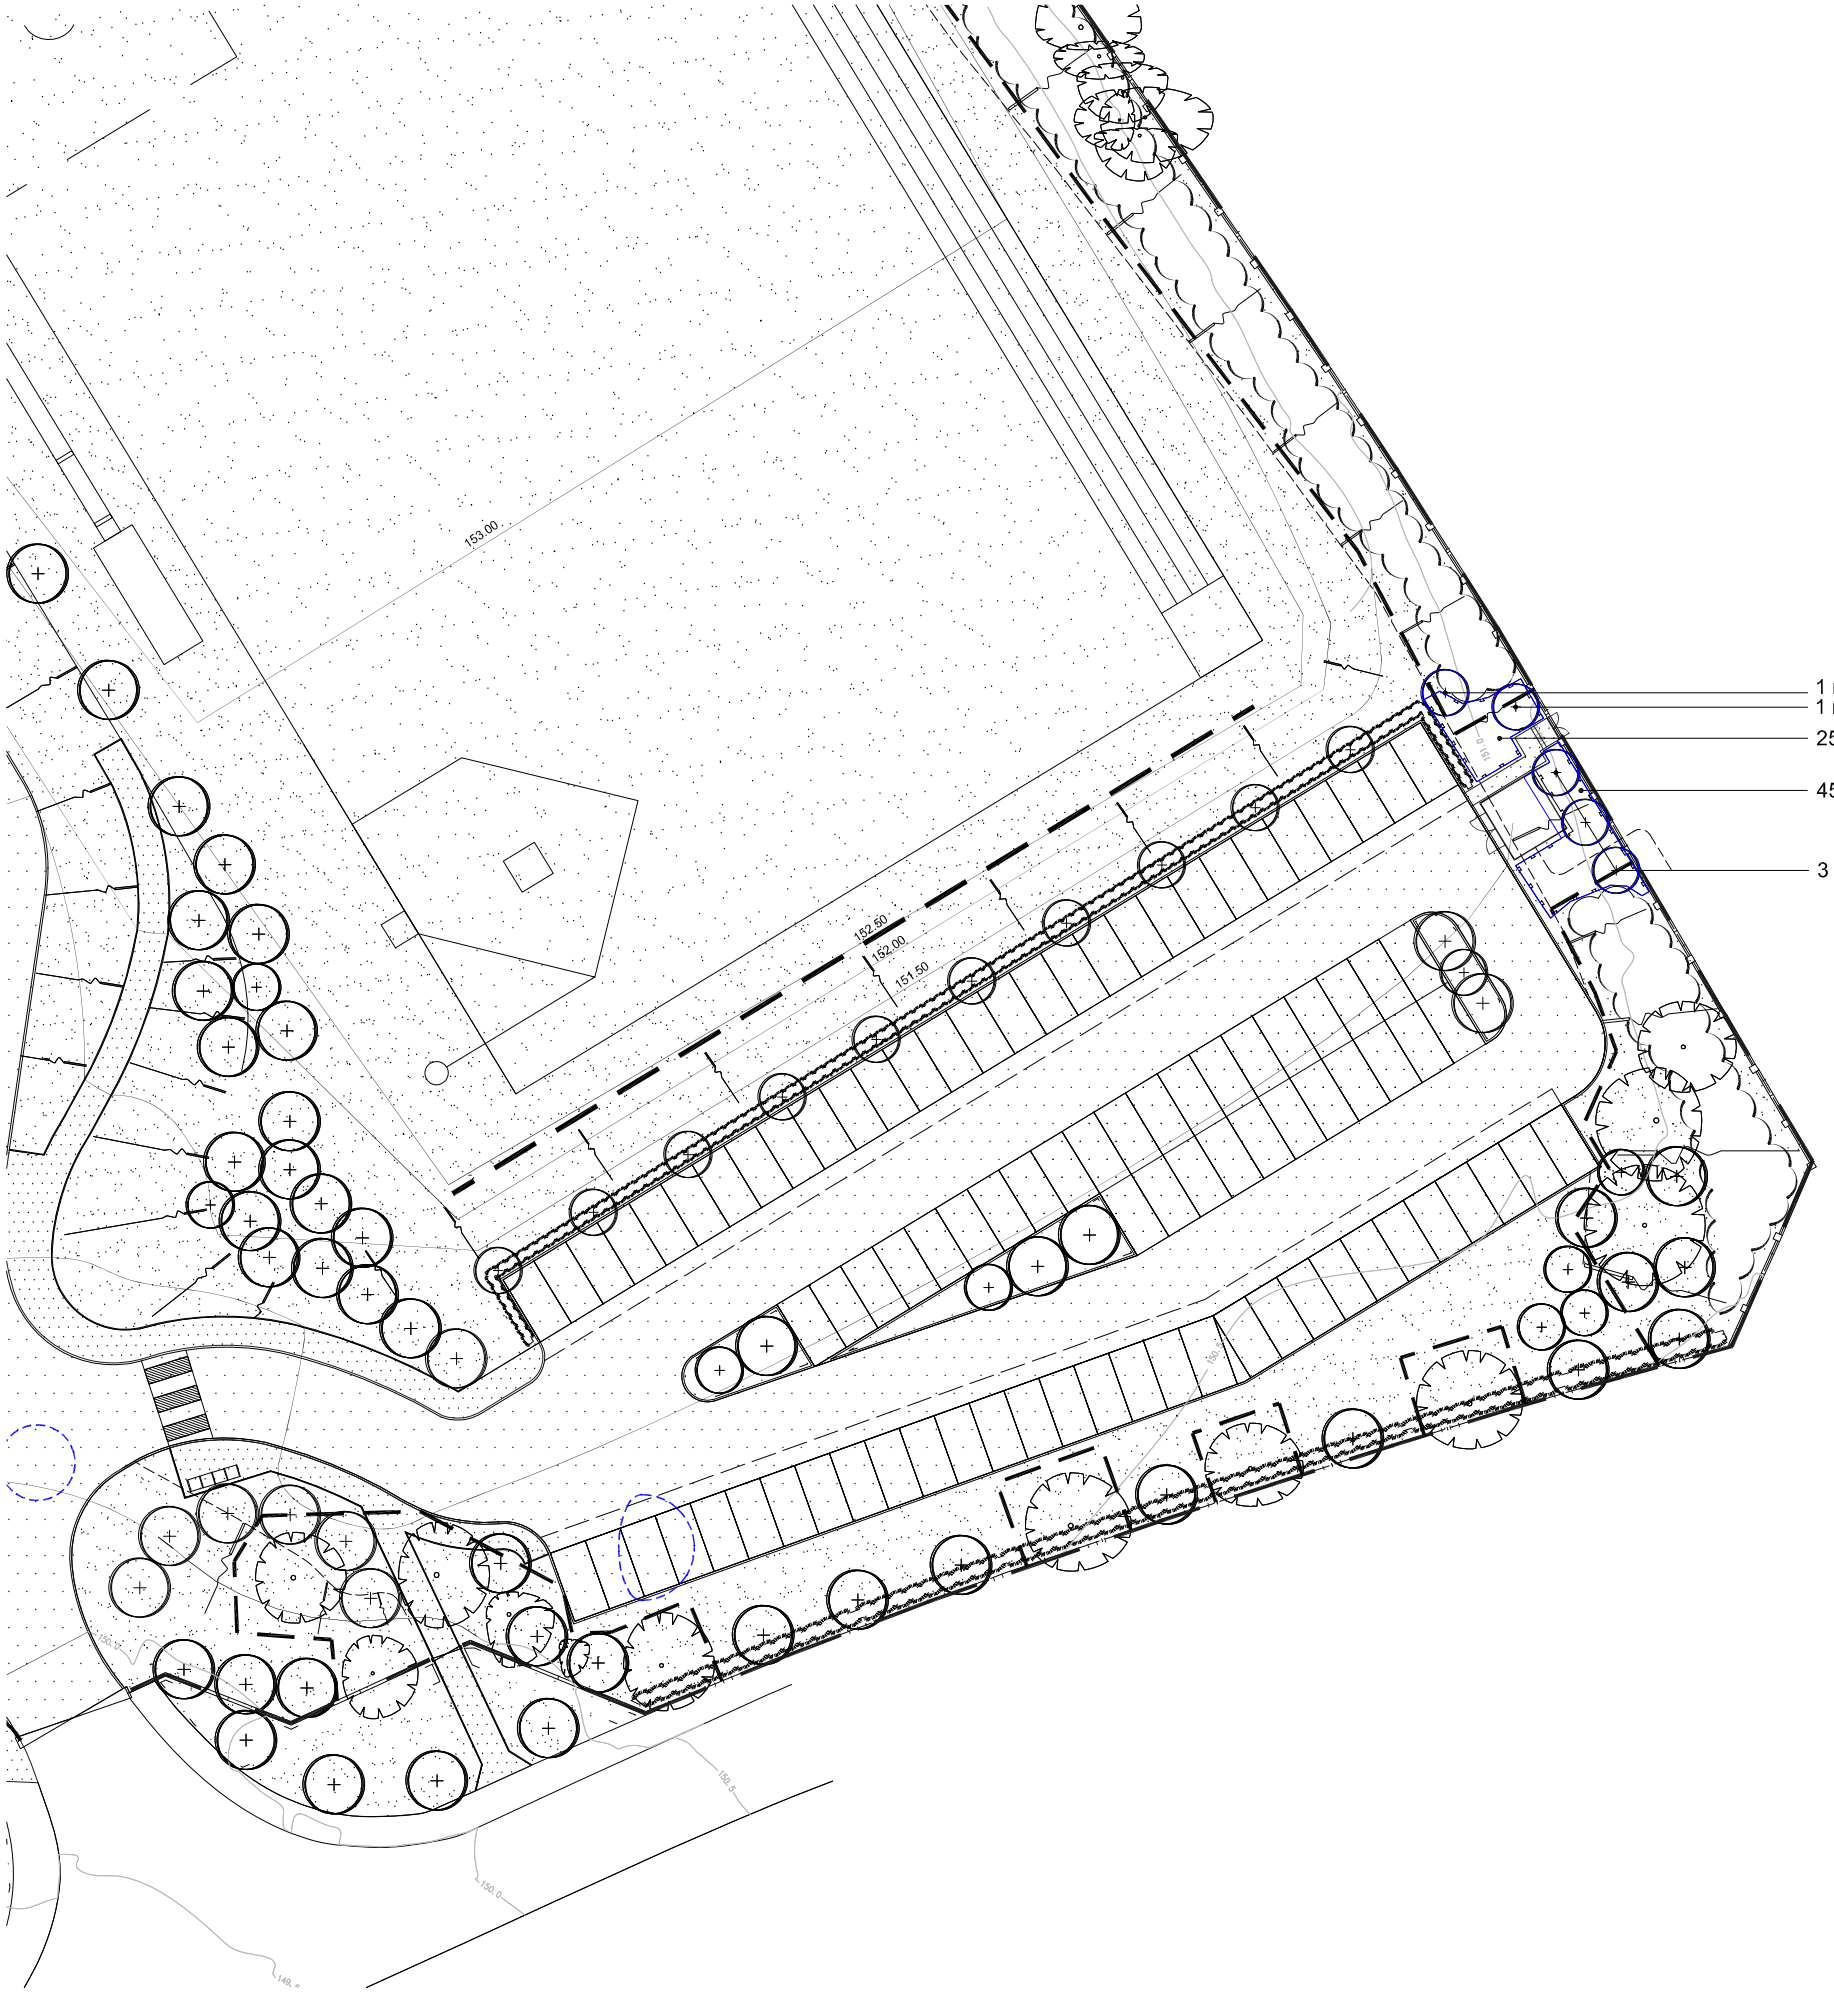


LEGEND

- Existing tree to be retained
- Existing tree to be removed
 Trees will be retained where possible
- Proposed individual tree planting
- Existing hedge to be retained
- Existing structure to be retained
- Proposed structure planting
- Proposed alignment of tree protection fencing.
 Erection of the fence and any works required close to/within the tree protection zone will be undertaken in accordance with BS5837:2005

 NB. Some lengths of fence may be downgraded to chestnut pale fence where existing vegetation is not at risk from construction works. To be agreed with Barnsley MBC Landscape Officer on site.

Proposed Tree Planting

Nr	Abbreviated Text	Plant Name	Height/Spread/Grade	Root	Girth	Form
1	Prun av 'P'	Prunus avium 'Plena'	250-300	RB	8-10	Standard
4	Ac cam	Acer campestre	300-350	RB	10-12	Standard (Selected)

5

Proposed Woodland Mix A - to be planted at 1m centres

Nr	Abbreviated Text	Plant Name	Form	Height/Spread/Grade	Root	% Mix
32	Sal cin	Salix cinerea	Whip	100-120	BR	45.00
7	Sor auc	Sorbus aucuparia	Transplant	60-80	BR	10.00
4	Qu ro	Quercus robur	Feathered	125-200	BR	5.00
7	Qu ro	Quercus robur	Transplant	60-80	BR	10.00
6	Pop tre	Populus tremula	Transplant	60-80	BR	8.00
7	Prun av	Prunus avium	Transplant	60-80	BR	10.00
8	Cra mo	Crataegus monogyna	Transplant	60-80	BR	12.00

71

REV.	DESCRIPTION.	DATE.	REV.	DESCRIPTION.	DATE.
P01	Preliminary Issue	18.03.11			

Barnsley Partnership For Learning

Design Risk Management Reference: BP4L_GRN_AWP_RA_94_BW_LL_01

PROJECT: Barnsley BSF - Greenacre SEN School

DRAWING TITLE: Substation to east of site - Proposed mitigation planting

DRAWING No.: BP4L_GRN_AWP_DR_94_BW_LL_12 | SCALE (A3): 1:500 | DATE: 18.03.11 | DRAWN: SLL | CHKD: JH

Anthony Walker and Partners Limited, 10 Summerhill Terrace, Newcastle upon Tyne, NE4 6EB
Tel: 0191 233 0188 Fax: 0191 261 1527 Email: info@awpenvironment.co.uk www.awpenvironment.co.uk

This document is copyright and must not be used, amended or reproduced in any form without written consent from Anthony Walker & Partners