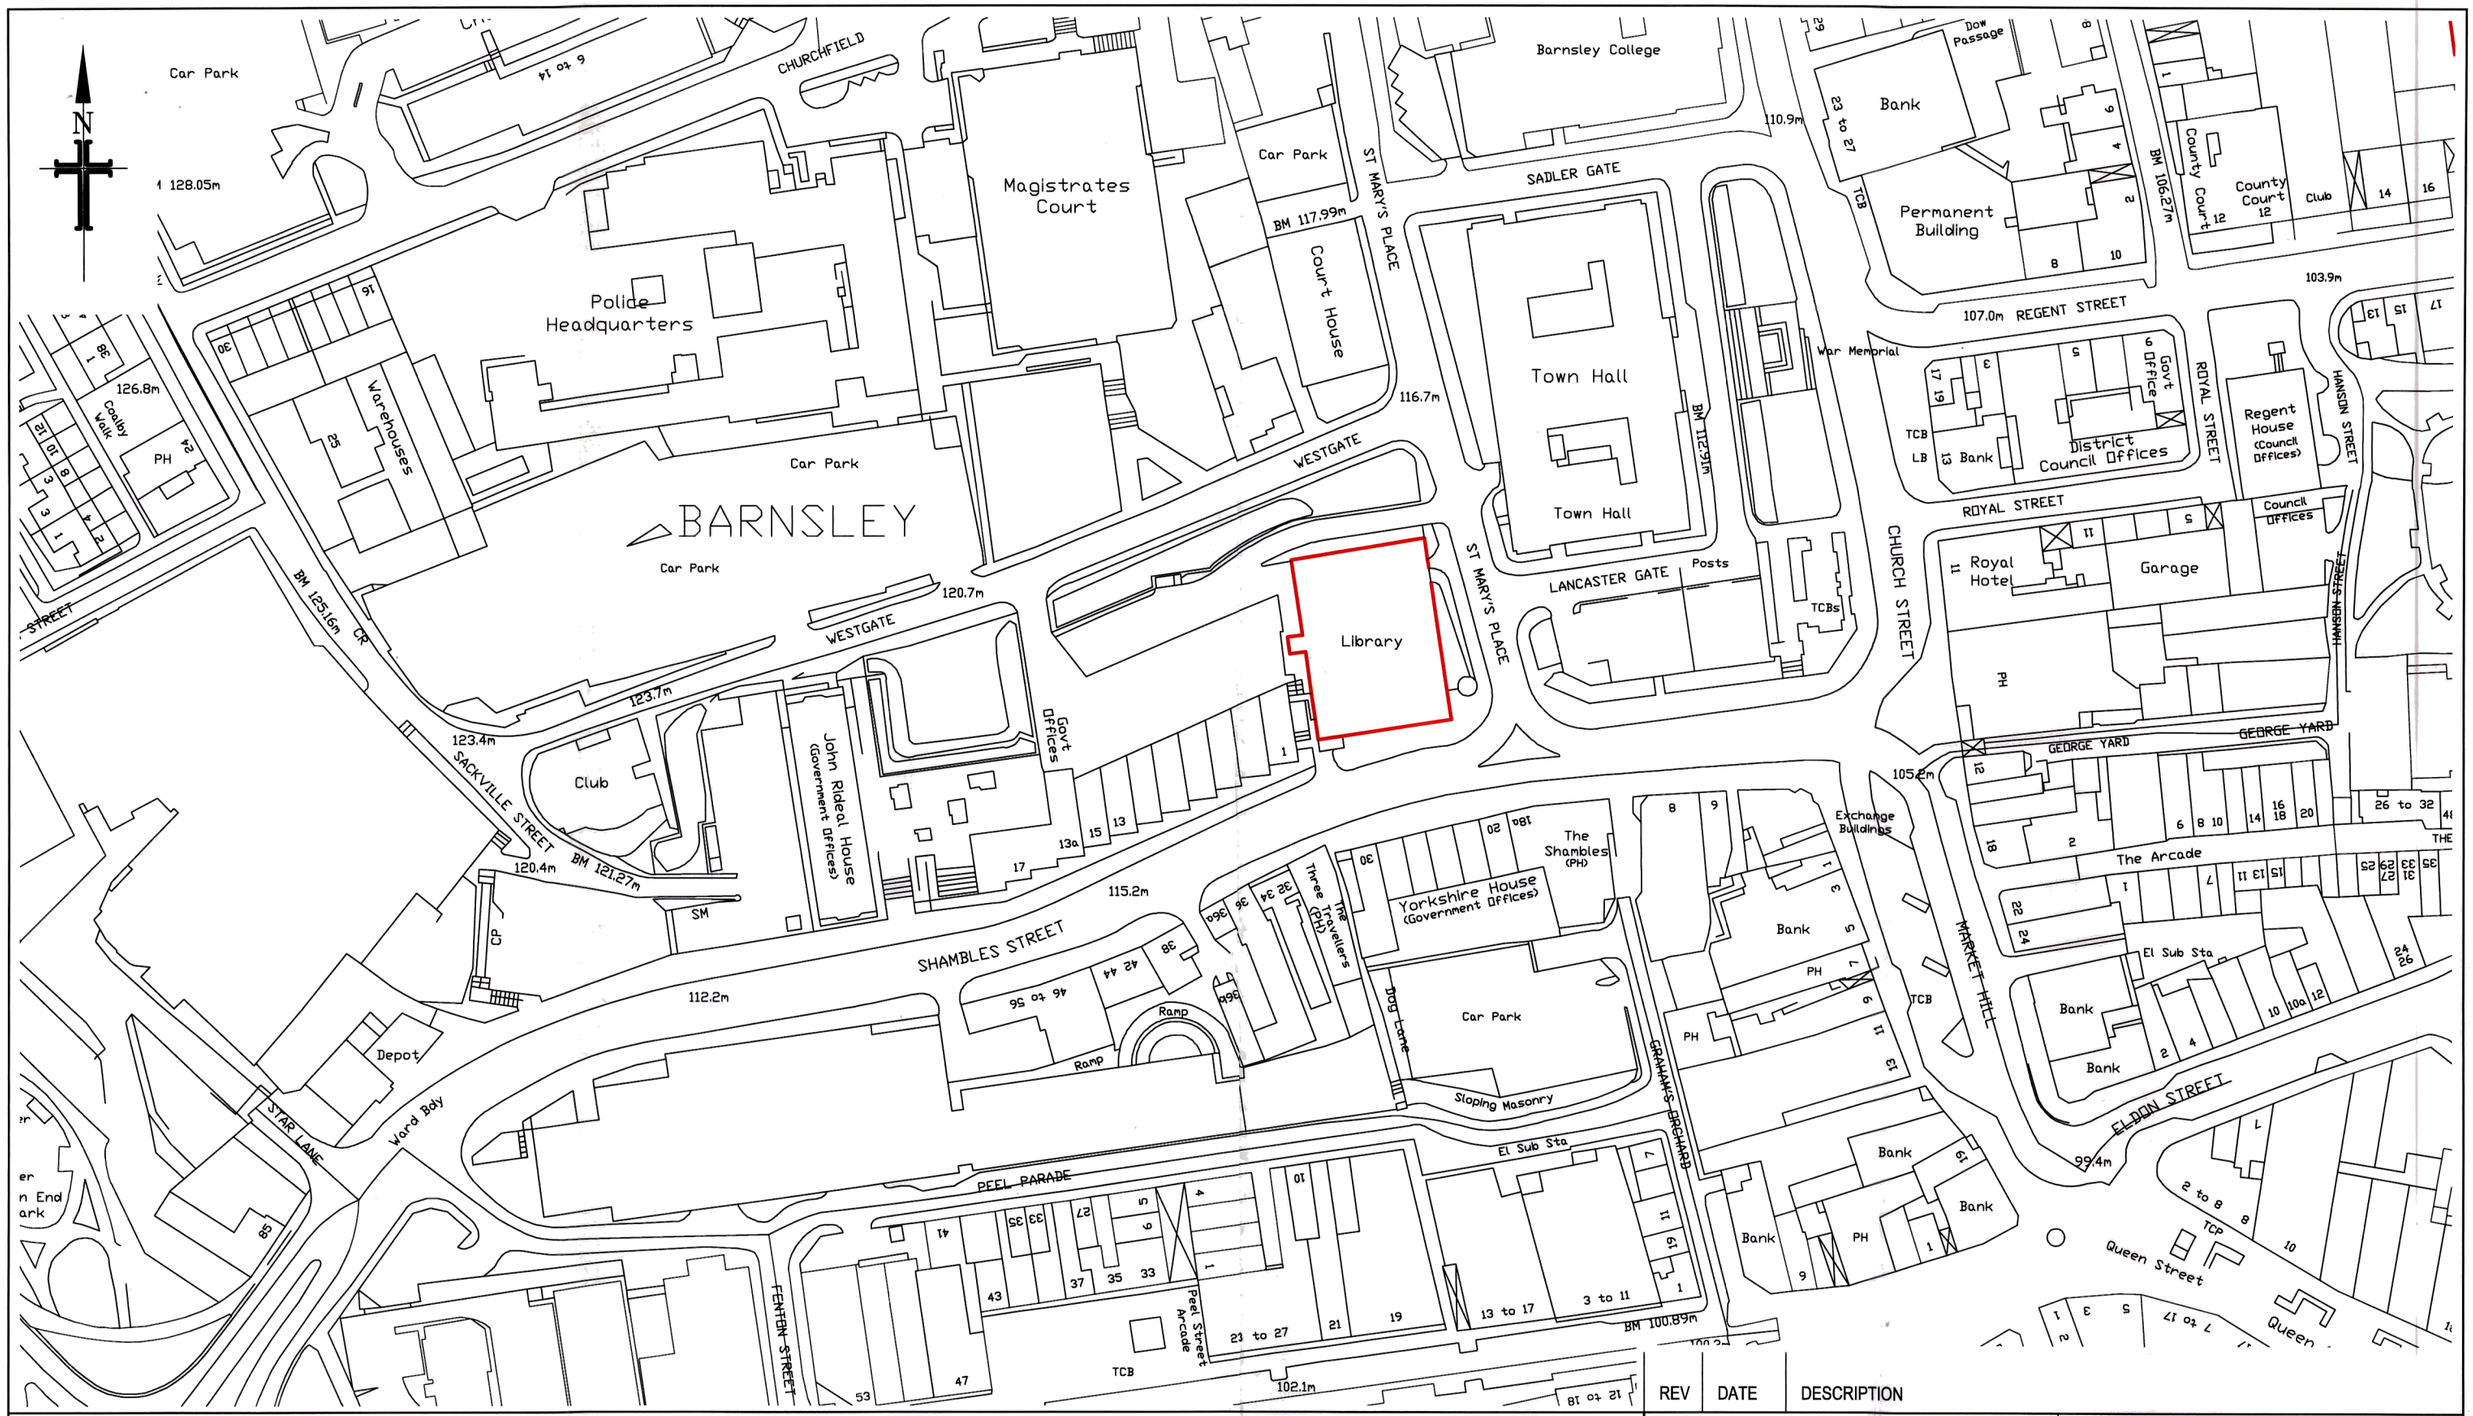


REV	DATE	DESCRIPTION

nps group

NPS BARNSLEY LTD

PO BOX *634*
BARNSLEY
SOUTH YORKSHIRE, S70 9GG
TEL: *01226 774605* FAX: *01226 774399*
EMAIL: enquiries@nps·co·uk

Head Office:
Lancaster House, 16 Central Avenue, St Andrews Business Park, Norwich, NR7 0HR Tel: 01603 706000 Fax: 01603 706001

Other Office locations can be found on website : www.nps.co.uk

PROJECT
CENTRAL LIBRARY
SHAMBLES STREET
BARNSLEY

SUBJECT
LOCATION PLAN

CLIENT

CAD FILE REF	DATE	SCALE
	Sept 11	1:1250
REV	DRAWN	CHECKED
	ab	
PROJECT NR	DRAWING NR	
F 320	01	

© NPS This drawing may not be reproduced in any form without prior written agreement