


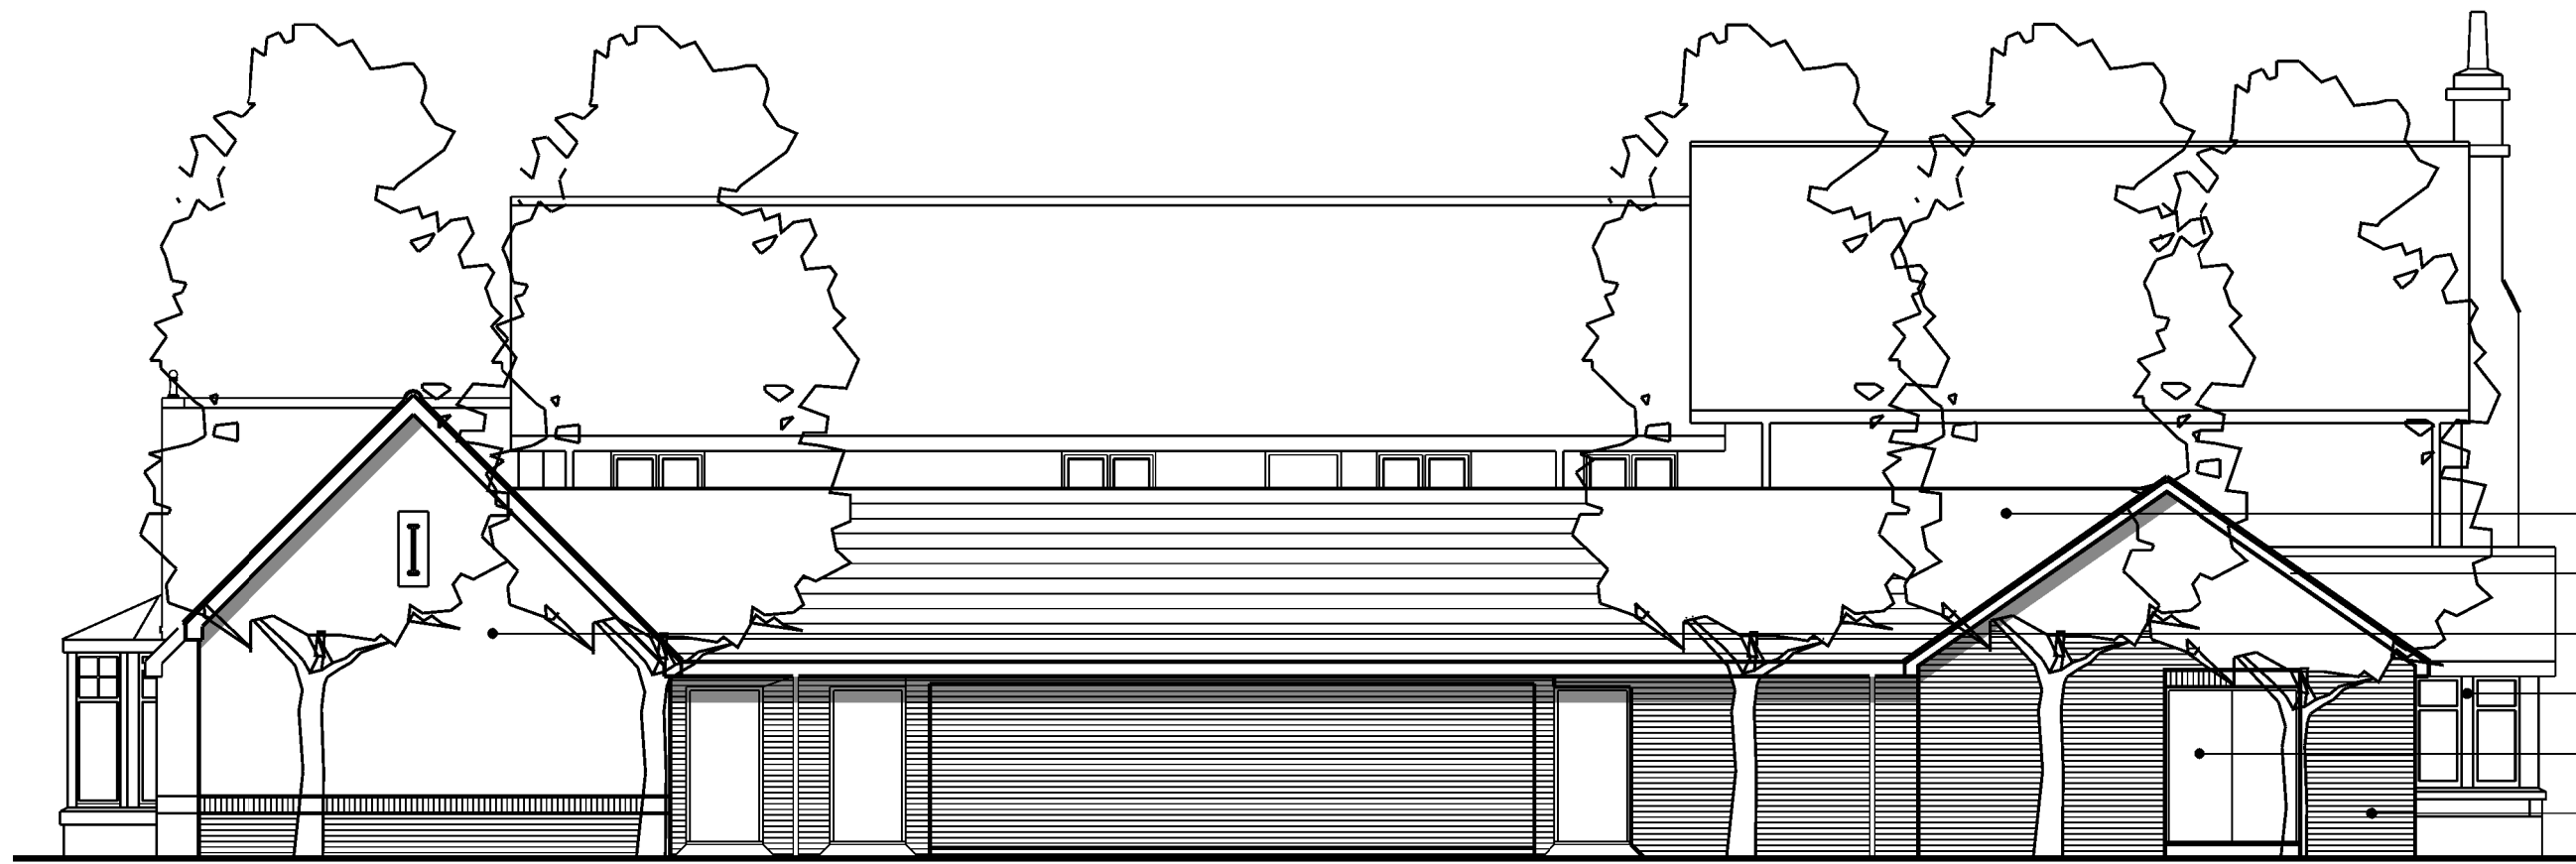

- Pan tiles to roof
- Horizontal timber cladding to dormer gables
- Gloss painted timber fascia
- Horizontal timber cladding
- Thru coat render
- Gloss painted timber window frames
- Timber framed canopy to entrance
- Facing brickwork

Elevation A



- Pan tiles to roof
- Gloss painted timber fascia
- Thru coat render
- Gloss painted timber window frames
- Gloss painted hardwood timber fire escape door
- Facing brickwork

Elevation C



- Pan tiles to roof
- Gloss painted timber fascia
- Thru coat render
- Gloss painted timber window frames
- Gloss painted hardwood timber door
- Facing brick soldier course
- Facing brickwork

Elevation B



- facing brick header
- Gloss painted timber fascia
- Pan tiles to roof
- Thru coat render
- Timber framed canopy
- Gloss painted timber window frames
- Gloss painted hardwood timber door
- Facing brick soldier course
- Facing brickwork

Elevation D



REVISION	DATE	BY
<div><div>building design group</div><div>B D G</div><div>6 Albert Road, Tamworth, Staffordshire, B79 7JN t: (+44) 01827 60465 f: (+44) 01827 52301 e: mail@bdg.uk.com www.bdg.uk.com</div></div>		
CLIENT	P & DMJ Atkinson & Sons Ltd	
PROJECT	Proposed Development Barnsley Road Goldthorpe	
TITLE	Proposed Public House/ Restaurant Elevations	
SCALE @A1	1:100	DATE 08/2009
DRAWN AH	CHECKED	
DRAWING NO.	2545 / 07	STATUS REVISION