


CROSS SECTIONS | MAPPLEWELL, BARNSLEY

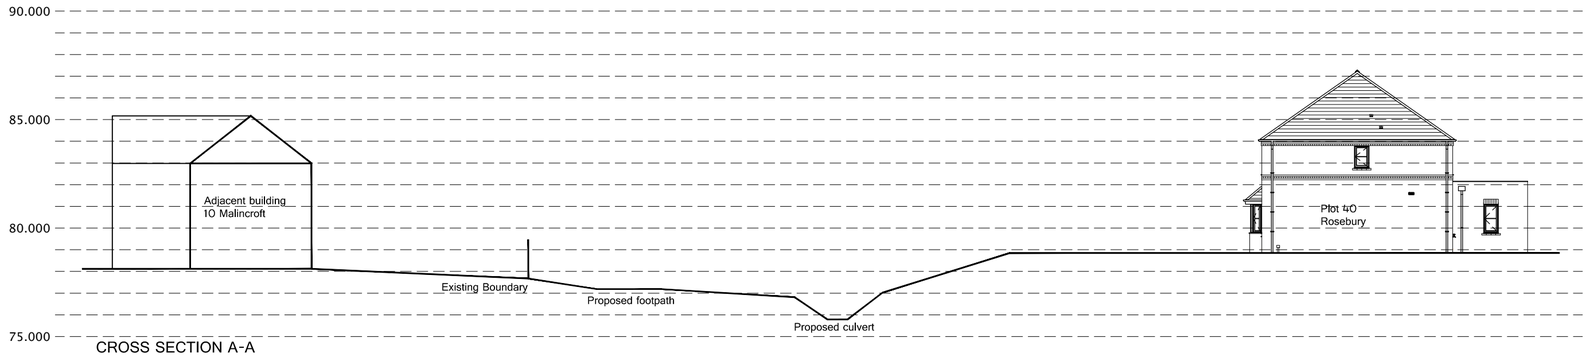


CROSS SECTION A-A

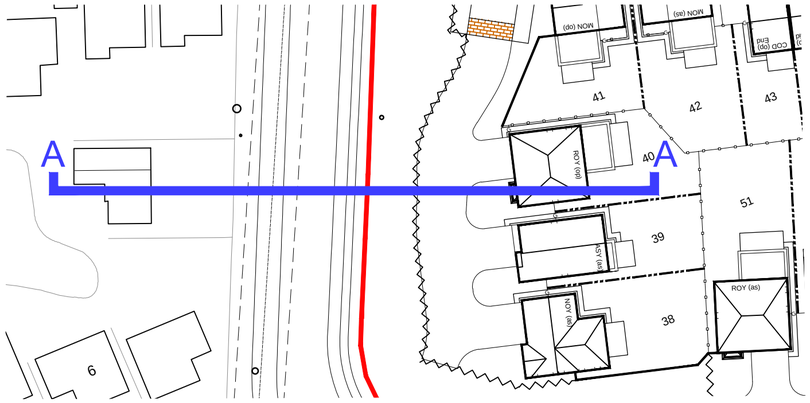

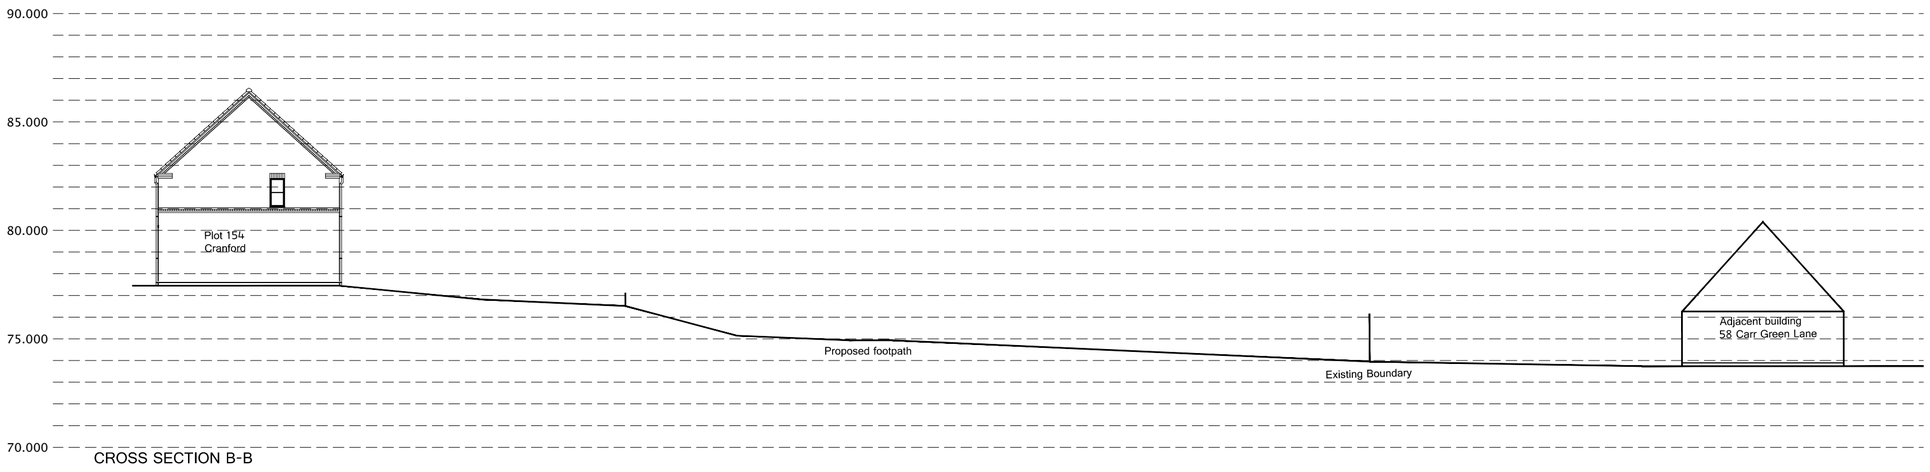

CROSS SECTION B-B

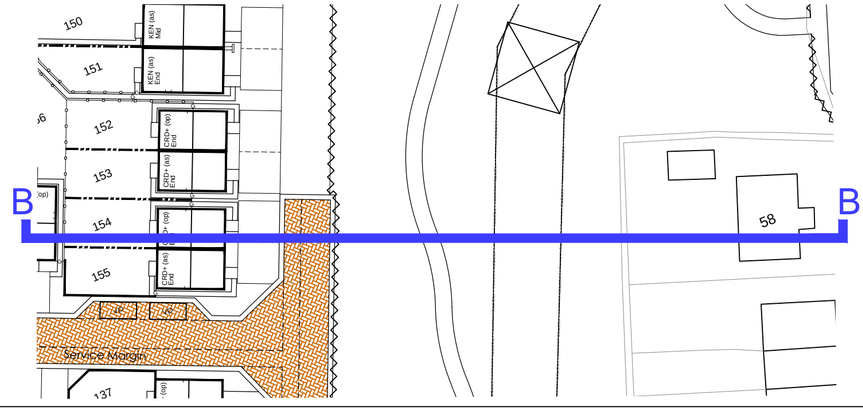

Please Note:
Floor levels as shown on cross sections are indicative only, finished floor levels do not represent what will be built. Please refer to engineering design for finalised finished floor levels.

Revision notes:

Rev:	Date:	Revision:
-	-	-

Drawing Number: 1512:05

Project: PROPOSED RESIDENTIAL DEVELOPMENT MAPLEWELL, BARNSLEY

Client: BEN BAILEY HOMES

Drawing Title: CROSS SECTIONS

Date: JUNE 15

Scale @ A2: 1:200

Revision: --

STEN Architecture Ltd
Suite 10, Unit 3,
Benton Office Park,
Bennett Avenue,
Horbury,
Wakefield,
WF4 5RA
Telephone: 01924 669424

Web: www.sten-architecture.co.uk

Twitter: @STEN_arch

Facebook: stenarchitectureltd

Linkedin: Sten Architecture

STEN ARCHITECTURE