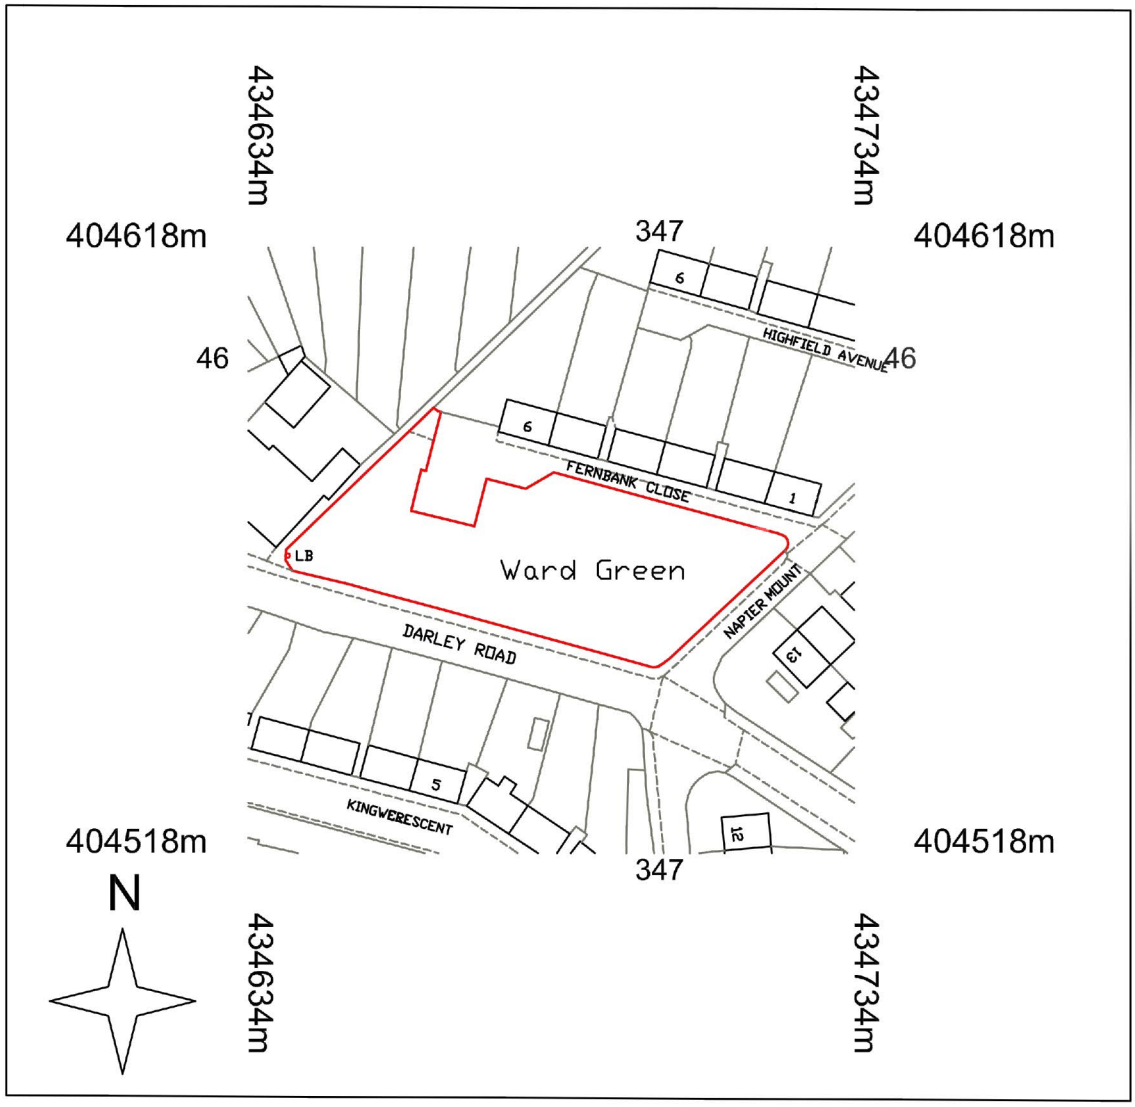


project: Darley Avenue Ward Green	scale: 1:1250	Vista Architecture & Urban Design 35 Finchwell Road Handsworth Sheffield S13 9AS Telephone: 0114 4534284 www.vista-architecturedesign.com	Vista Architecture & Urban Design
client: Places for People	date: June 22		
title: Location Plan	revision:		
	drawing no.: DA/02		