


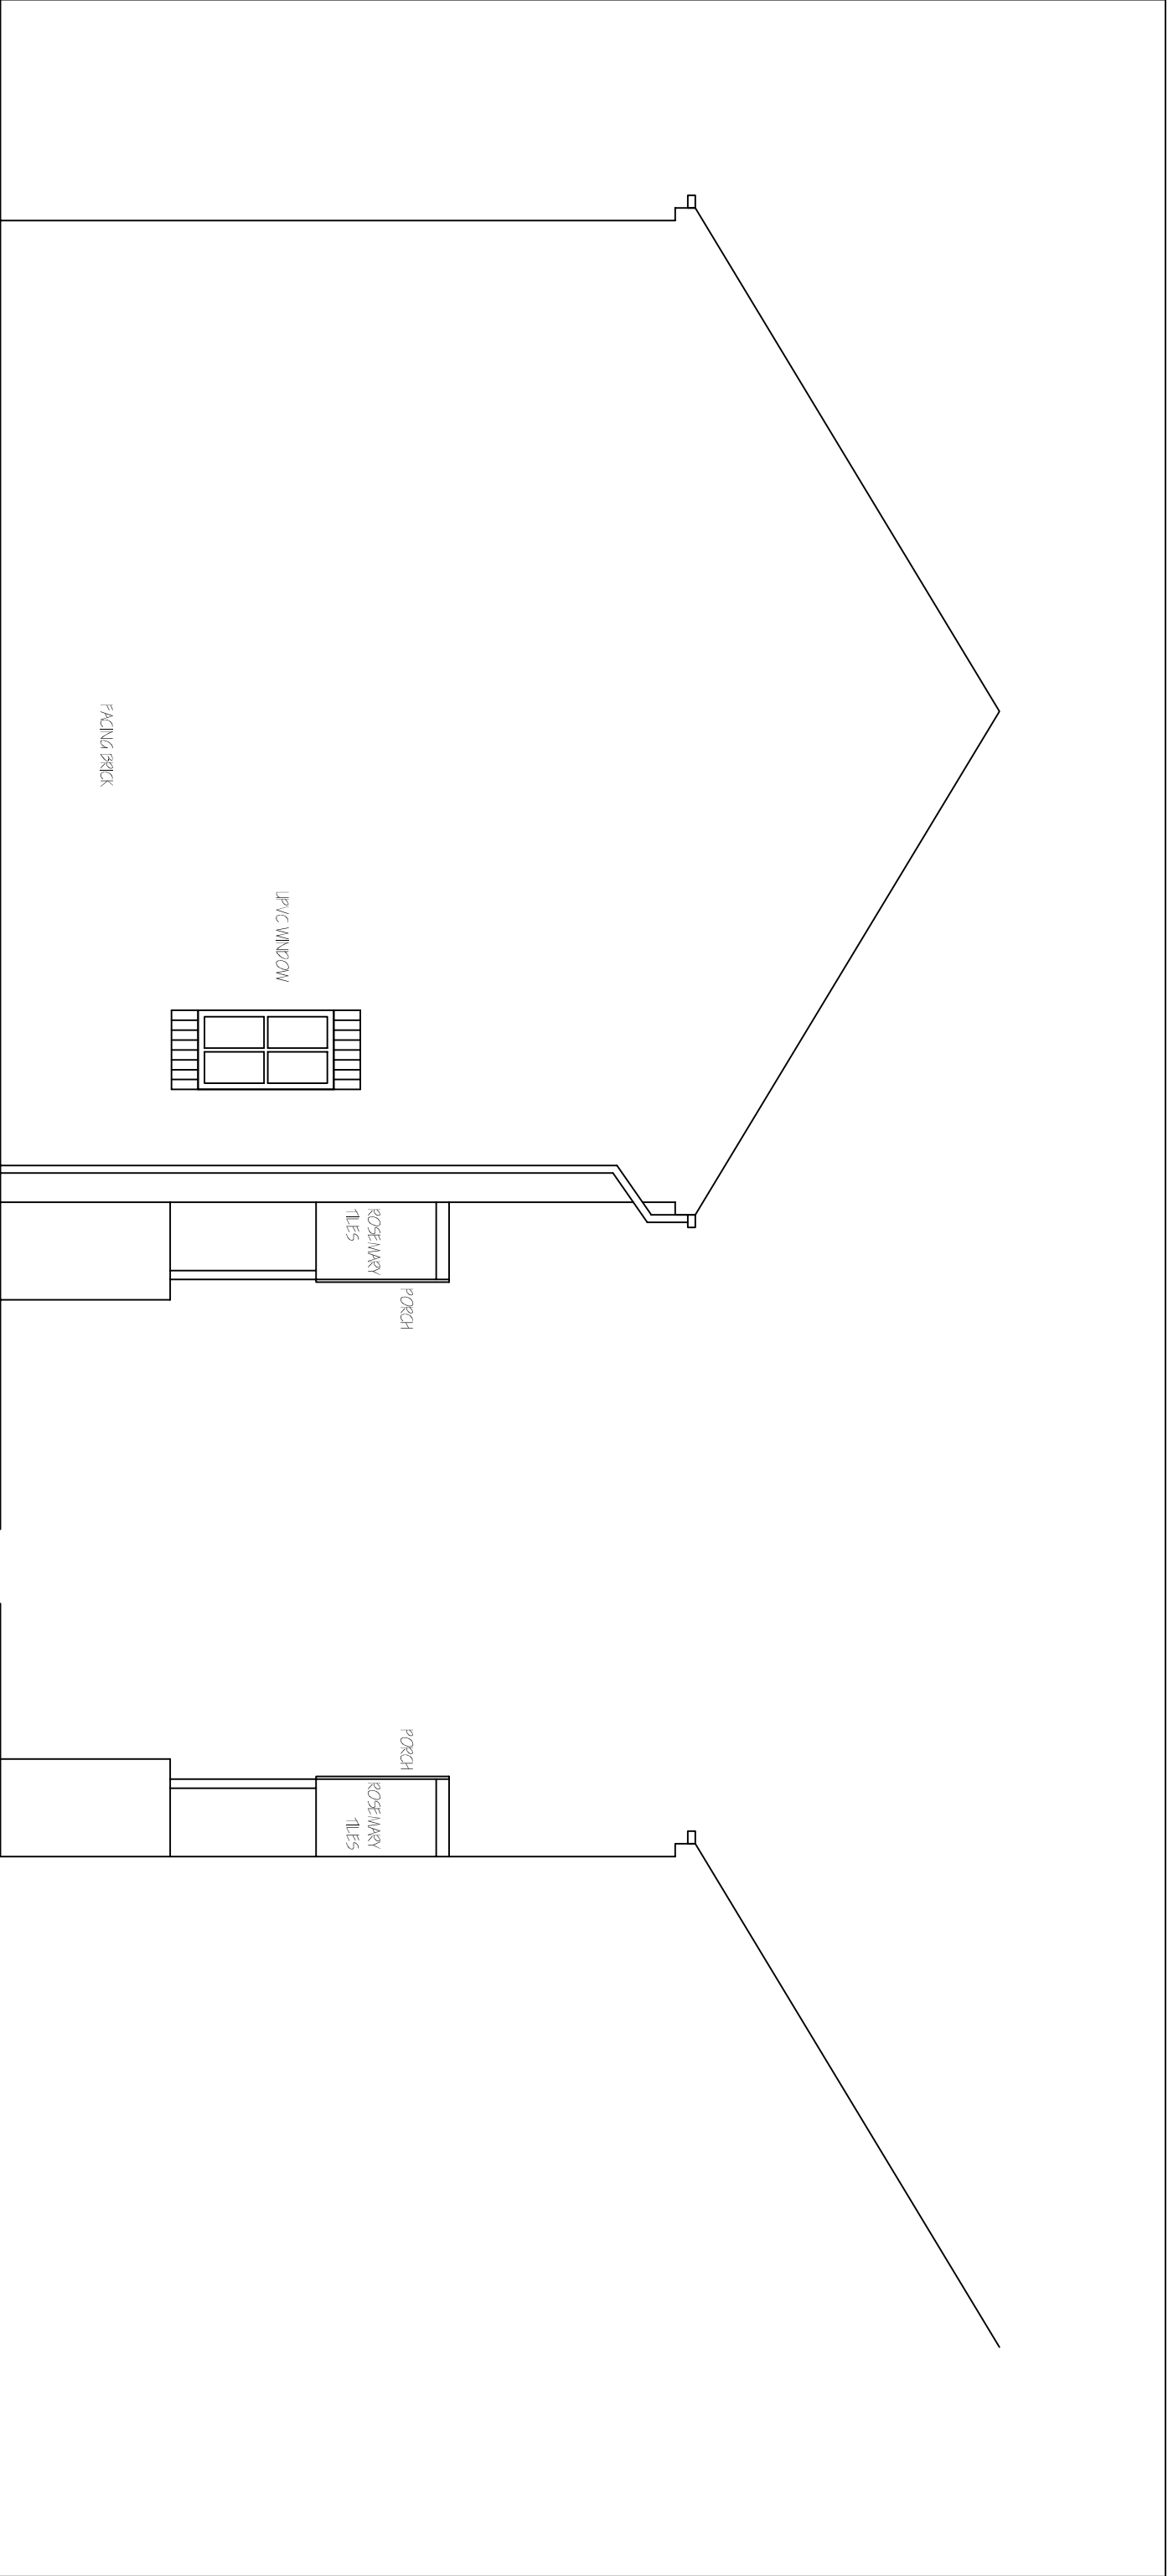

EXISTING SIDE
ELEVATION
1:50

EXISTING SIDE
ELEVATION
1:50

Revisions	A. Existing side elevation added	15-09-
This drawing is for planning permission only and is not a construction drawing.		
Drawing Title	EXISTING-ELEVATION	
Job No. - Dwg No.	RJ/2013/2A	-
Client:	ROB JOHNSON 66 TOWNGATE SILKSTONE S75 4SN	
Scale.	1:50	