


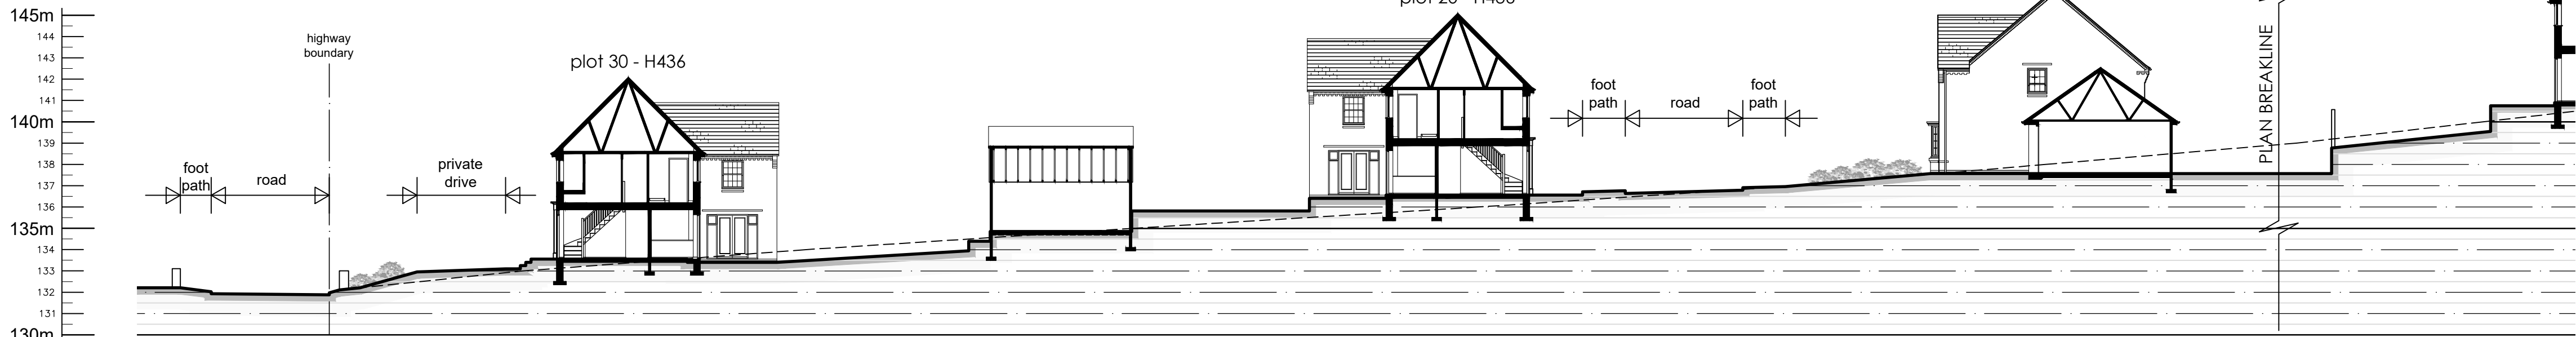


SITE SECTION B-B scale 1:200



SITE SECTION C-C scale 1:200



SITE SECTION D-D scale 1:200

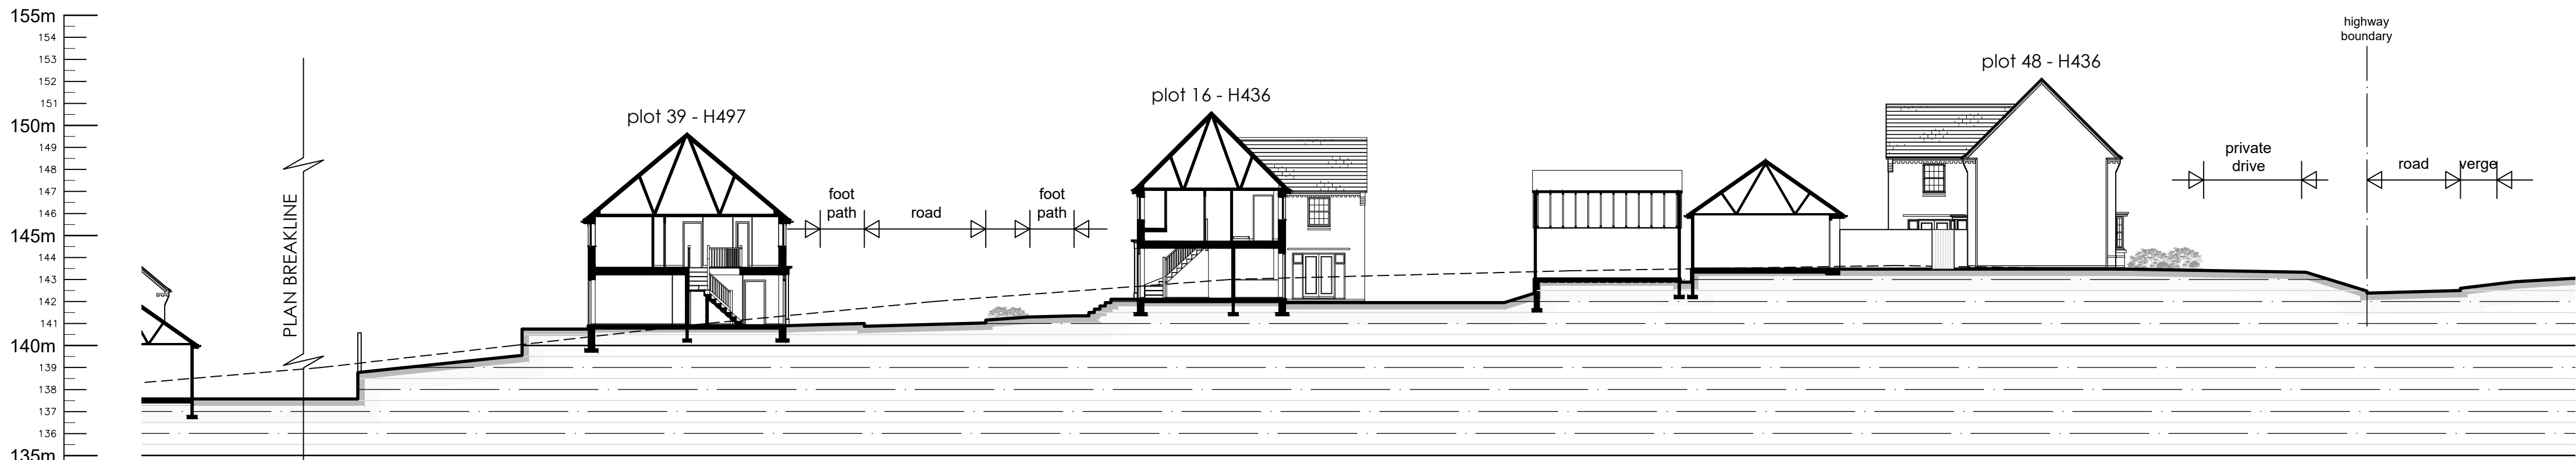

SITE SECTION D-D continued... scale 1:200



SITE SECTION A-A scale 1:200



SITE SECTION KEY scale 1:1000

|   |    |          |                                                      |
|---|----|----------|------------------------------------------------------|
| C | MB | 05.08.16 | Site Sections C-C & D-D added.                       |
| B | MB | 28.07.16 | Streetscenes updated to match Planning Layout Rev D. |
| A | MB | 14.06.16 | Streetscenes updated to match Planning Layout Rev C. |

REVISION

DRAWING TITLE:  
**STREETSCENE ELEVATIONS**

PROJECT:  
Residential Development

PROJECT ADDRESS:  
New Road  
Pilley

CLIENT:  
**BARRATT & DAVID  
WILSON HOMES**

|       |            |                           |
|-------|------------|---------------------------|
| DRAWN | SCALE      | DATE                      |
| MB    | 1:200 @ A1 | 25 <sup>th</sup> May 2016 |

|             |             |          |
|-------------|-------------|----------|
| JOB NO.     | DWG. NO.    | REVISION |
| <b>2235</b> | <b>PL02</b> | <b>C</b> |



**Chris Gothard**  
Architectural Ltd.

queens tower lodge  
77-79 east bank road  
sheffield S2 3PX  
T: 0114 2750263  
M: 07443 596098  
E: info.cga@btconnect.com  
Company No. 9118738



**DAVID WILSON HOMES**  
WHERE QUALITY LIVES

Raynham House, 2 Capital Close, Morley, Leeds, LS27 0WH  
Tel: 0113 307 6850 Fax: 0113 307 6934

© COPYRIGHT EXISTS ON THE DESIGNS AND INFORMATION SHOWN ON THIS DRAWING • DO NOT SCALE FROM DRAWING ALL DIMENSIONS TO BE VERIFIED ON SITE PRIOR TO COMMENCING ANY WORK