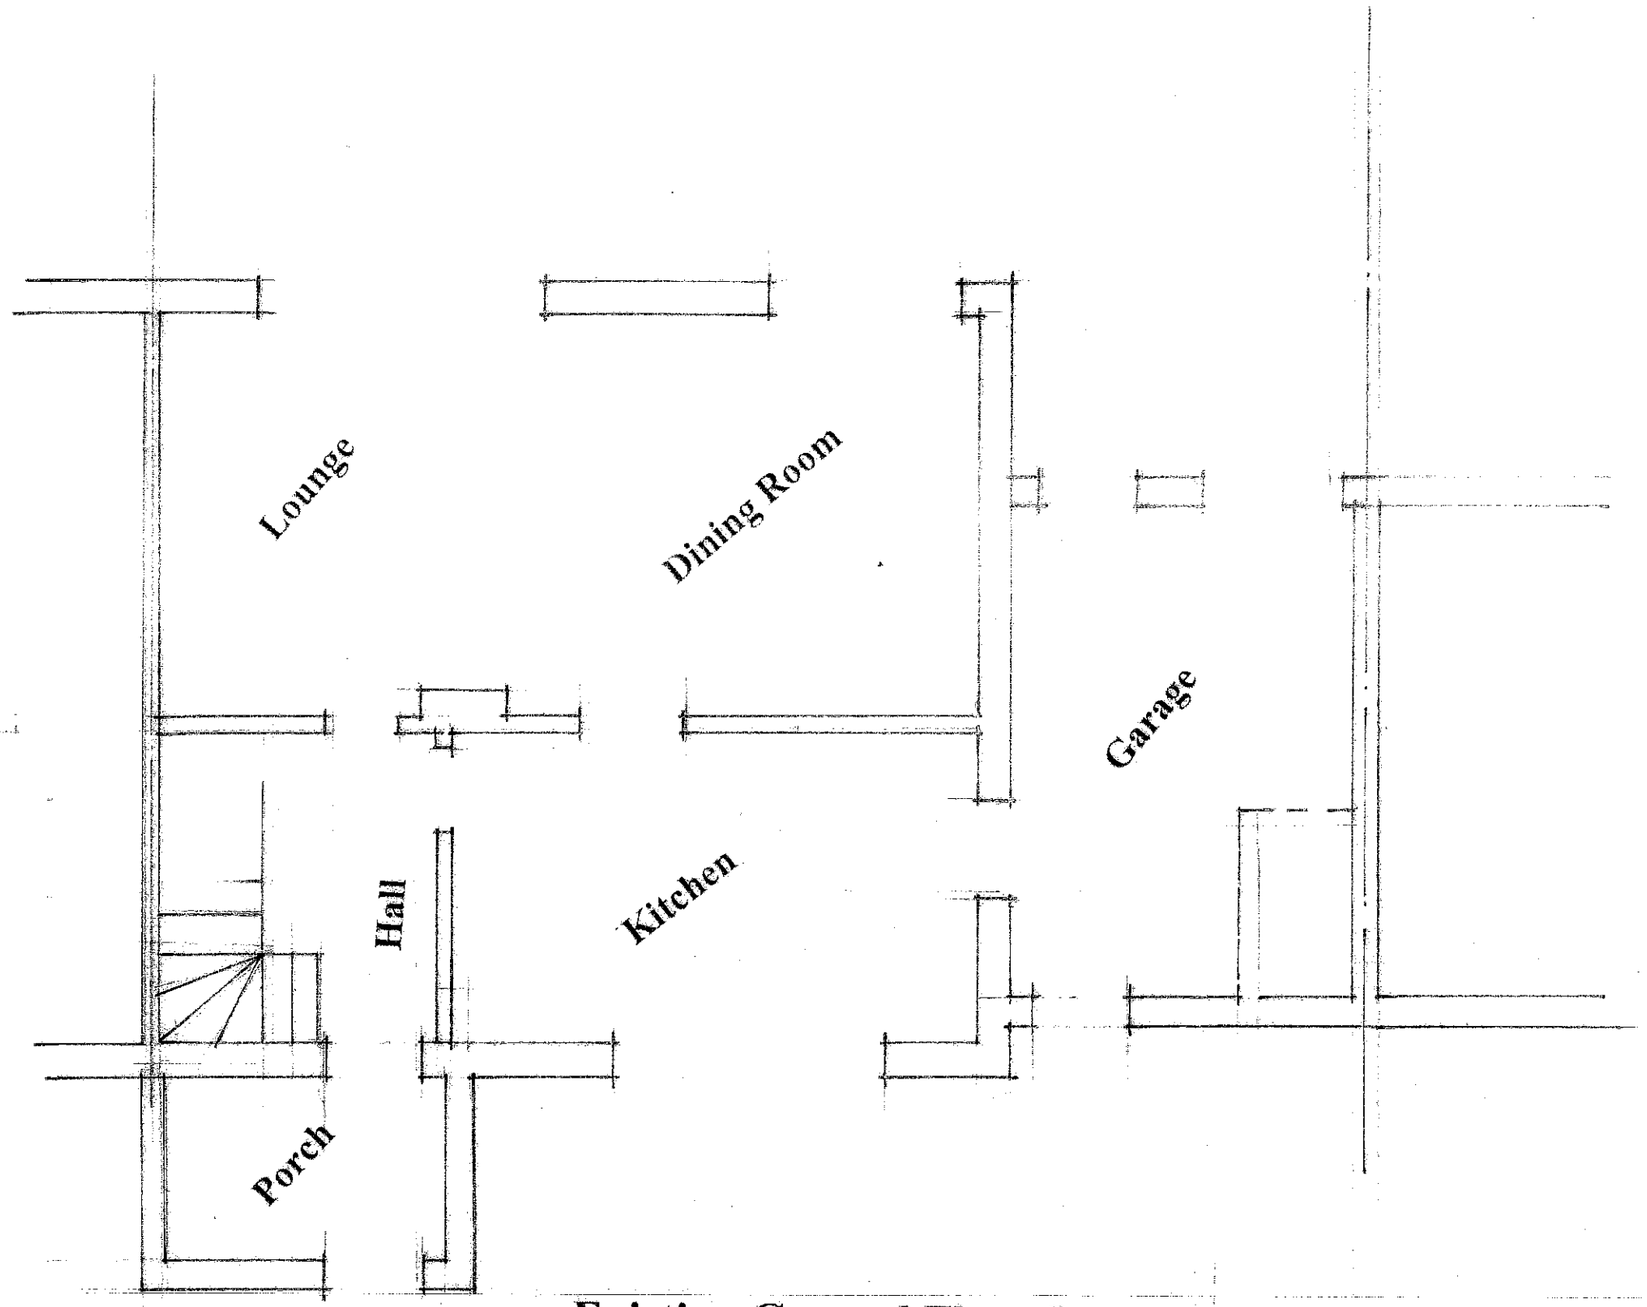



Existing Ground Floor Layout

1:50.

Two Storey Side Extension.

Lee Dobson
254 Green Road
Penistone
S36 6BH


LD / 01

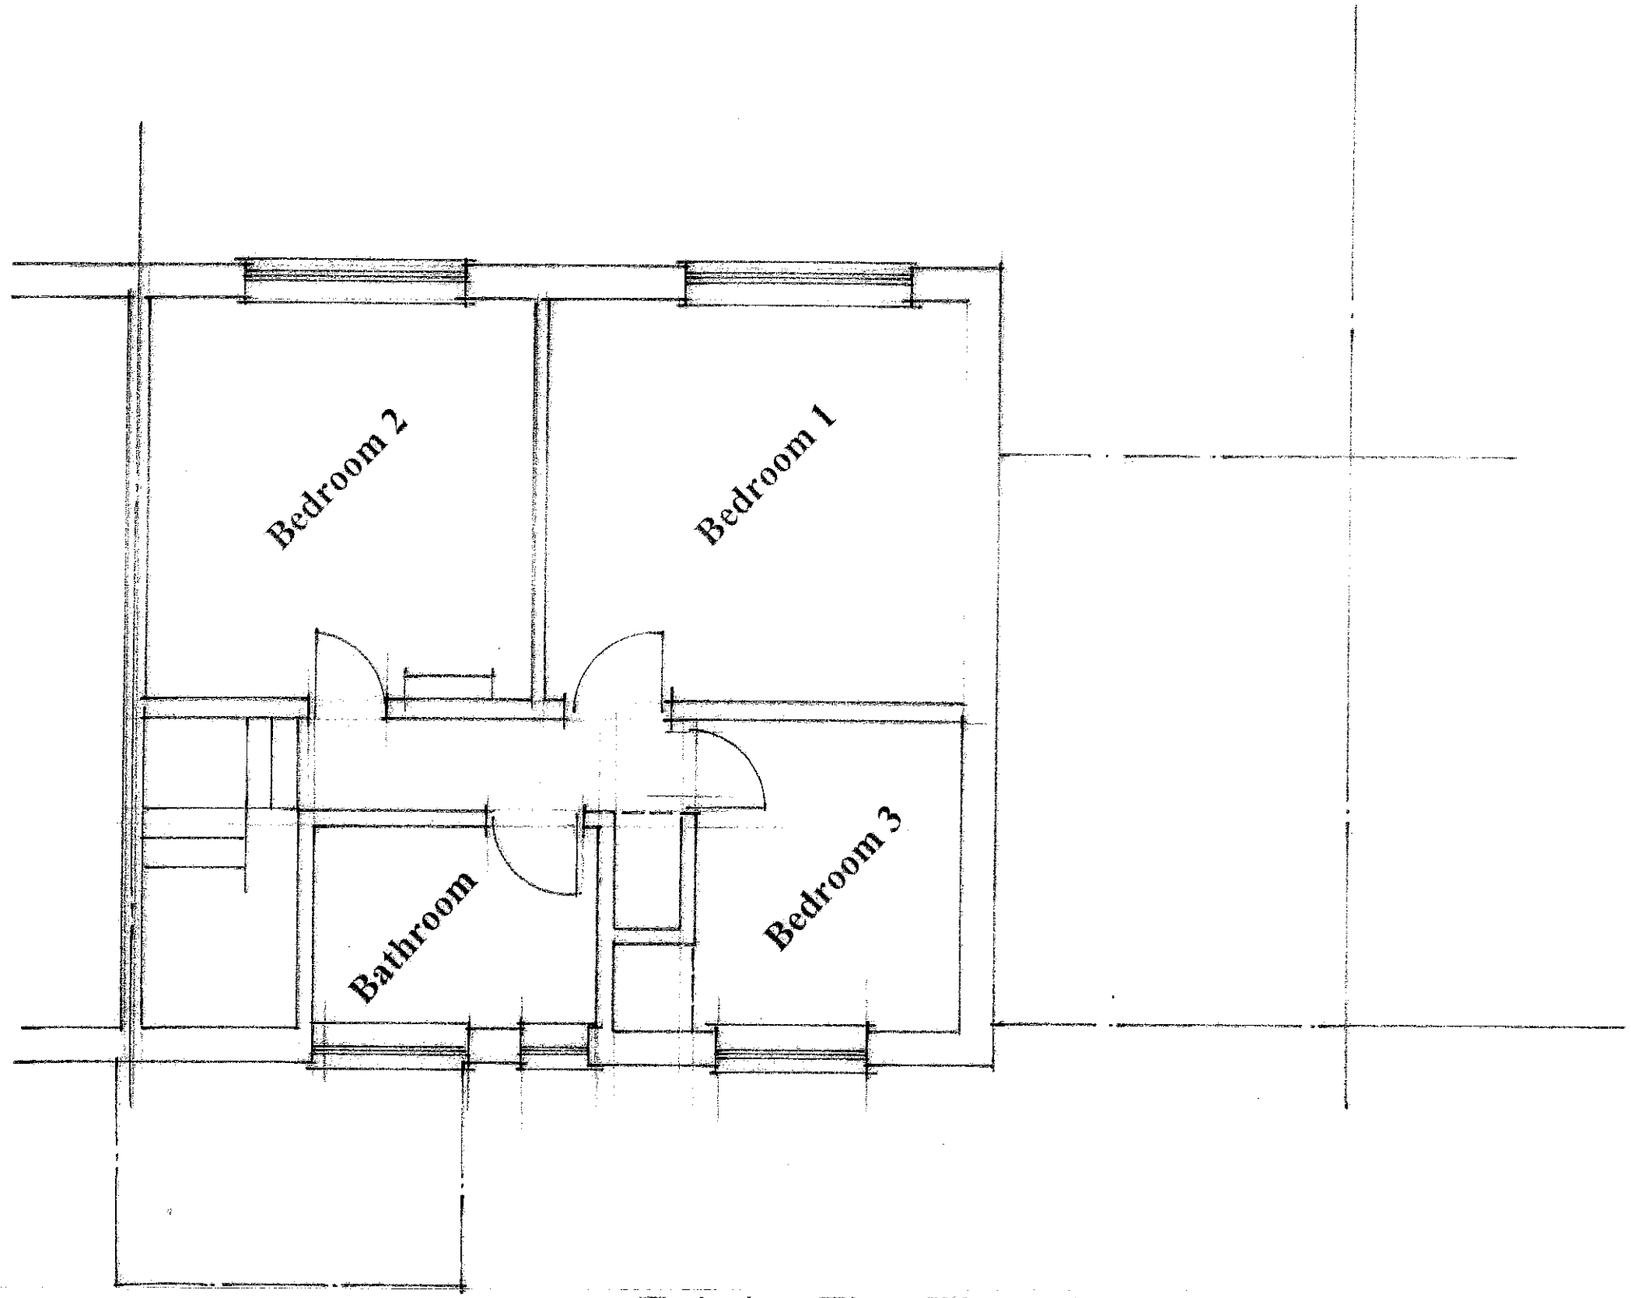

Existing First Floor Layout

1:50.


LD / 02

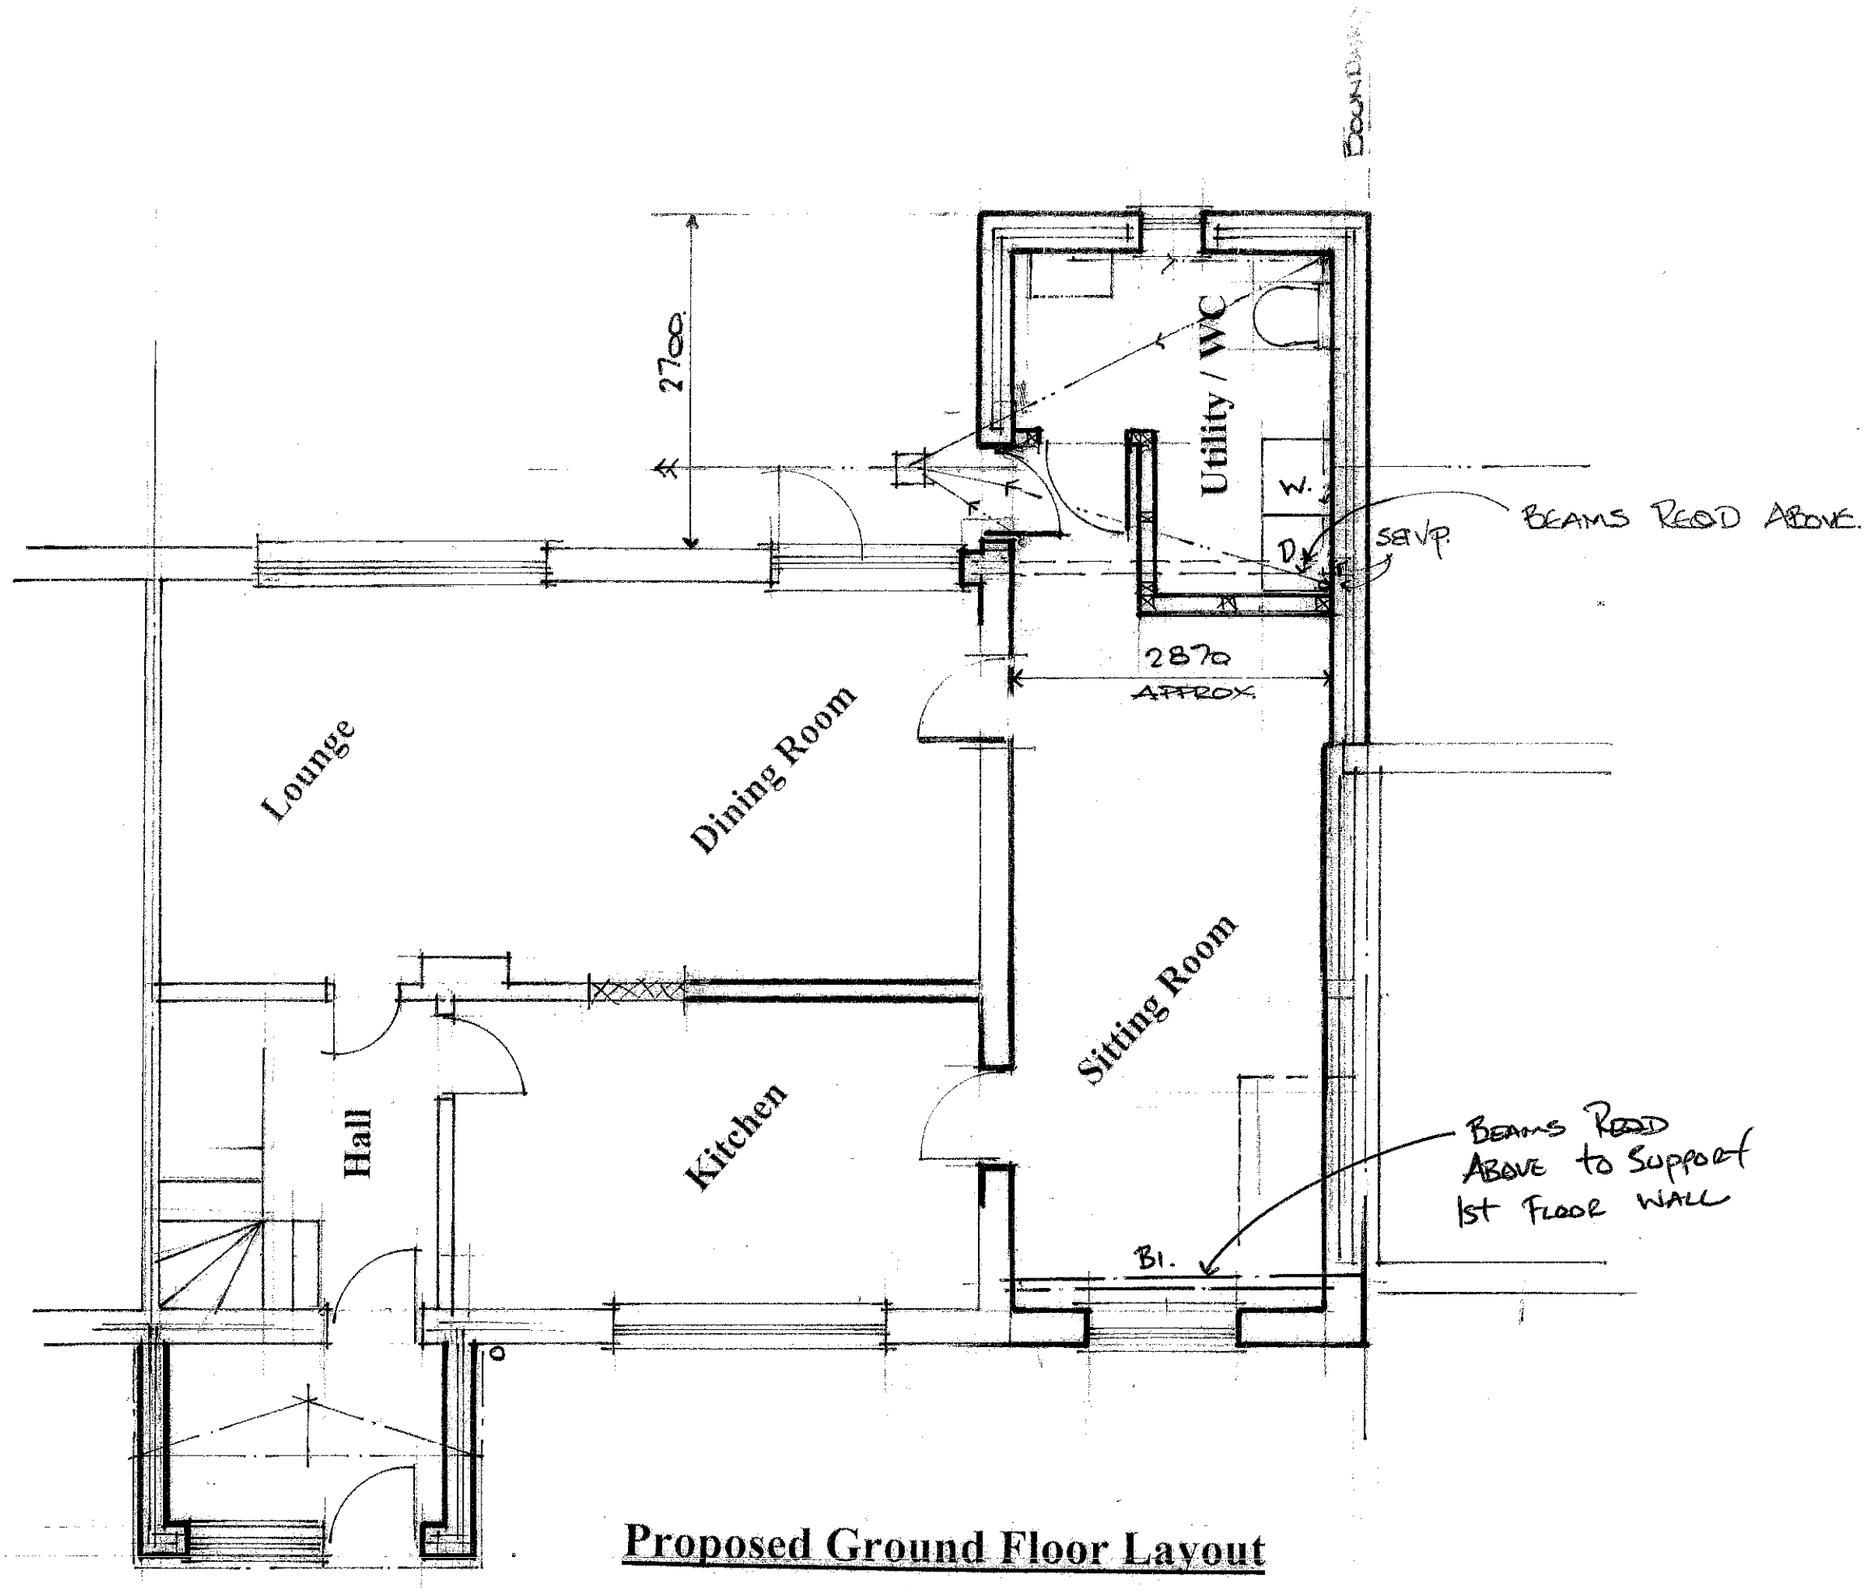

Proposed Ground Floor Layout

1:50.


LD / 03

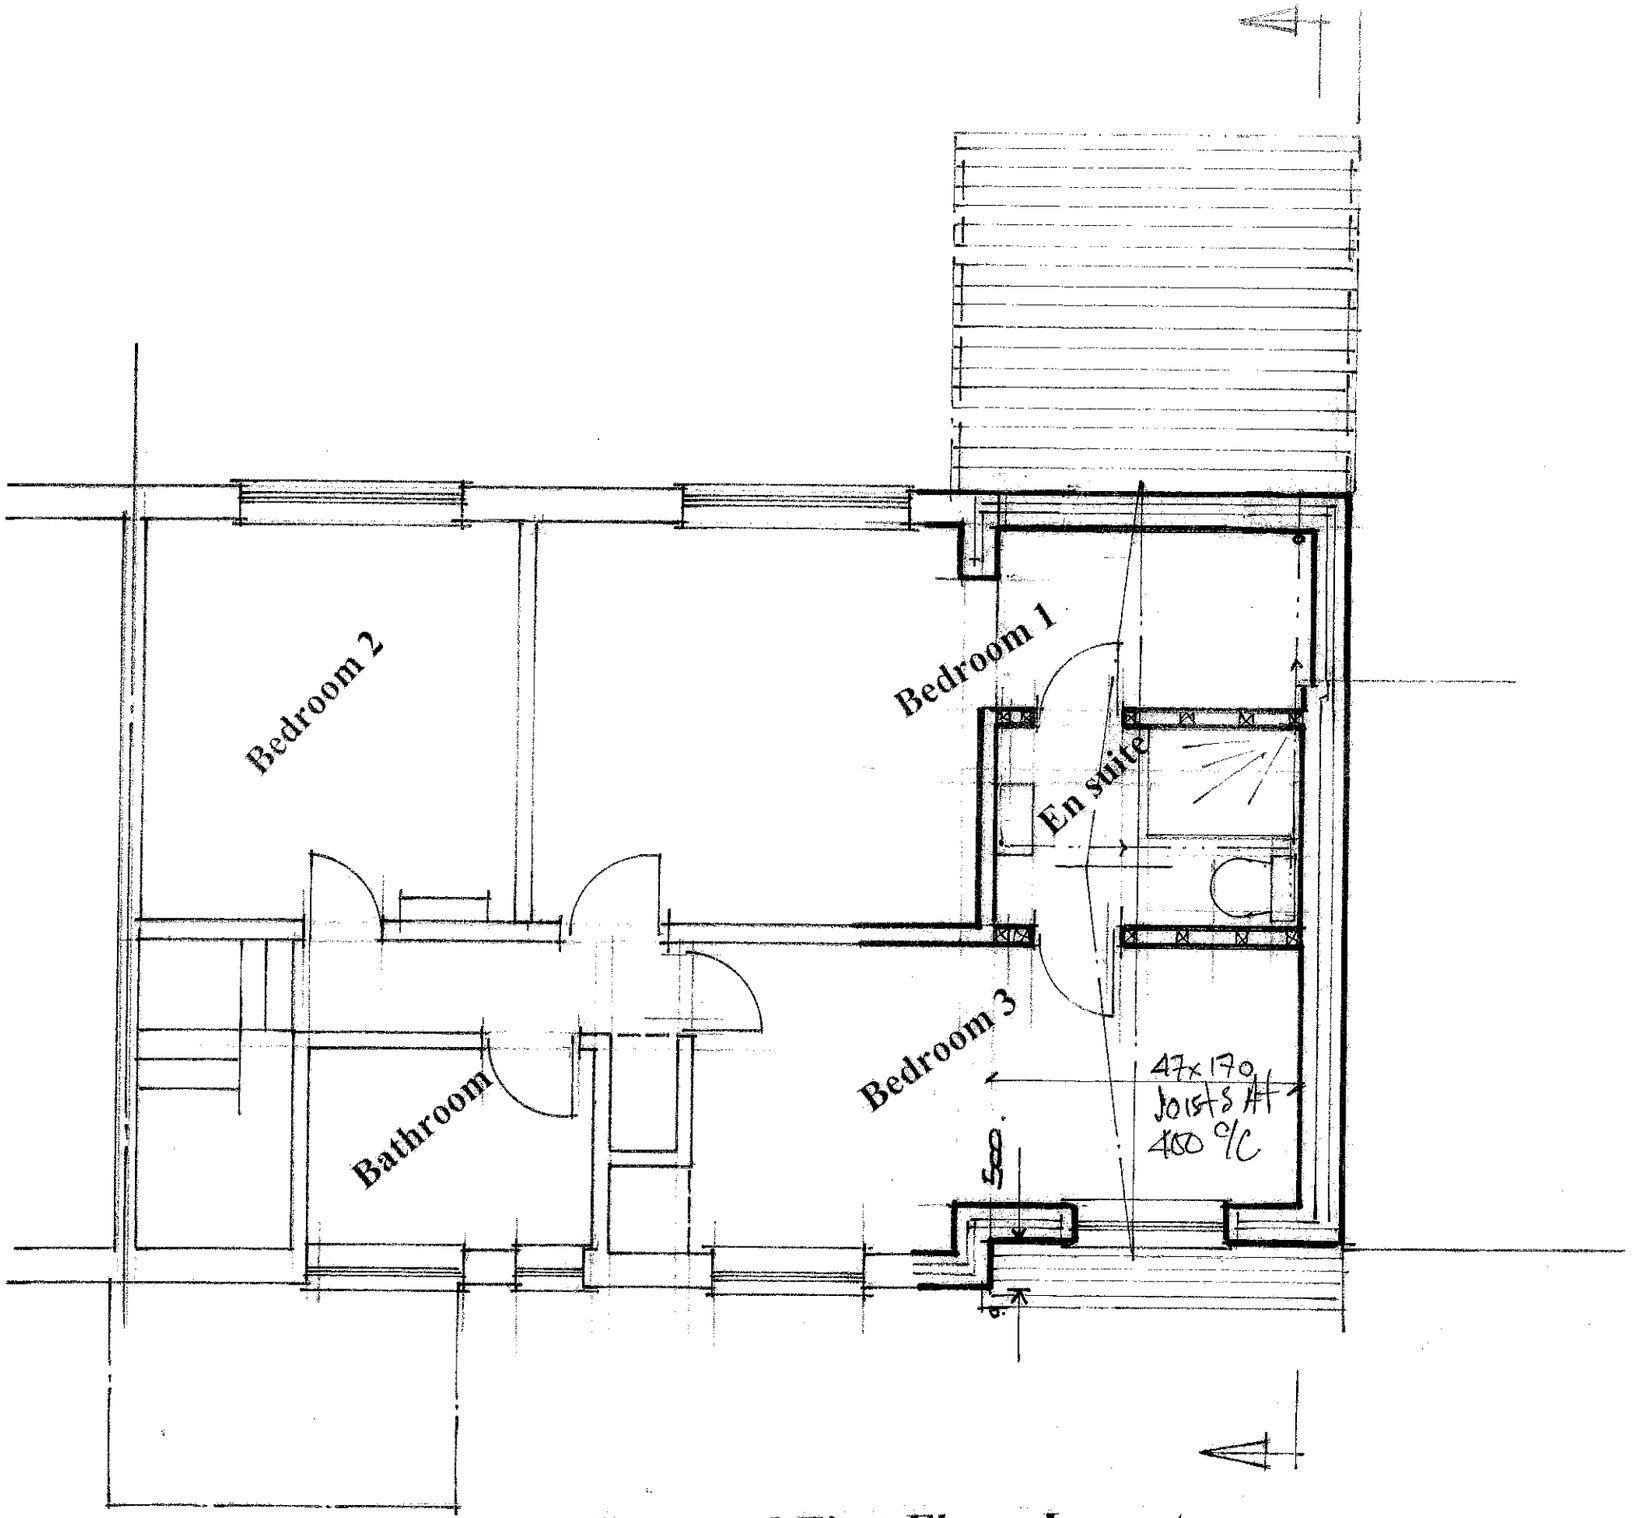


Proposed First Floor Layout

1:50.

LD / 04

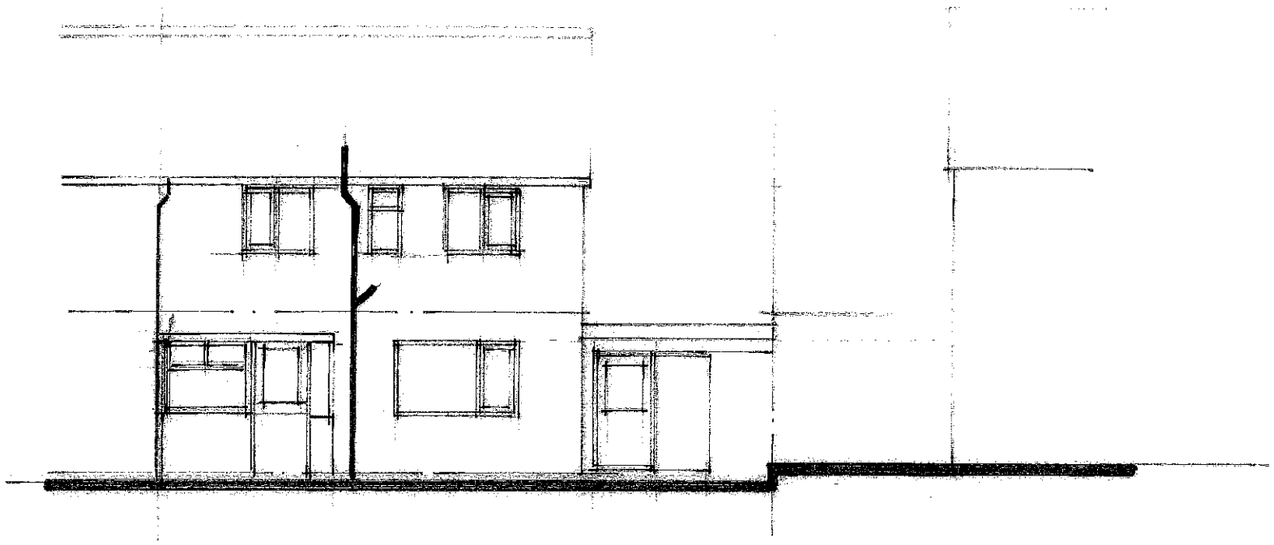

Front Elevation

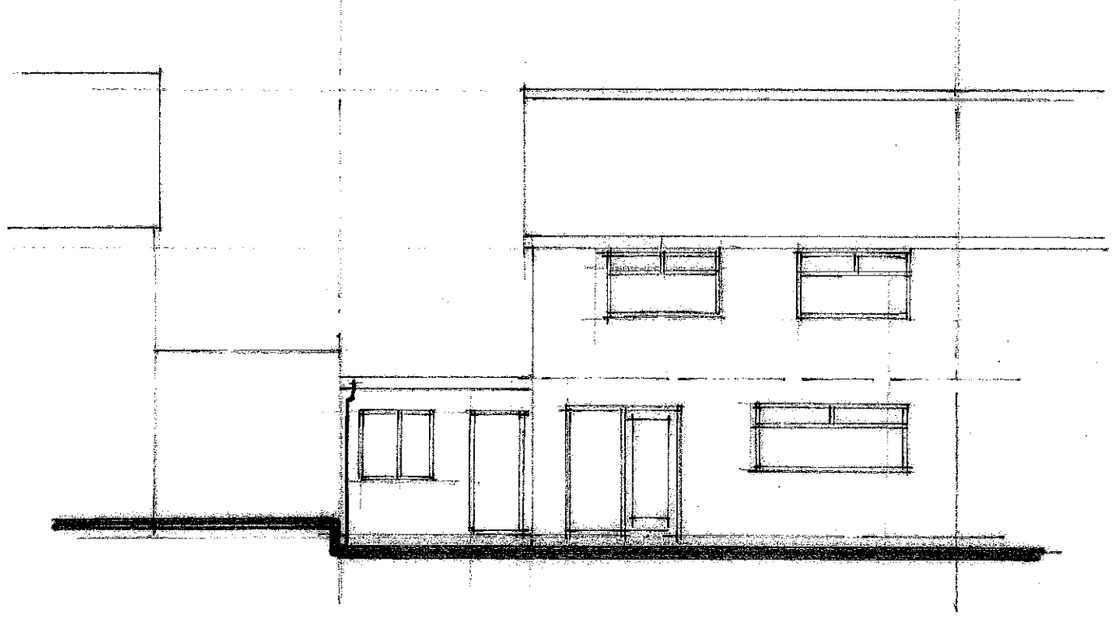

Rear Elevation

Existing Elevations

1:100.

LD / 05



Front Elevation




Rear Elevation


Proposed Elevations

1:100

LD / 06

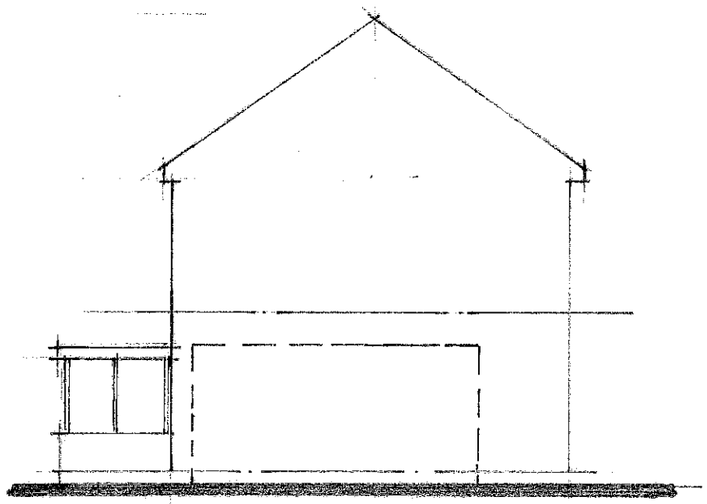

EXISTING.

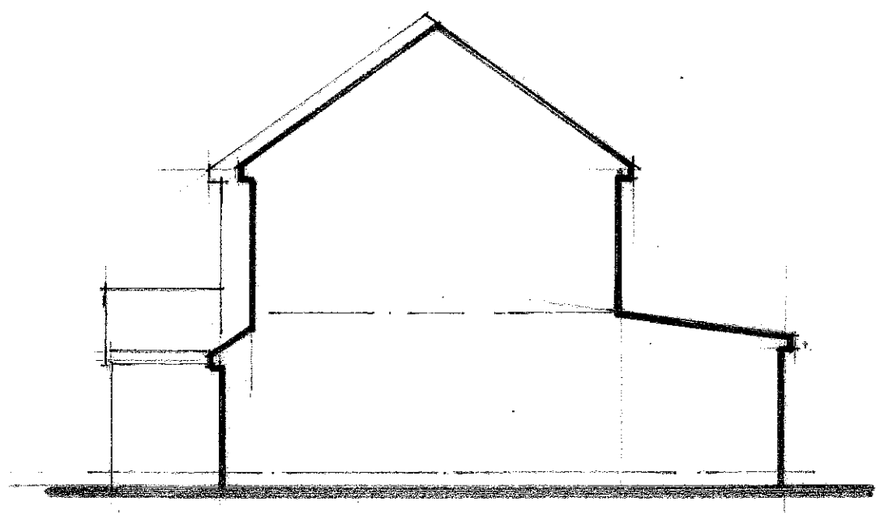

PROPOSED.

Side Elevation through section

1:100

LD / 07