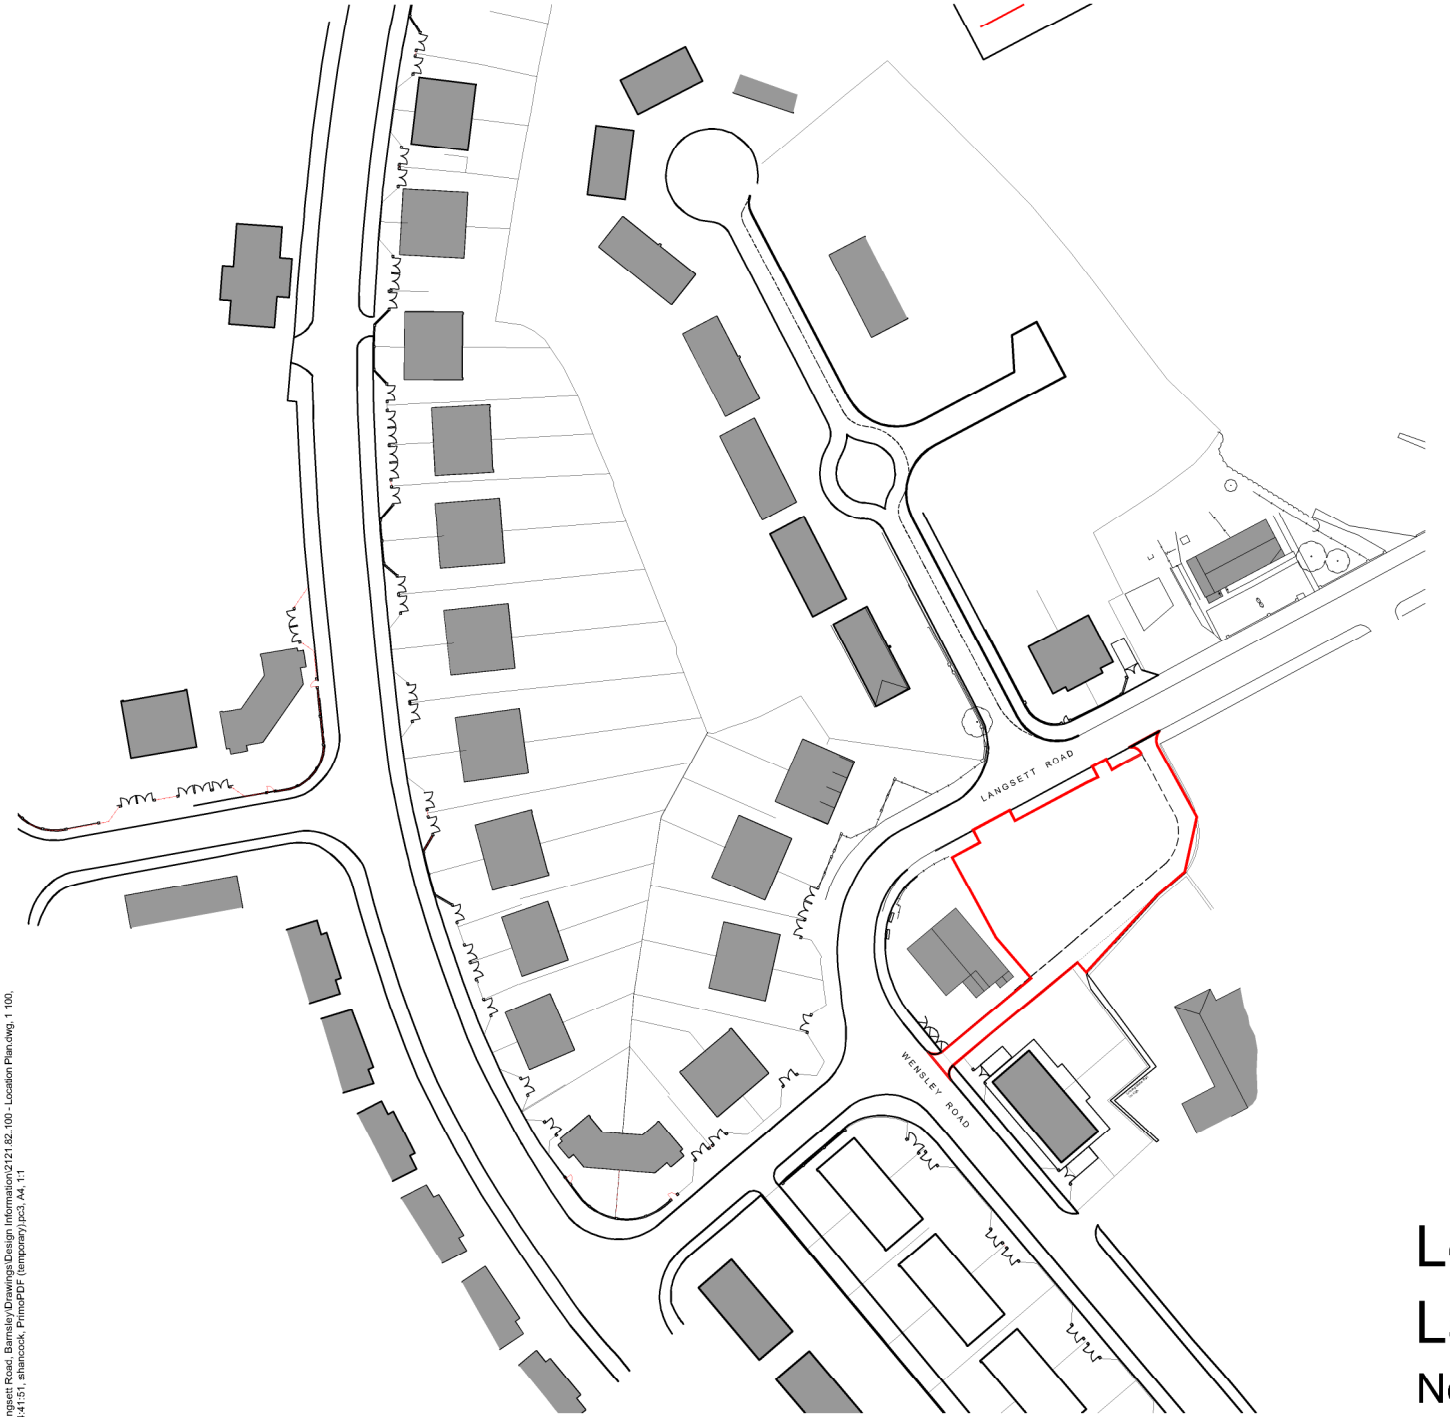


1:1250 SCALE BAR

0 10 20 40 60 Metres

S:\2121\82 Langsett Road, Barnsley\Drawings\Design Information\2121.82.100 - Location Plan.dwg, 1:100, 14/02/2013 14:41:51, sharrocck, PrimoPDF (temporary).pc3, A4, 1:1

© Acanthus WSM Architects

The general contractor is responsible for the verification all dimensions on site and the architect is to be informed of any discrepancy.

The status of information contained in a computer copy of this drawing shall be limited to that conveyed by the paper copy.

Design Criteria

Site to comply with the following design criteria subject to confirmation of the form of construction and assessment by an external accredited assessor.

- ■ Design and Quality Standards: (WC H)
- ■ Code for Sustainable Homes Level: (3)
- ☐ BREEAM Rating: (NA)
- ☐ Lifetime Homes: (No)
- ■ Building For Life Minimum Score: (12)
- ■ Secured by Design: (Full - Buildings & Site)

Revisions:

Rev .	Date	By\Chk
Note		

YORKSHIRE HOUSING

Drawing Status			
☐	preliminary	■	planning
☐	information	☐	tender
☐	comment	☐	construction
☐	approval	☐	record/as built

Scale	1:1250 @ a4
Date	Feb.2013
Drawn\Checked	SH\JRW
Dwg.No	2121.82.100

Location Plan
Langsett Road
New Lodge, Barnsley
Yorkshire Housing

Acanthus WSM Architects

Woodhall. Woodhall Lane. Leeds LS28 5NY. TEL. 0113 239 3414. FAX 0113 256 9688. E-Mail.. architects@acanthuswsm.com